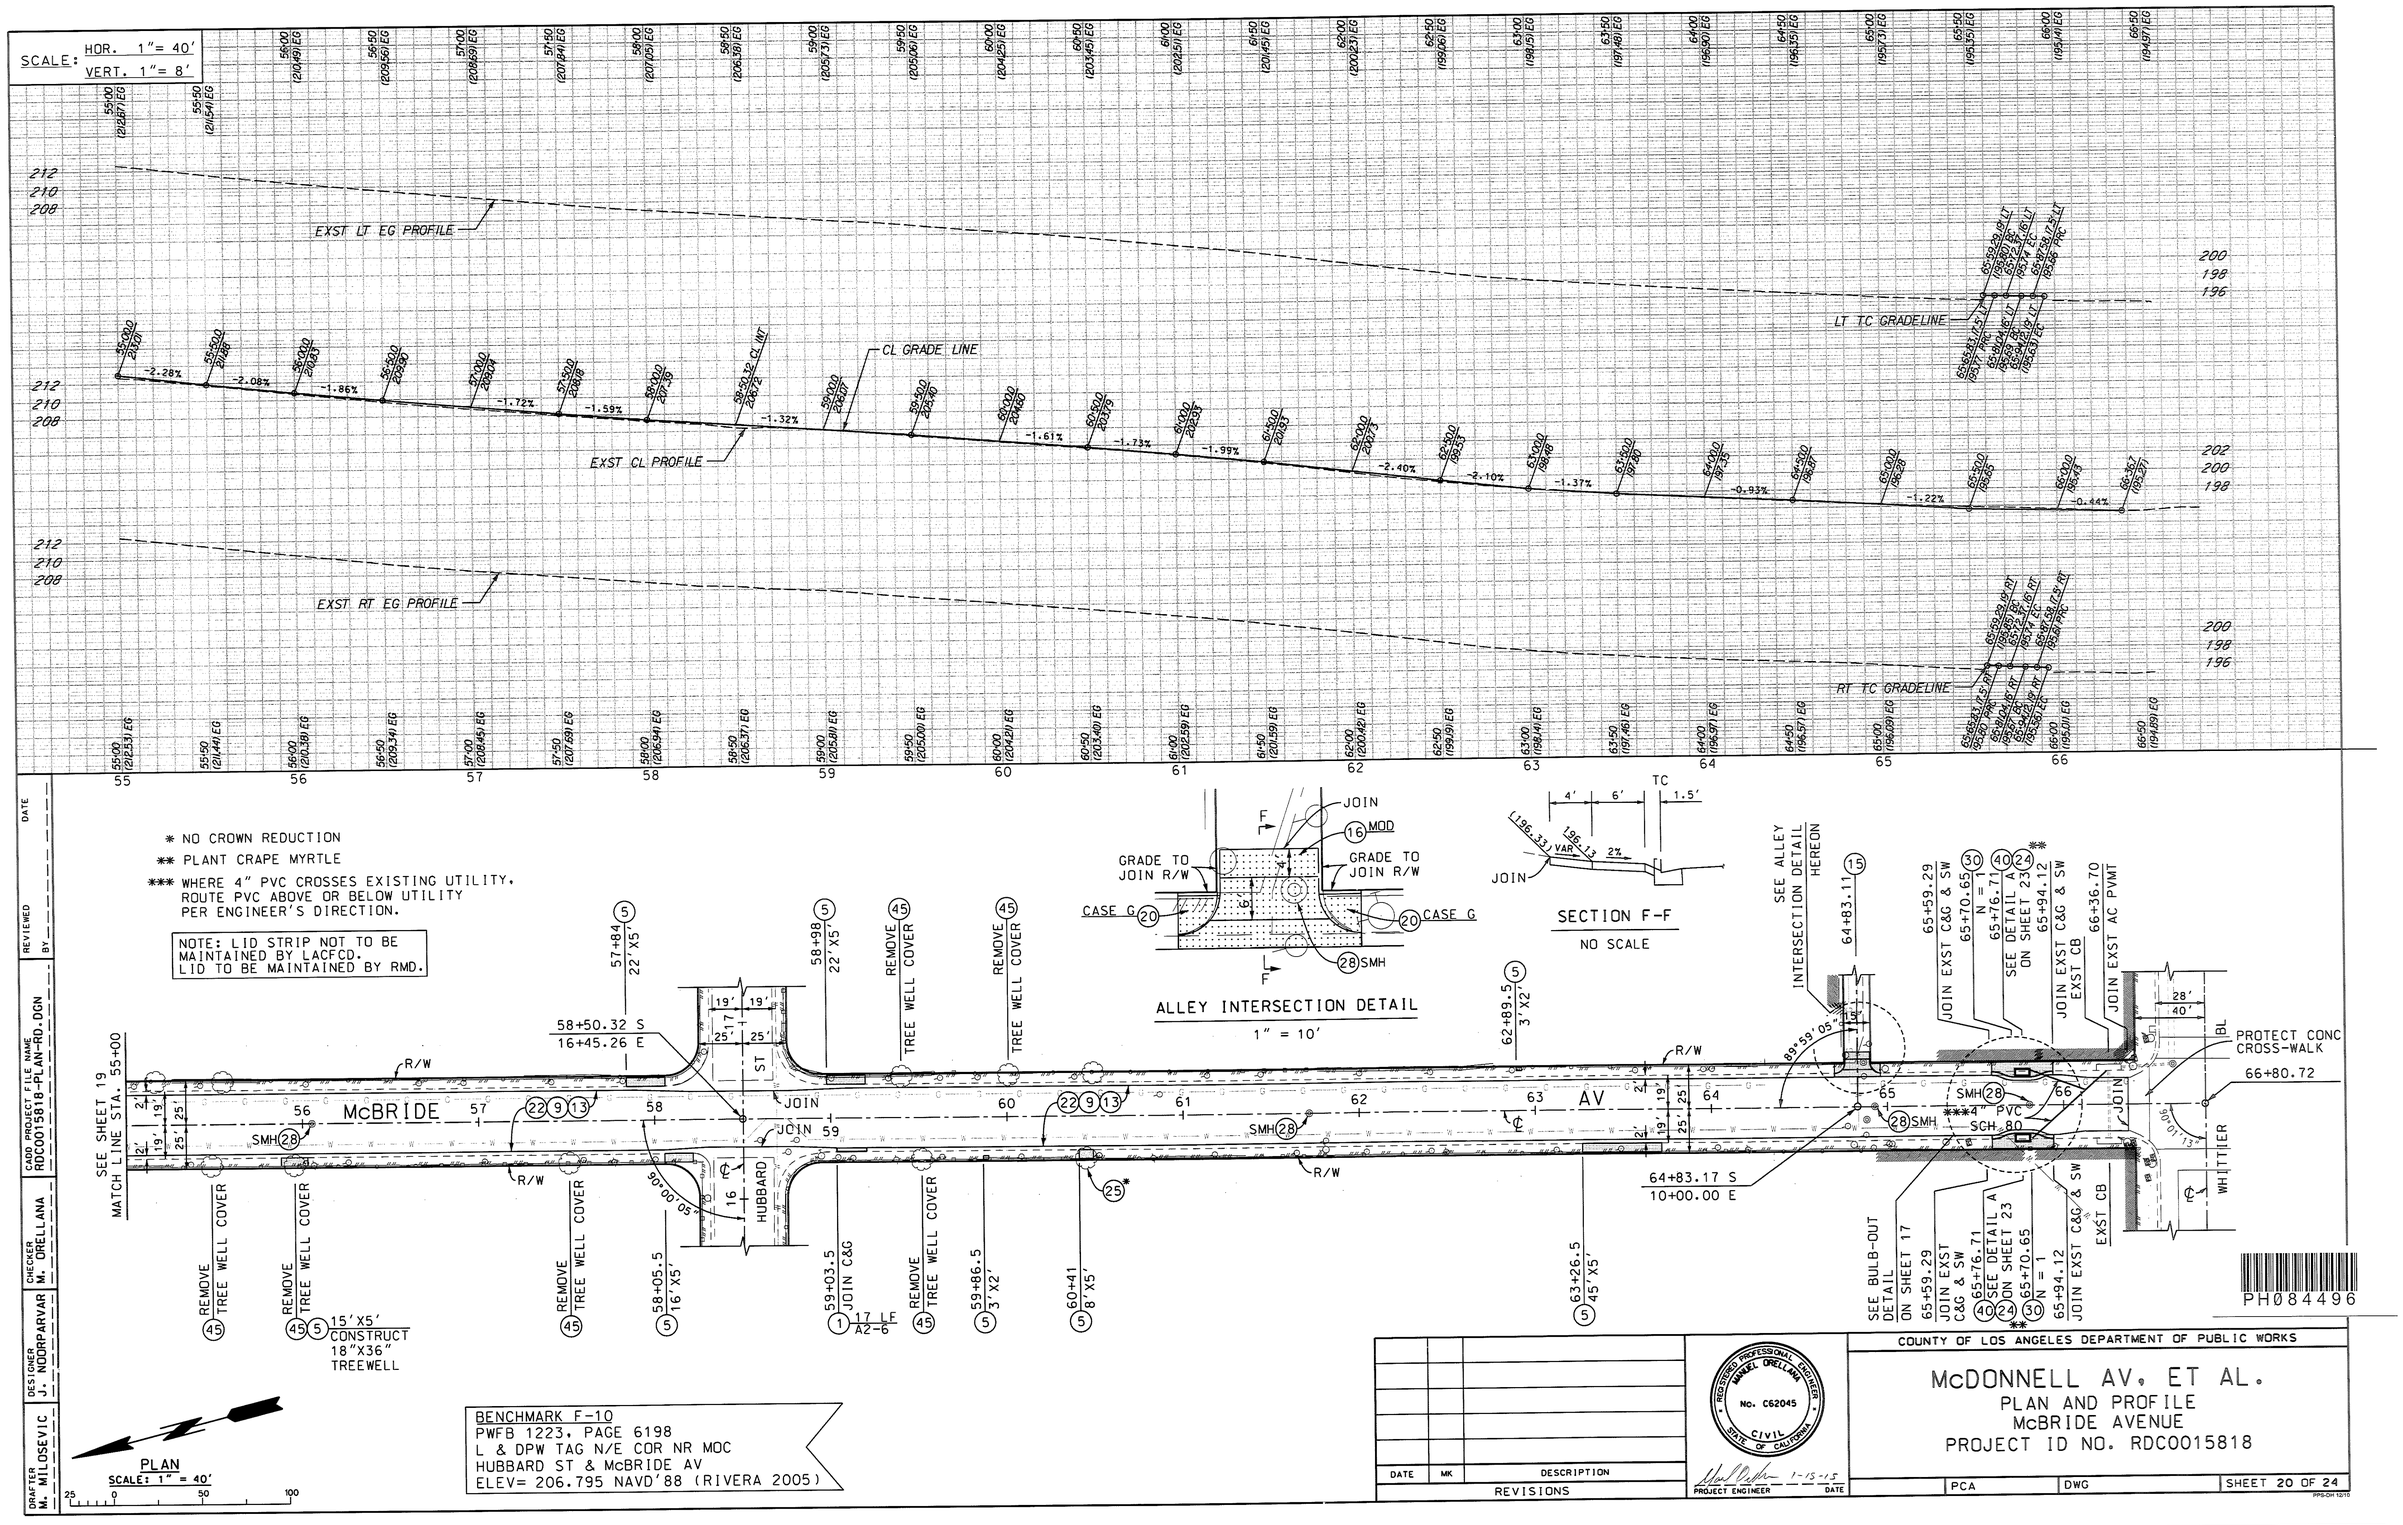

DATE	MK	DESCRIPTION

REVISIONS

REGISTERED PROFESSIONAL ENGINEER MANUEL ORELLANA No. C62045 CIVIL STATE OF CALIFORNIA

PROJECT ENGINEER 1-15-15 DATE

COUNTY OF LOS ANGELES DEPARTMENT OF PUBLIC WORKS

McDONNELL AV, ET AL.

PLAN AND PROFILE
McBRIDE AVENUE
PROJECT ID NO. RDC0015818

PCA | DWG | SHEET 20 OF 24

DRAFTER M. MILOSEVIC | DESIGNER J. NOORPARVAR | CHECKER M. ORELLANA | CADD PROJECT FILE NAME RDC0015818-PLAN-RD.DGN | REVIEWED BY | DATE

DATE. 4/22/2015 TIME. 10:14:10 AM FILE. RDC0015818-PLAN-RD.dgn