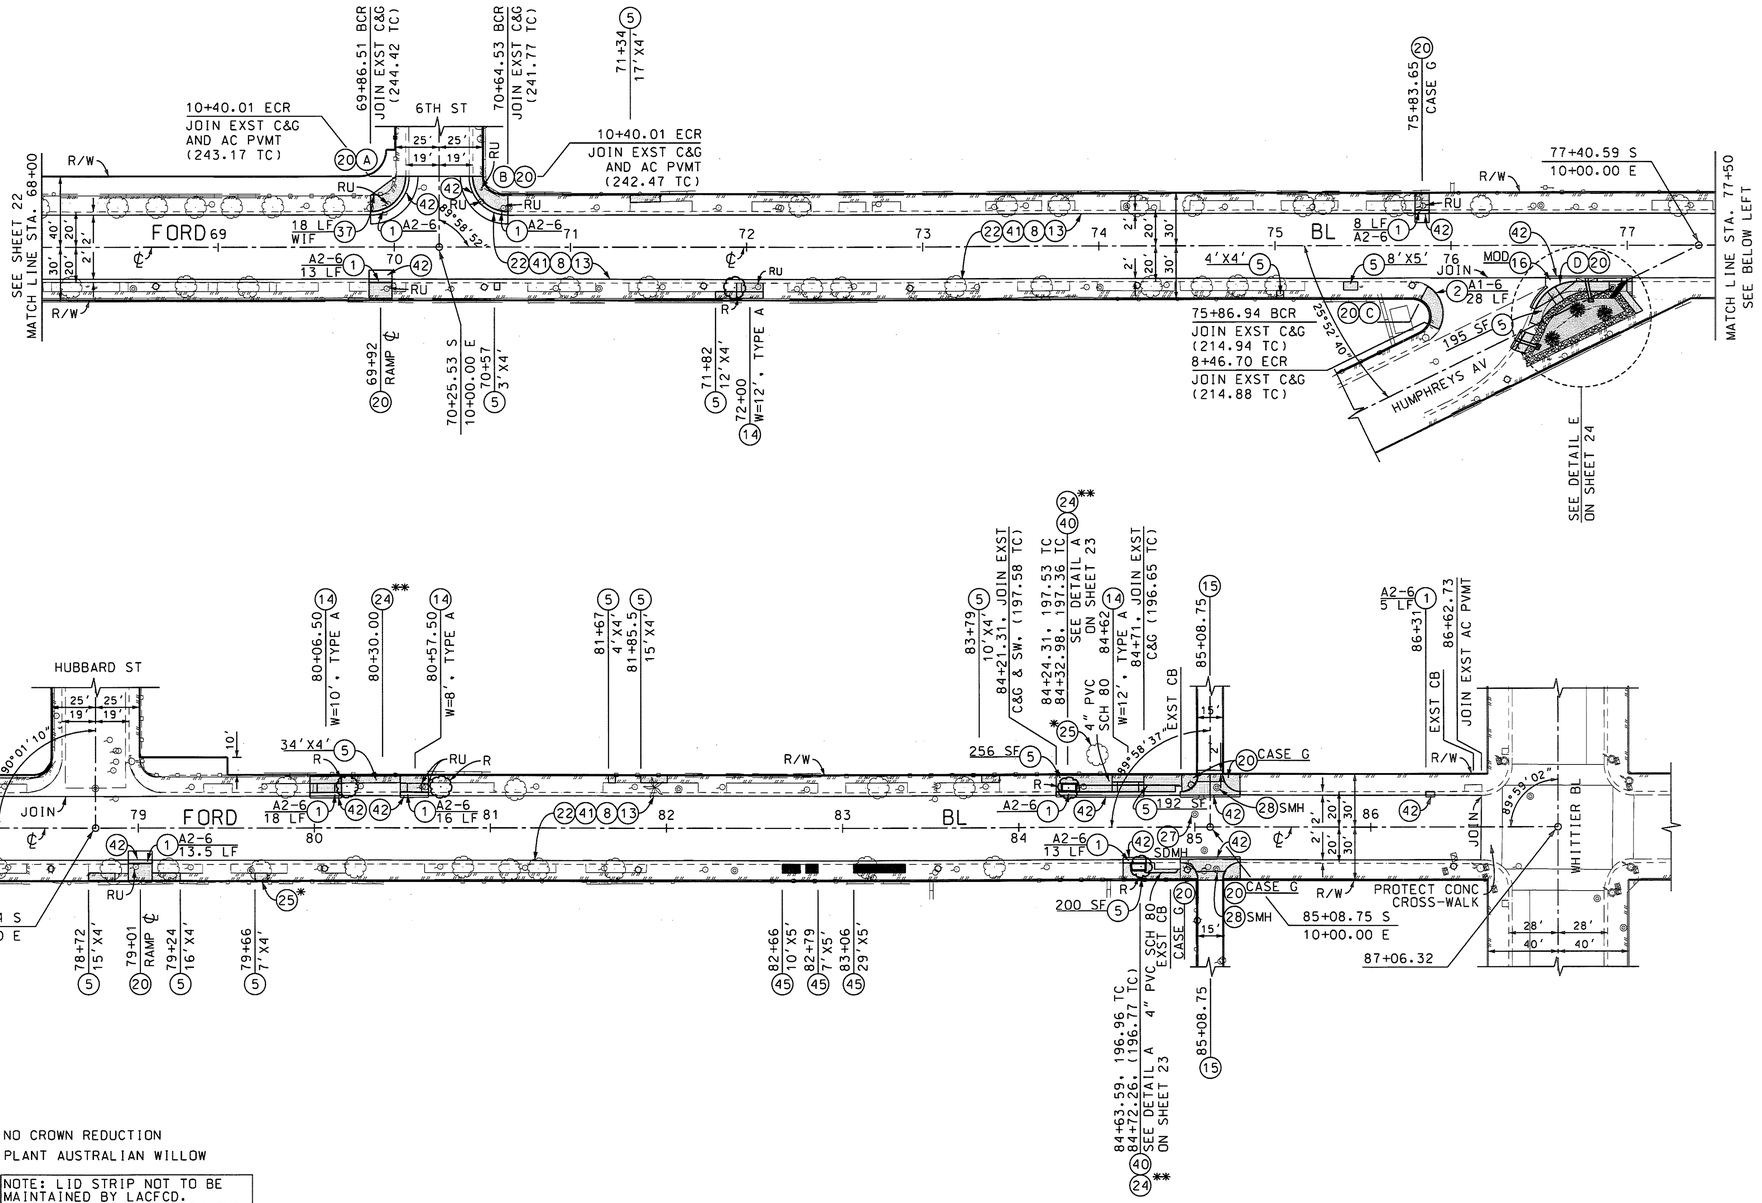

* NO CROWN REDUCTION

** PLANT AUSTRALIAN WILLOW

NOTE: LID STRIP NOT TO BE MAINTAINED BY LACFCD.
LID TO BE MAINTAINED BY RMD.

PLAN
SCALE: 1" = 40'

BENCHMARK F-4
PWFB 1223, PAGE 6193
L&B NR W/CB 27' N & 22' W/O ℄ INT
FORD BLVD & HUBBARD ST
ELEV= 207.575 NAVD'88 (RIVERA 2005)

CURVE DATA

CURVE	RADIUS (FT)	CENTRAL ANGLE DEG	MIN	SEC	LENGTH (FT)	TANGENT (FT)
A	20.00	89	58	52	31.41	19.99
B	20.00	90	01	08	31.42	20.01
C	18.00	88	44	54	27.88	17.61
D	25.00	68	17	23	29.80	16.95

DATE	MK	DESCRIPTION

REVISIONS

REGISTERED PROFESSIONAL ENGINEER MANUEL ORELLANA No. 62045 CIVIL STATE OF CALIFORNIA

PROJECT ENGINEER 1-15-15 DATE

COUNTY OF LOS ANGELES DEPARTMENT OF PUBLIC WORKS

McDONNELL AV. ET AL.

PLAN
FORD BOULEVARD
PROJECT ID NO. RDC0015818

PCA | DWG | SHEET 22 OF 24

PS-DH 12/10

DRAFTER	DESIGNER	CHECKER	CADD PROJECT FILE NAME	REVIEWED BY	DATE
M. MILOSEVIC	J. NOORPARVAR	M. ORELLANA	RDC0015818-PLAN-RD.DGN		

PH084498

DATE: 4/22/2015 TIME: 10:14:53 AM FILE: RDC0015818-PLAN-RD.dgn