BENCH MARK PT#1

PWFB 1021 PG 5646
ELEV 152.36 SOUTH GATE 1990
SPK & W ON CL PACIFIC BL &
0.045' S/O CL CALIFORNIA ST DN 4"

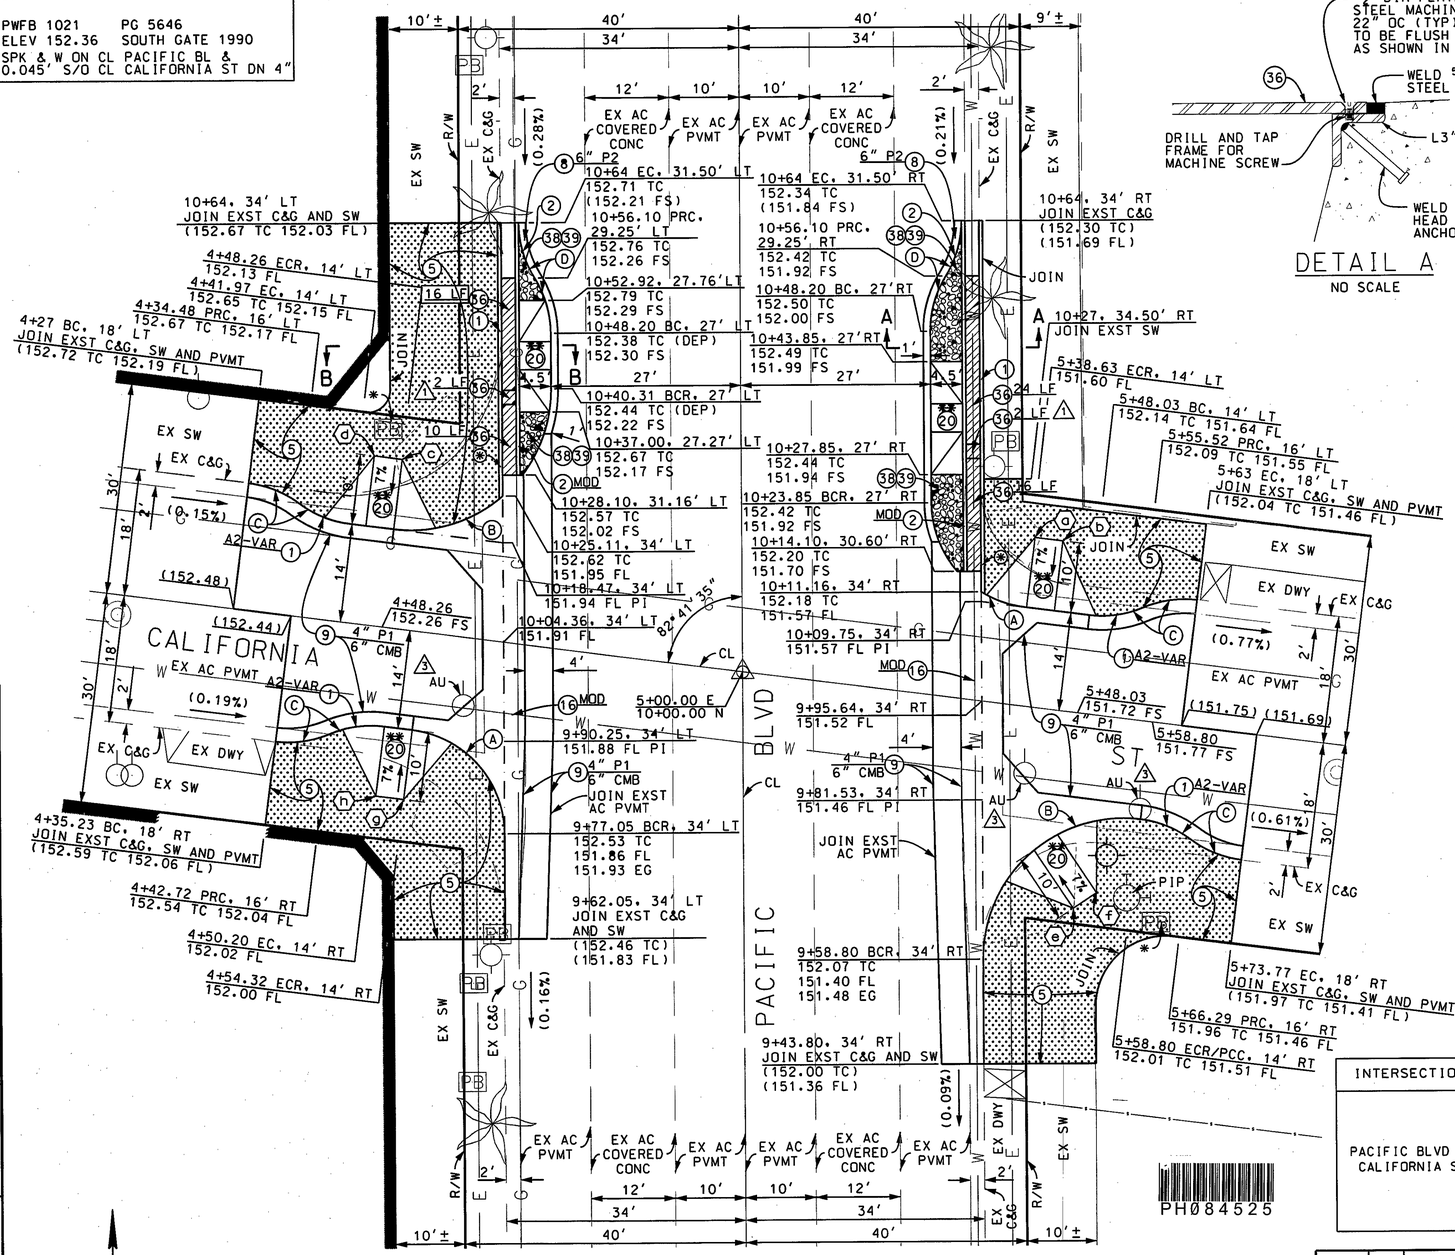

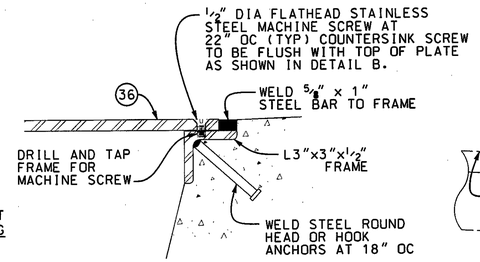

DETAIL A
NO SCALE

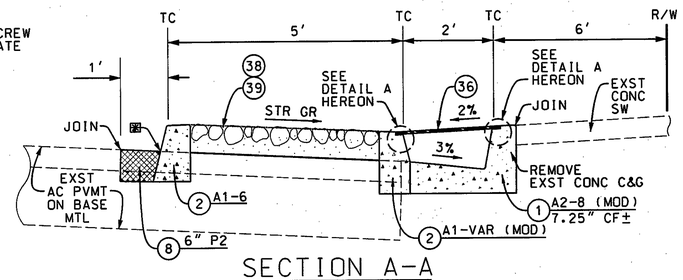

SECTION A-A
NO SCALE
▩ -- FS AS SHOWN ON PLAN

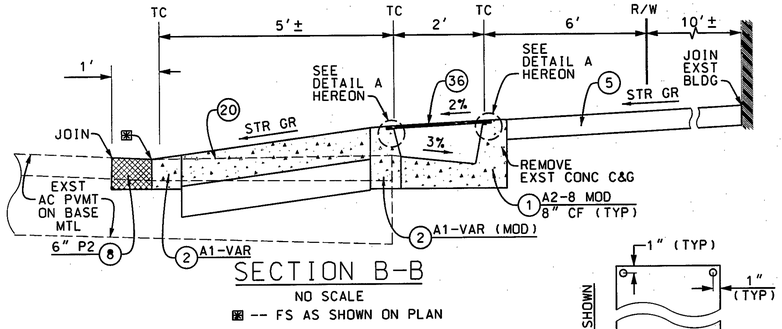

SECTION B-B
NO SCALE
▩ -- FS AS SHOWN ON PLAN

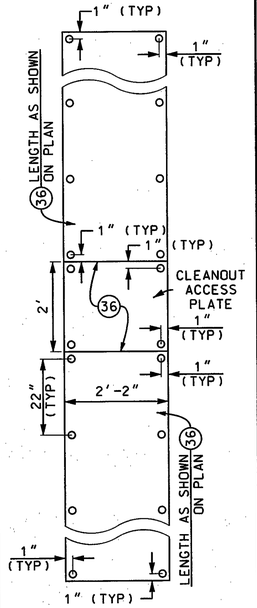

DETAIL B
NO SCALE

CONSTRUCTION POINTS				
POINT	STATION	OFFSET	COORDINATES N	COORDINATES E
a	5+39.00	24.00' LT	5018.89	5041.74
b	5+43.00	24.00' LT	5018.38	5045.70
c	4+48.26	24.00' LT	5030.43	4951.73
d	4+44.26	24.00' LT	5030.94	4947.76
e	9+65.95	46.87' RT	4966.00	5046.87
f	9+68.16	50.21' RT	4968.20	5050.21
g	4+54.32	24.00' RT	4982.05	4951.64
h	4+50.32	24.00' RT	4982.56	4947.67

INTERSECTION	CORNER	ELEVATIONS BCR	A/4	A/2	3A/4	ECR
PACIFIC BLVD AT CALIFORNIA ST	NE	152.42 TC 151.92 FL	-- --	-- --	-- --	152.10 TC 151.60 FL
	NW	152.72 TC 152.22 FL	-- --	-- --	-- --	152.63 TC 152.13 FL
	SE	152.07 TC 151.40 FL	152.05 TC 151.43 FL	152.04 TC 152.46 FL	152.03 TC 151.49 FL	152.01 TC 151.51 FL
	SW	152.53 TC 151.86 FL	152.50 TC 151.88 FL	152.49 TC 151.91 FL	152.49 TC 151.95 FL	152.50 TC 152.00 FL

CURVE DATA						
CURVE	RADIUS (FT)	CENTRAL ANGLE DEG	MIN	SEC	LENGTH (FT)	TANGENT (FT)
A	15.00	82	41	35	21.65	13.20
B	20.00	97	18	25	33.97	22.73
C	15.00	29	55	35	7.83	4.01
D	15.00	31	47	18	8.32	4.27

PLAN
SCALE: 1" = 10'

NOTES

* - SEE CONSTRUCTION NOTE 3 ON SHEET 2.
** - THE WIDTH OF THE RAMP IS 4' AND THE LENGTH OF EACH FLARE IS 6'.
(*) - TRANSITION GUTTER PAN IN 5' FROM A2-8 (MOD) C&G TO CROSS-GUTTER (MOD).

DATE	MK	DESCRIPTION
10/8/15	4	GENERAL REVISIONS
8/04/15	3	REVISED UTILITY CALLOUT FROM RU TO AU
8/03/15	2	ADDED UTILITY LINES
6/11/15	1	REVISED PLAN AND DETAIL B TO INCLUDE CLEANOUT ACCESS PLATE

REVISIONS

REGISTERED PROFESSIONAL ENGINEER SHERRIE JONG C56647 CIVIL STATE OF CALIFORNIA
PROJECT ENGINEER 5-27-15 DATE

COUNTY OF LOS ANGELES DEPARTMENT OF PUBLIC WORKS

PACIFIC BOULEVARD AT CALIFORNIA STREET CROSSWALK IMPROVEMENTS

PLAN

PROJECT ID NO. RDC0015763

PCA X210000387 | DWG | SHEET 3 OF 3

PLAN RD

DRAFTER J. GARCIA | DESIGNER J. GARCIA | CHECKER S. JONG | CADD PROJECT FILE NAME RDC0015763-PLAN-RD.DGN | REVIEWED BY Sherrie Jong | DATE 5/27/15