COUNTY OF LOS ANGELES
DEPARTMENT OF PUBLIC WORKS

HUNTINGTON DR - OAKFOREST LN TO LOTUS AV

TOTAL SIDEWALK LENGTH = 0.35 MILES

INDEX

SHEET 1	TITLE SHEET
SHEET 2	NOTES AND REFERENCES
SHEET 3	TYPICAL SECTIONS & DETAILS
SHEET 4	PLAN AND PROFILE VIEW

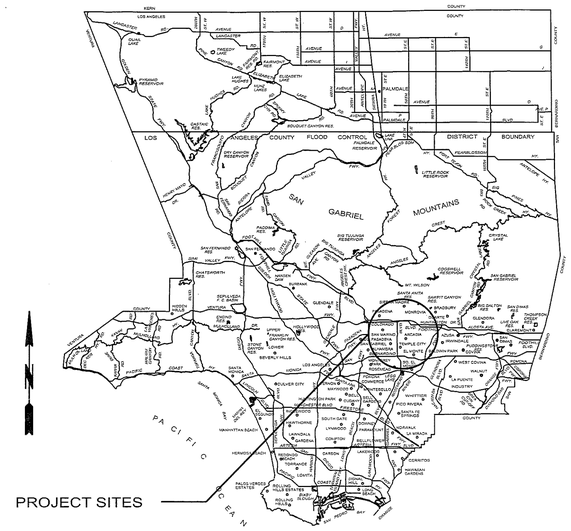

LOCATION MAP

T. G. 566-G7,H6
R. D. 519

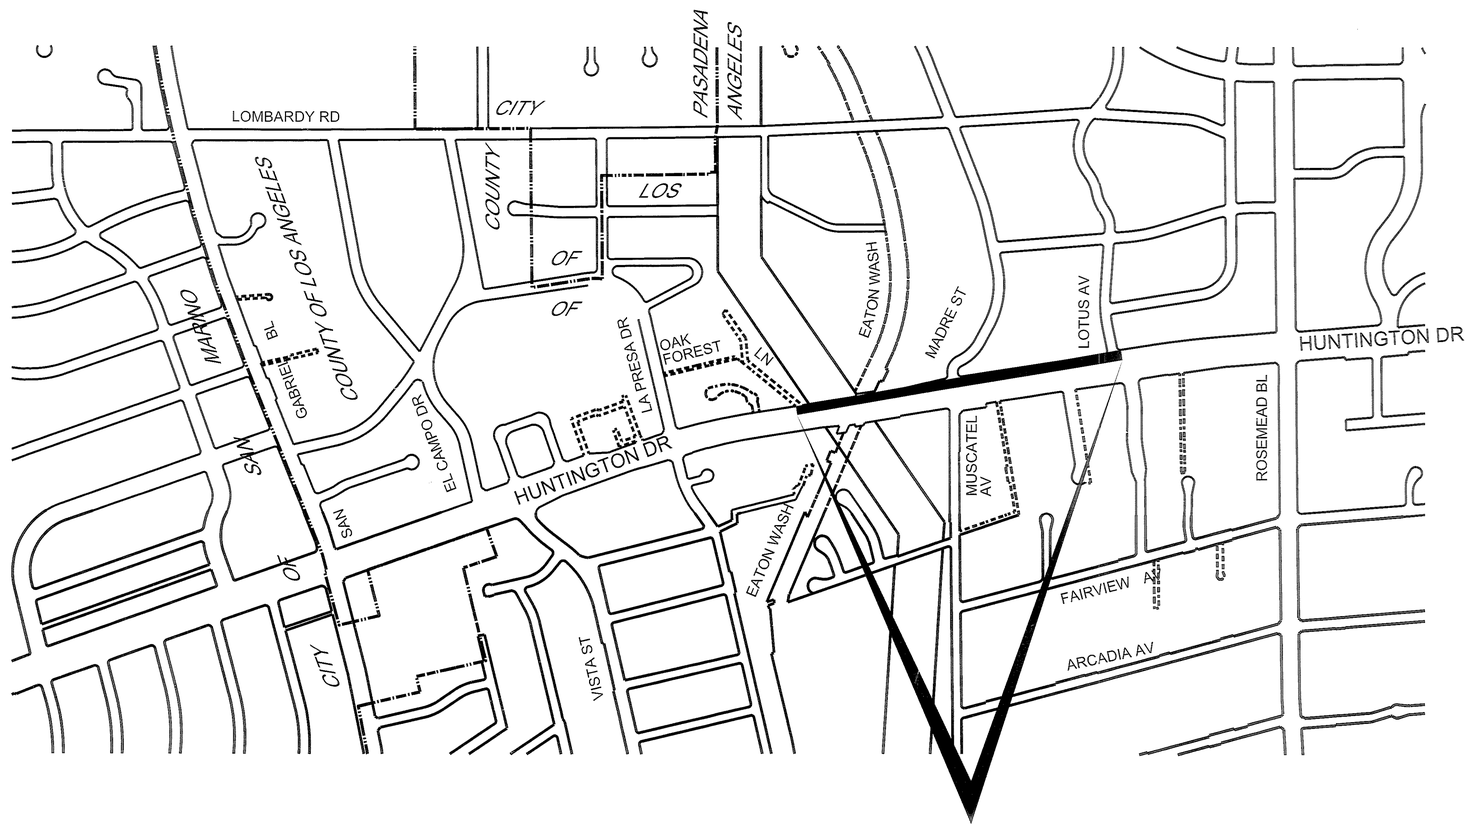

SHEET 4

KEY MAP
NO SCALE

PH084540

PLAN B

DRAFTER E.MAGUINO	DESIGNER E.MAGUINO	CHECKER R.CRUZ	CADD PROJECT FILE NAME RDC0013674-SHEET 1.DGN

TWO DAYS BEFORE YOU DIG
CALL USA TOLL FREE
1-800-227-2600

APPROVED CAIL FARBER DIRECTOR OF PUBLIC WORKS
BY [signature] DEPUTY DIRECTOR 6/16/15 DATE
RECOMMENDED
BY [signature] ASSISTANT DEPUTY DIRECTOR 6/16/15 DATE
SUBMITTED
BY [signature] HIGHWAY SECTION I 5/13/2015 DATE

DATE	MK	DESCRIPTION

REVISIONS

REGISTERED PROFESSIONAL ENGINEER E. MAGUINO No. 78421 CIVIL STATE OF CALIFORNIA
[signature] 3/31/15
PROJECT ENGINEER DATE

COUNTY OF LOS ANGELES DEPARTMENT OF PUBLIC WORKS
HUNTINGTON DR - OAKFOREST LN TO LOTUS AV
TITLE SHEET
PROJECT ID NO. RDC0013674
PCA X250000690 | DWG | SHEET 1 OF 4