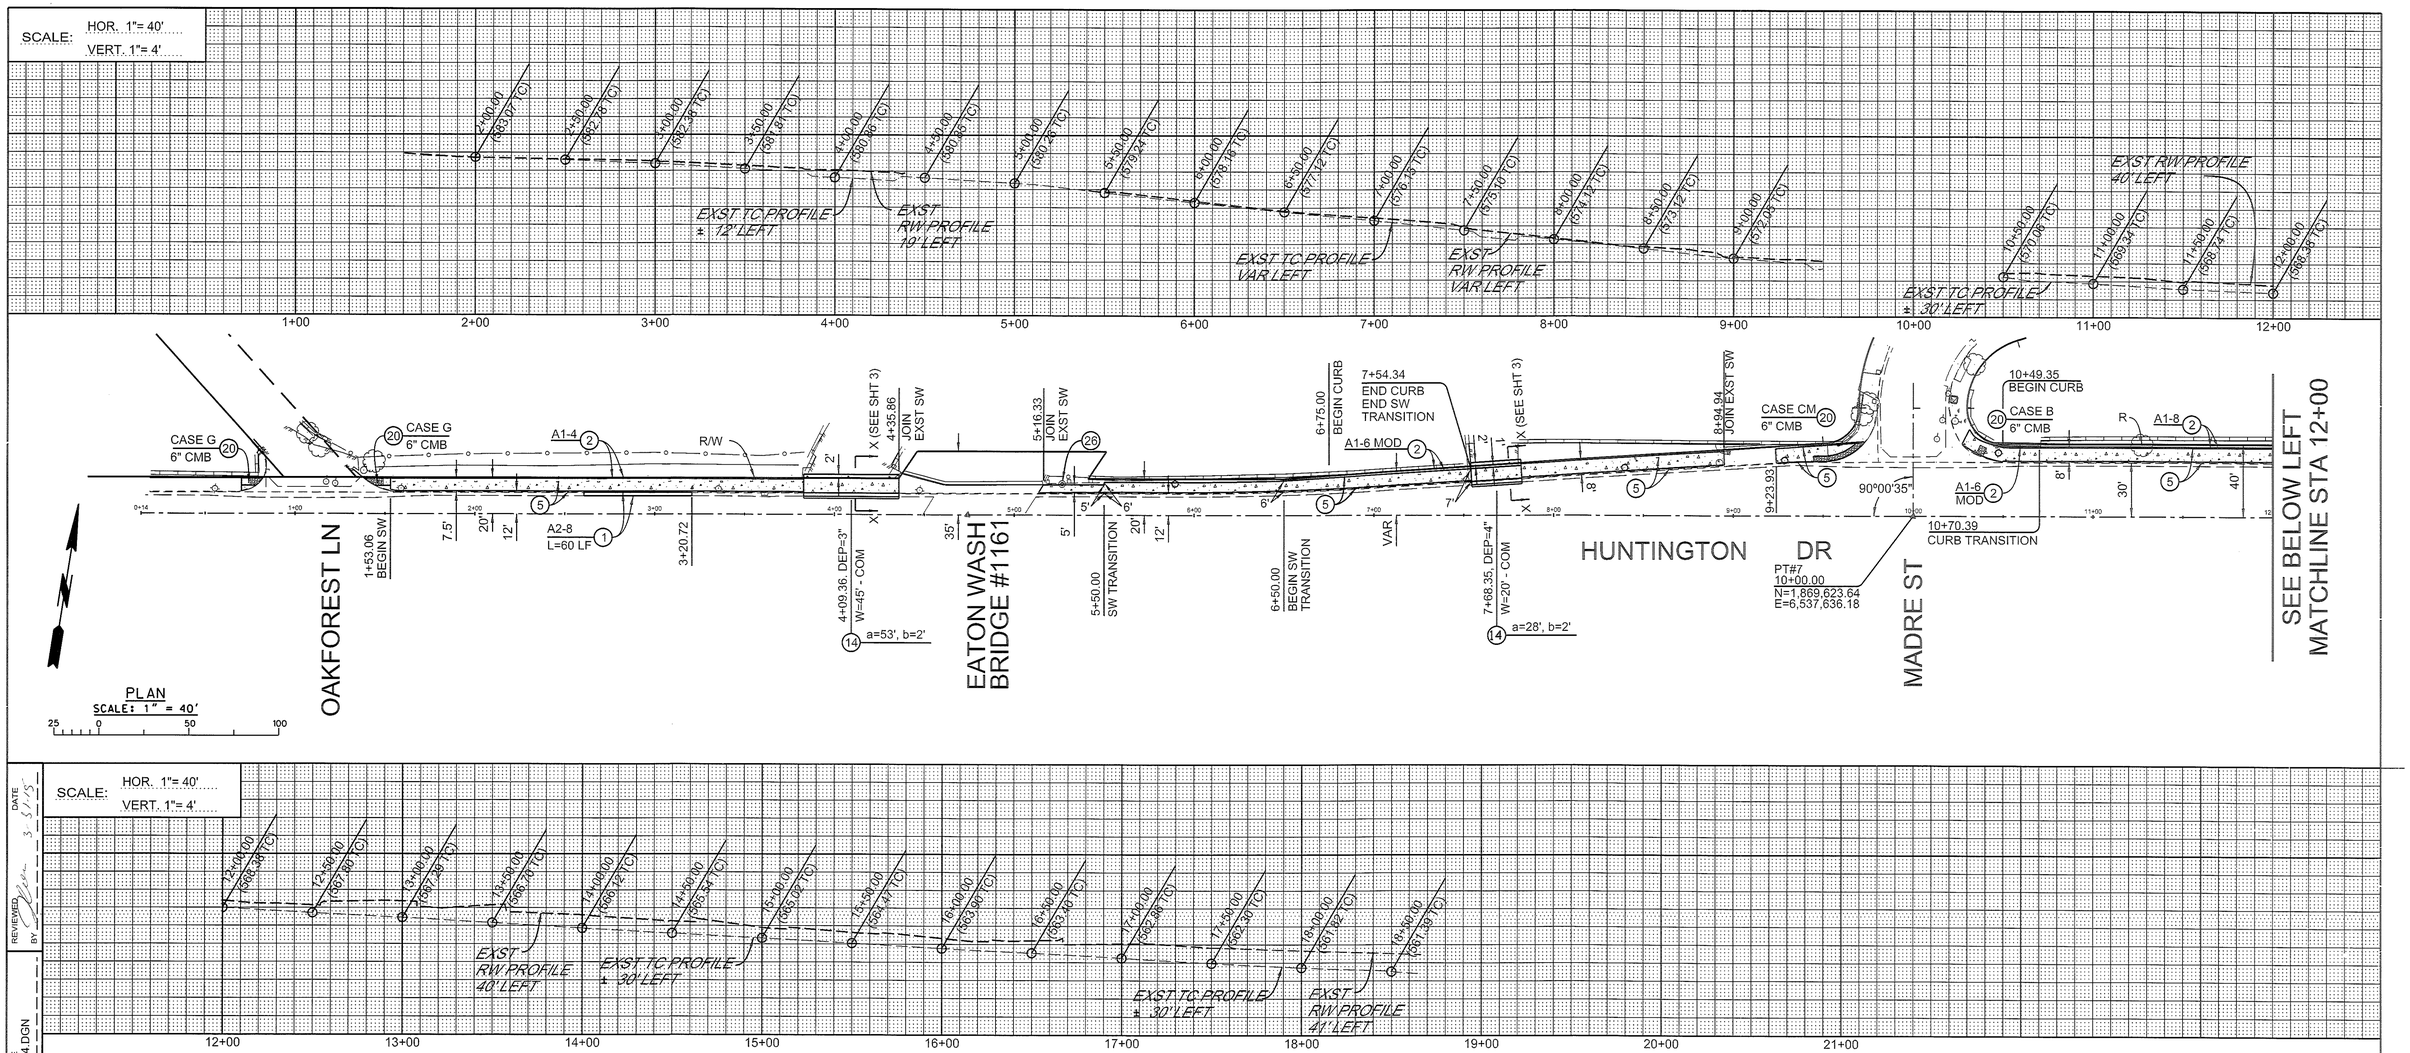

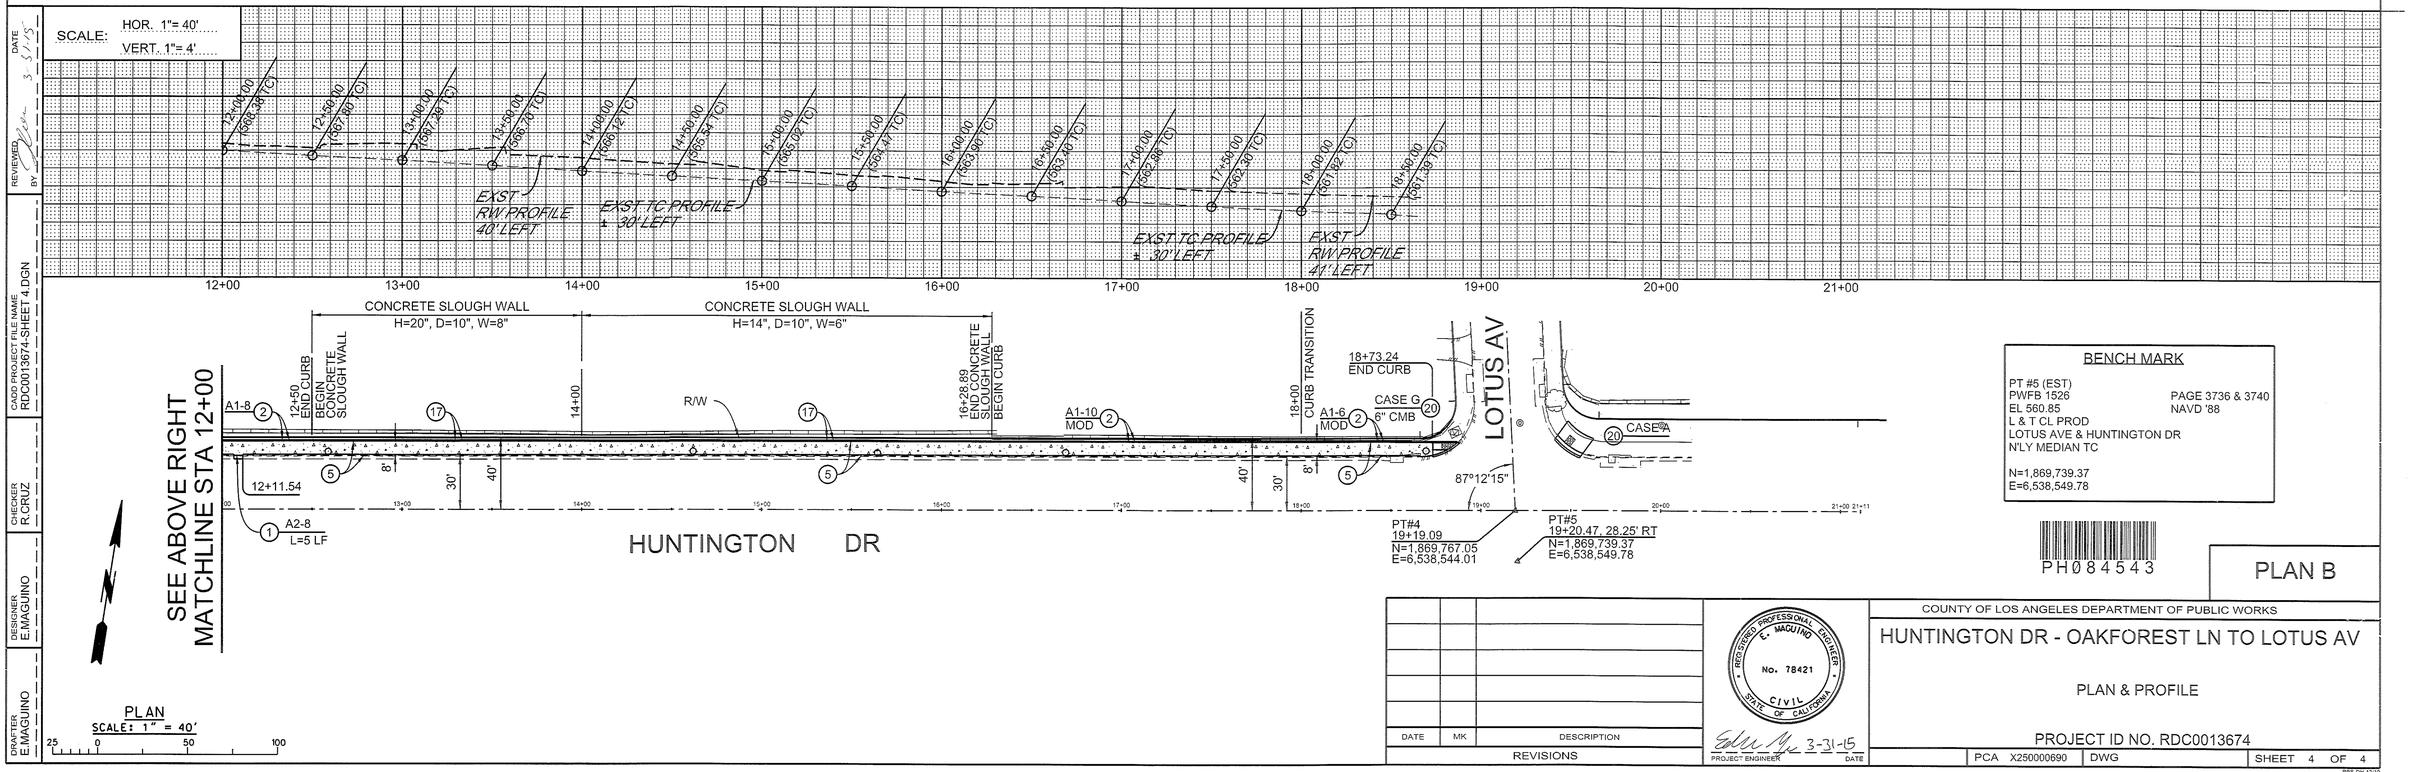

BENCH MARK

PT #5 (EST)
PWFB 1526
EL 560.85
L & T CL PROD
LOTUS AVE & HUNTINGTON DR
N'LY MEDIAN TC

N=1,869,739.37
E=6,538,549.78

PAGE 3736 & 3740
NAVD '88

PH084543

PLAN B

DATE	MK	DESCRIPTION

REVISIONS

REGISTERED PROFESSIONAL ENGINEER E. MAGUINO No. 78421 CIVIL STATE OF CALIFORNIA

PROJECT ENGINEER 3-31-15 DATE

COUNTY OF LOS ANGELES DEPARTMENT OF PUBLIC WORKS

HUNTINGTON DR - OAKFOREST LN TO LOTUS AV

PLAN & PROFILE

PROJECT ID NO. RDC0013674

PCA X250000690 | DWG | SHEET 4 OF 4

PRB-DH 12/10

DATE 3-31-15
REVIEWED BY
CADD PROJECT FILE NAME RDC0013674-SHEET 4.DGN
CHECKER R.CRUZ
DESIGNER E.MAGUINO
DRAFTER E.MAGUINO

DATE: $DATE$ME. FILE: $TIME$ $FILE$