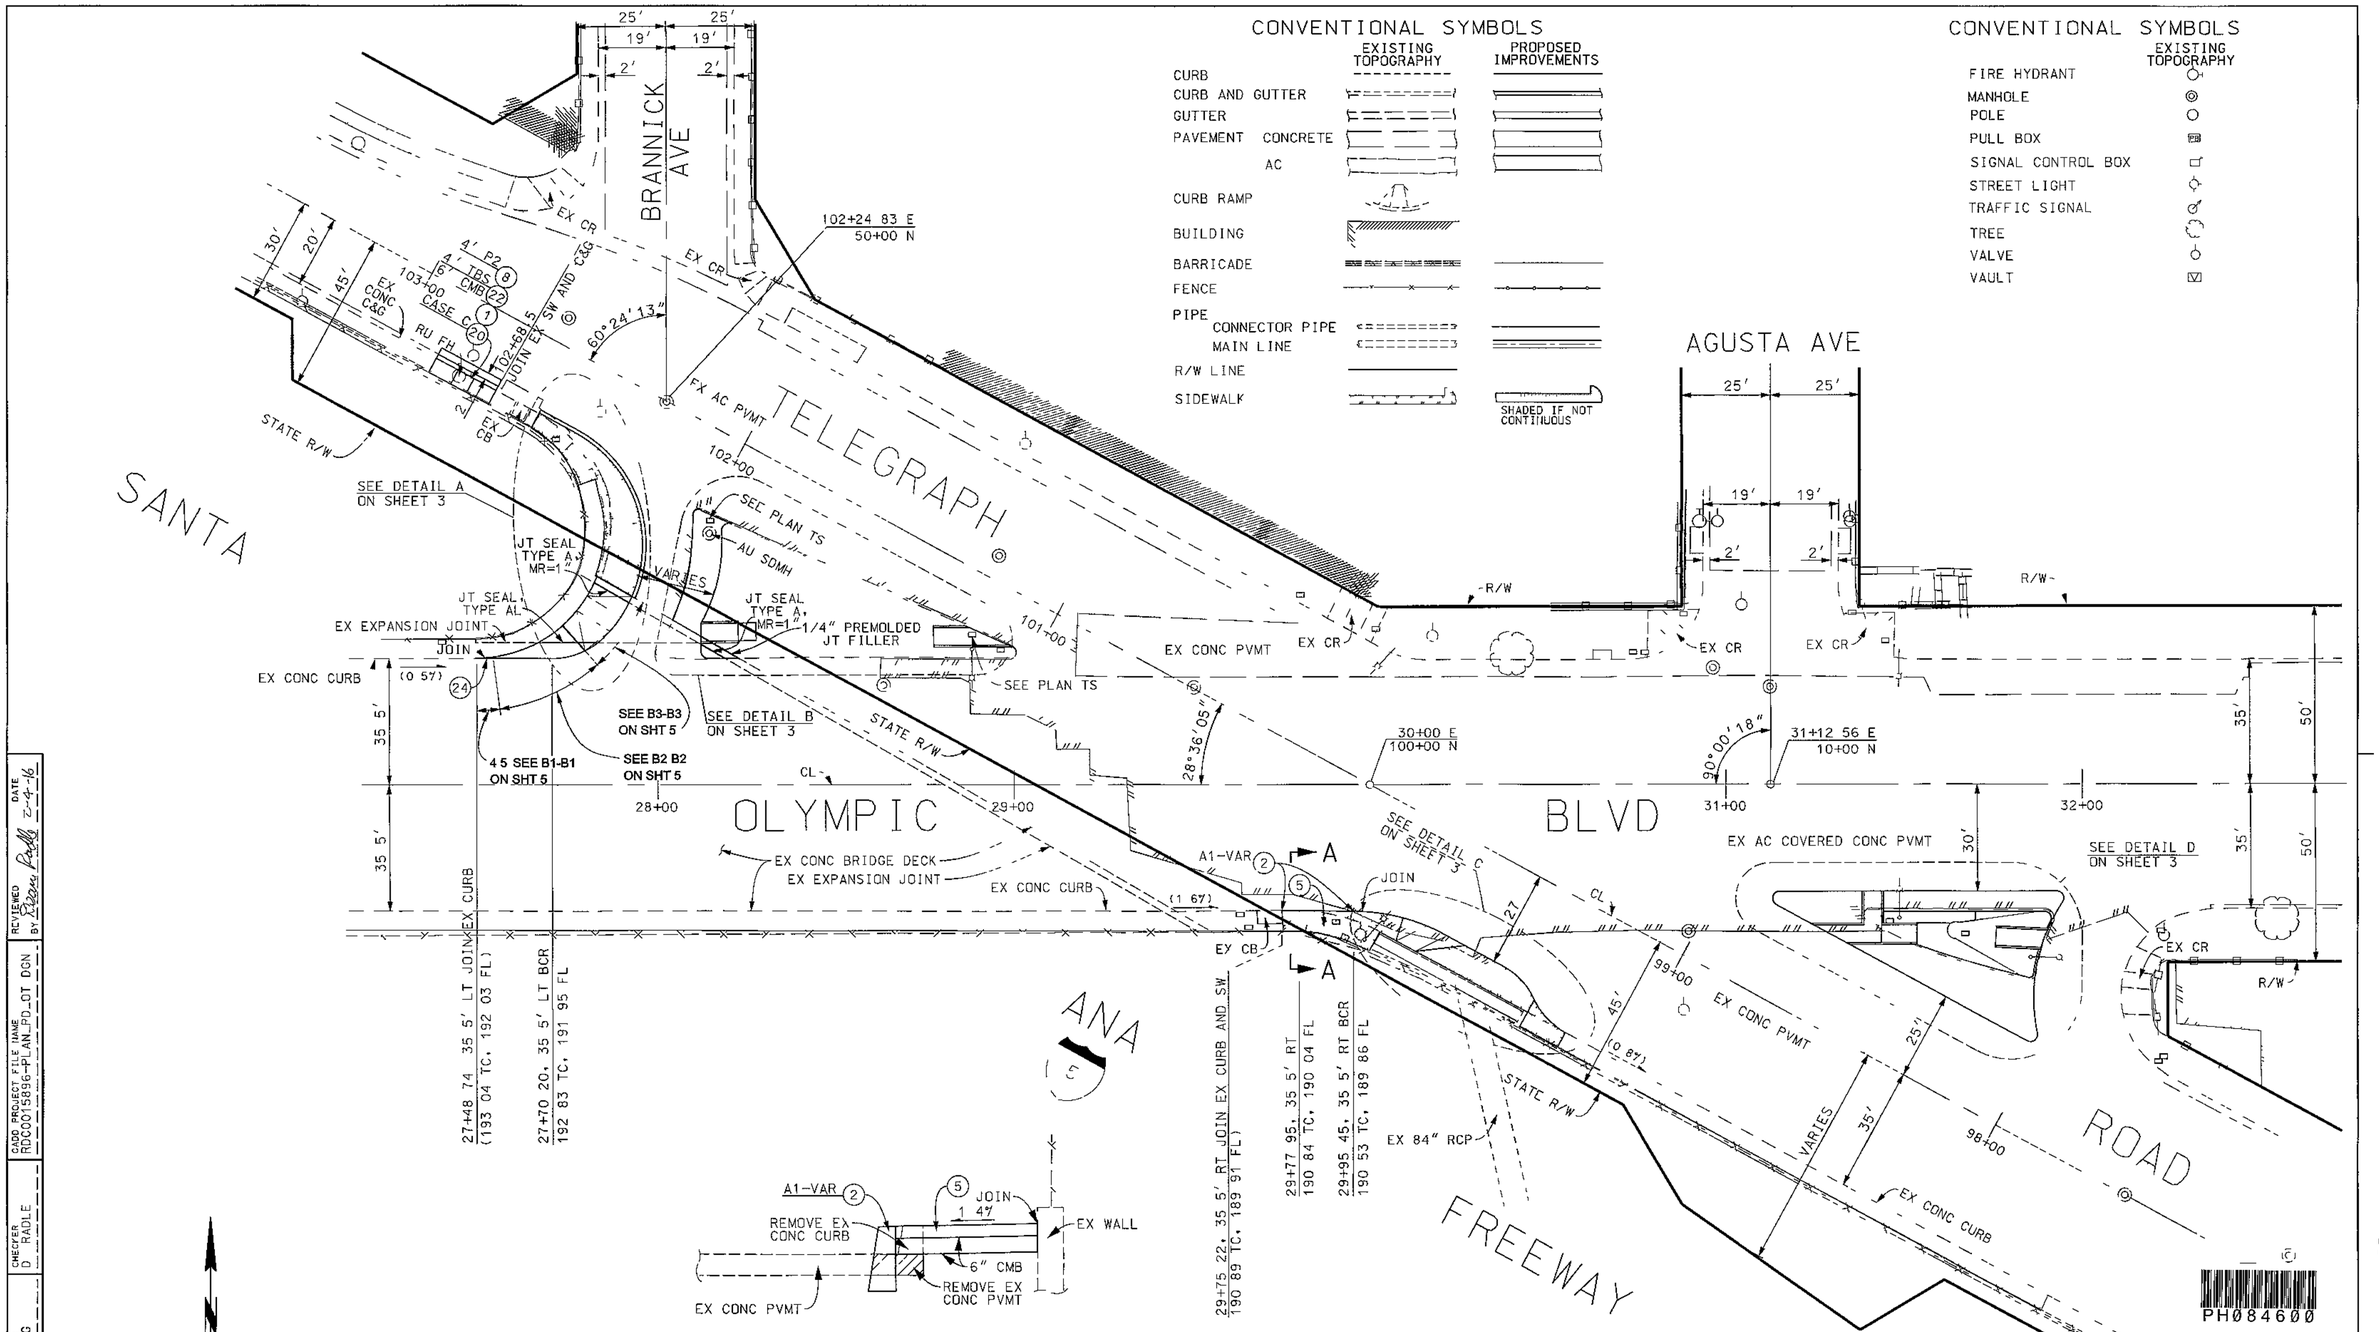

DRAFTER S JONG | DESIGNER S JONG | CHECKER D RADLE | CADD PROJECT FILE NAME RDC0015896-PLAN_PD_OT DGN | REVIEWED BY | DATE 2-4-16

DATE	MK	DESCRIPTION
		REVISIONS

REGISTERED PROFESSIONAL ENGINEER SHERRIE JONG No 56647 Exp 6-30-17 CIVIL STATE OF CALIFORNIA

PROJECT ENGINEER DATE 2-4-16

COUNTY OF LOS ANGELES DEPARTMENT OF PUBLIC WORKS

OLYMPIC BOULEVARD AT TELEGRAPH ROAD

PLAN

PROJECT ID NO RDC0015896

PCA X210001004 | DWG | SHEET 2 OF 5

PLAN RD