SCALE: HOR. 1"= 20'
VERT. 1"= 2'

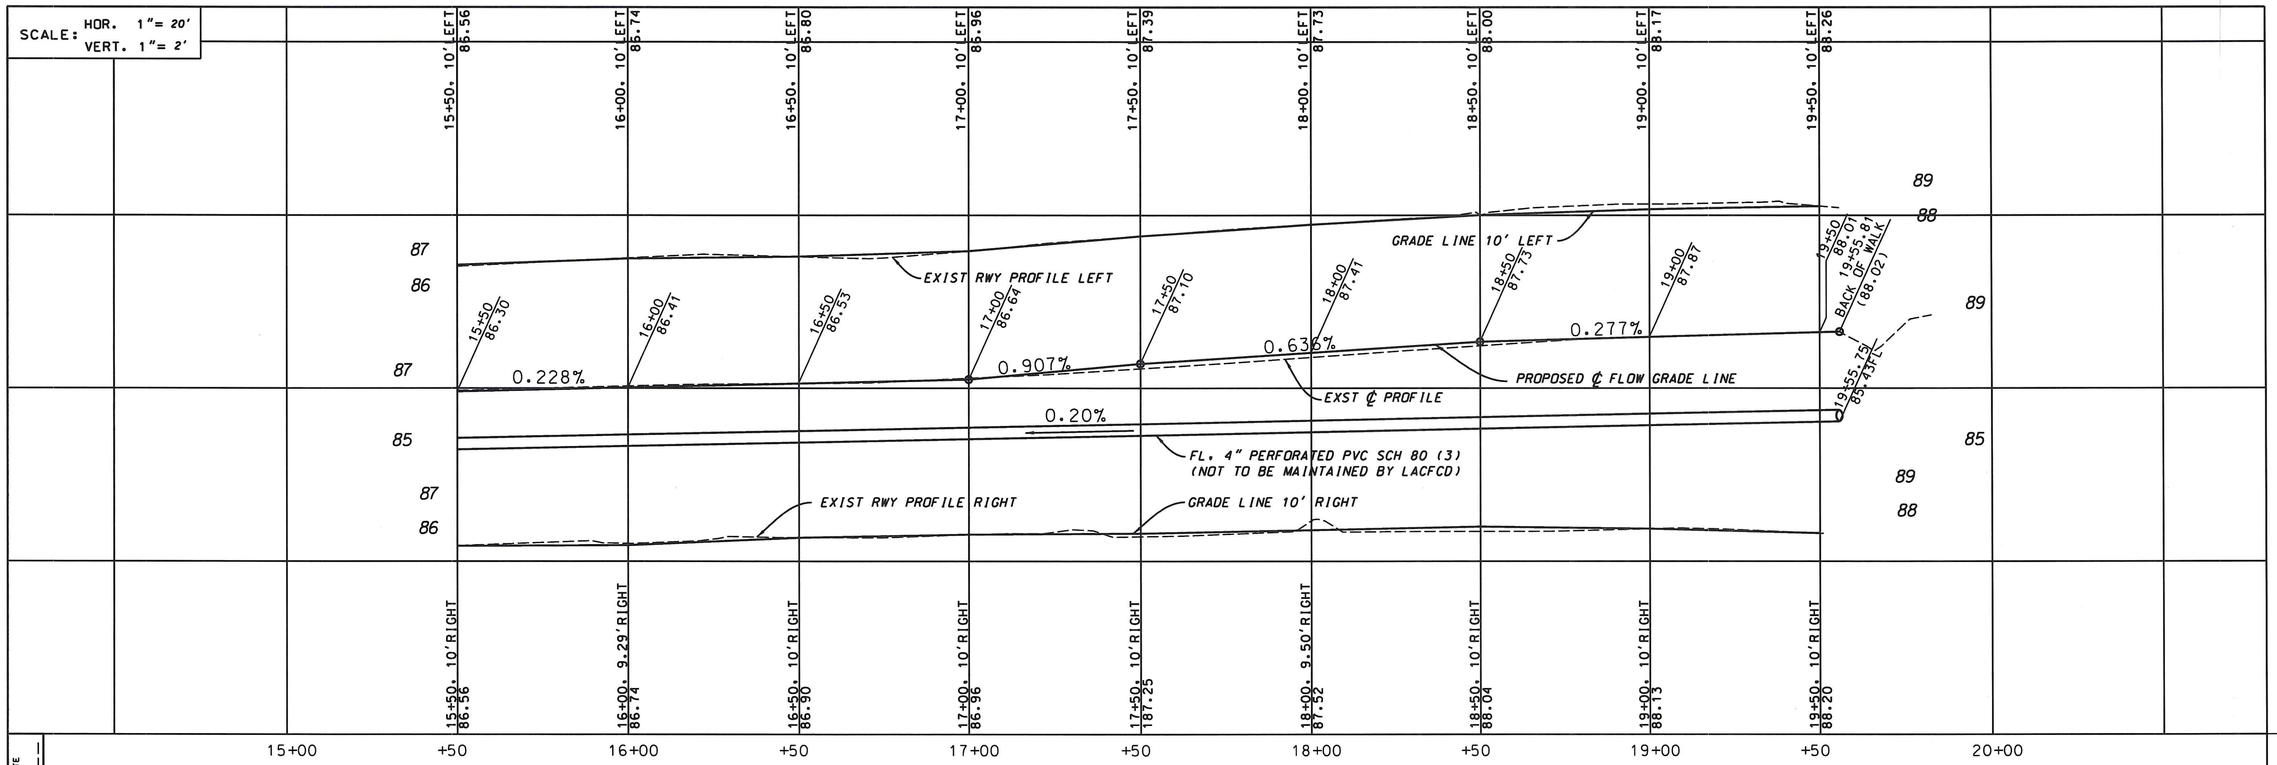

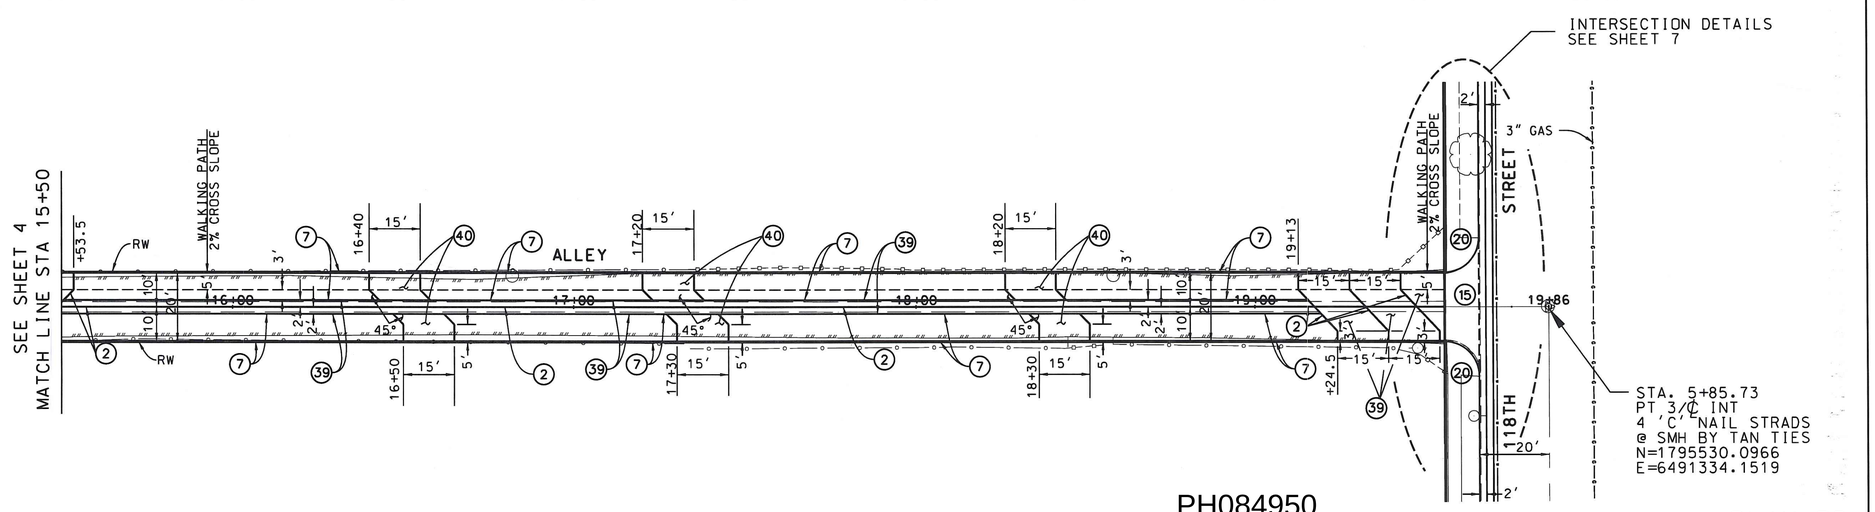

PH084950

PLAN RD

BENCH MARK
BM TBM # 2(EST)
PWFB 0821, PG 3840 (NAVD' 88)

ELEV=85.87'
(WATTS' 2000)
SET CHIS SQUARE N'LY
CB ±18' W'LY & 20' N'LY
OF ℄ INT 120TH ST &
ALLEY W'LY OF MONA BL

PLAN
SCALE: 1" = 20'
12.5 0 25 50

DATE	MK	DESCRIPTION

REVISIONS

REGISTERED PROFESSIONAL ENGINEER F. CRUZ C59441 CIVIL STATE OF CALIFORNIA
PROJECT ENGINEER 11/19/15 DATE

COUNTY OF LOS ANGELES DEPARTMENT OF PUBLIC WORKS

WILLOWBROOK GREEN ALLEY

E 120TH STREET TO E 118TH STREET

PROJECT ID NO. RDC0016071

JOB X92000104 3 | DWG | SHEET 5 OF 8

PPS-DH 10/00

DRAFTER M. LIM | DESIGNER M. LIM | CHECKER R. CRUZ | CADD PROJECT FILE NAME RDC0016071.DGN | REVIEWED BY | DATE

DATE. $DATE$ TIME. $TIME$ FILE. $FILE$