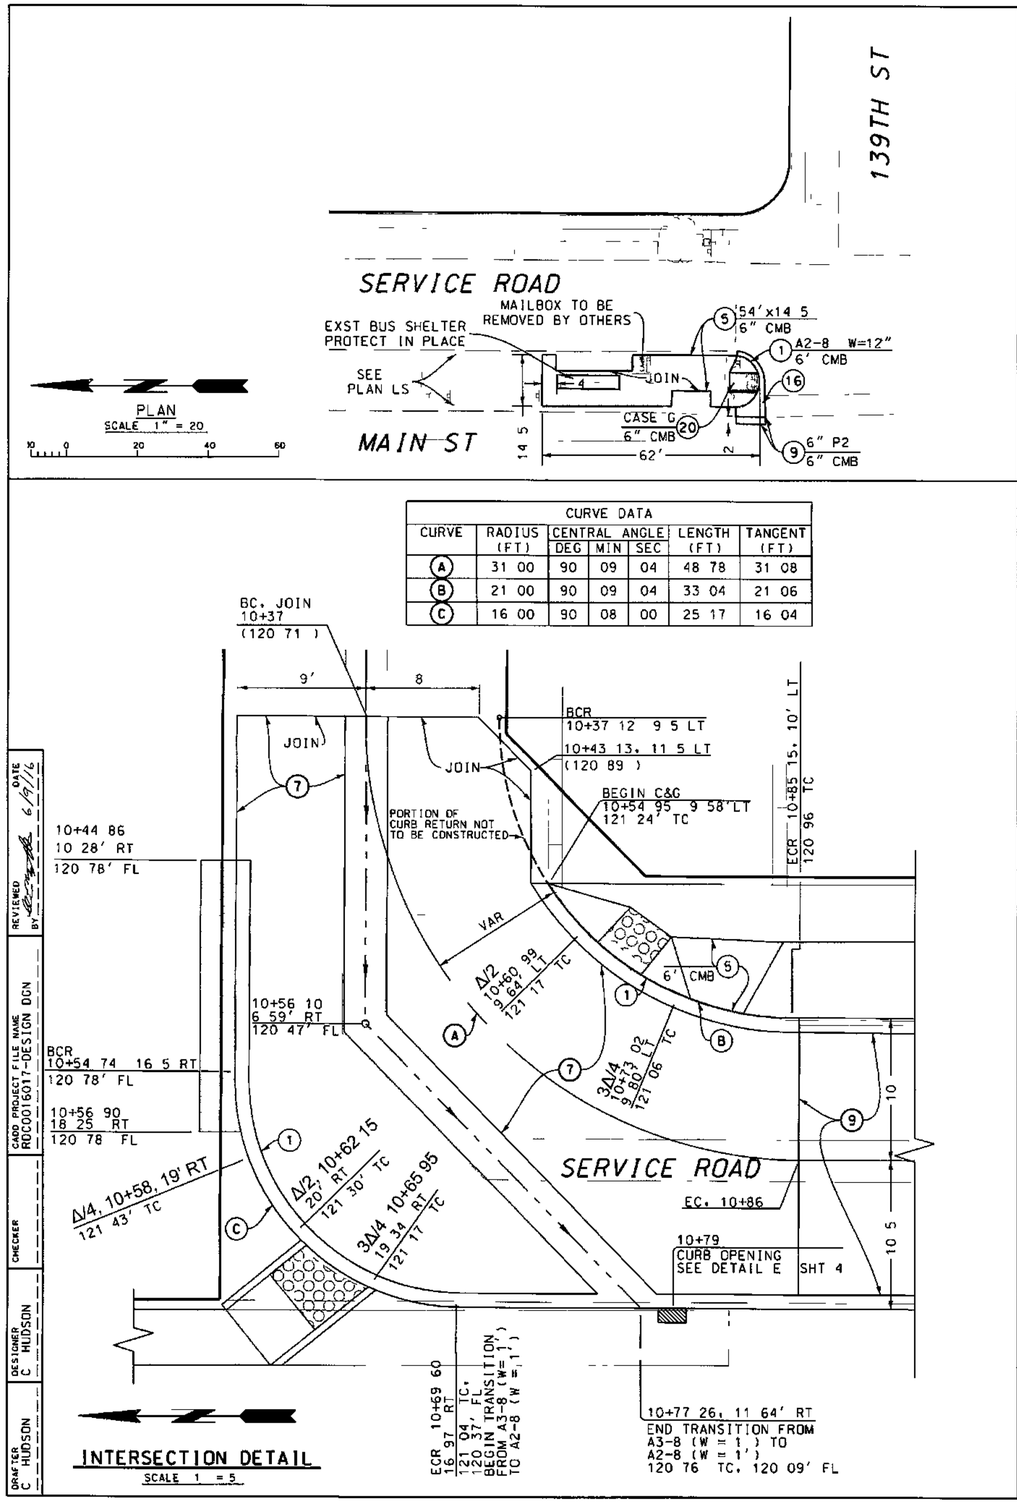

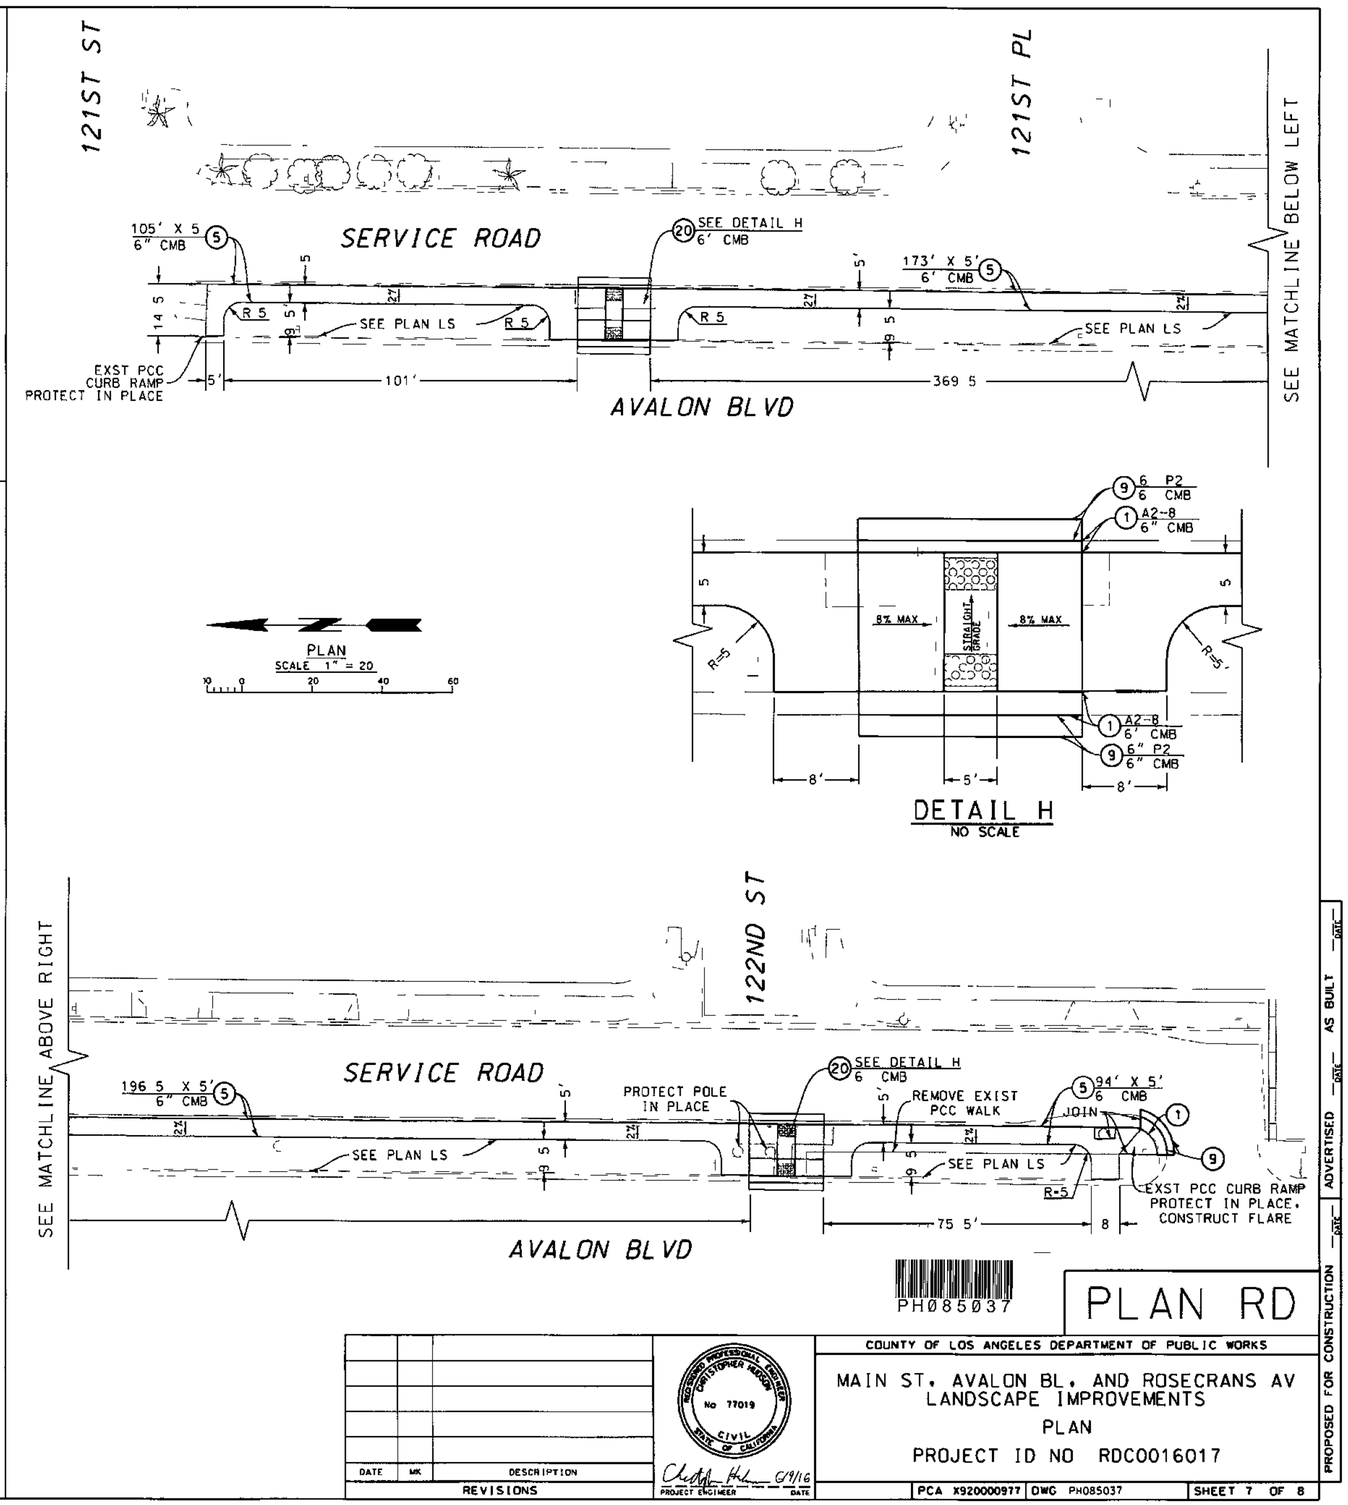

PH085037

PLAN RD

DATE	MK	DESCRIPTION

REVISIONS

REGISTERED PROFESSIONAL ENGINEER CHRISTOPHER HUDSON No 77019 CIVIL STATE OF CALIFORNIA

PROJECT ENGINEER 6/9/16 DATE

COUNTY OF LOS ANGELES DEPARTMENT OF PUBLIC WORKS

MAIN ST, AVALON BL, AND ROSECRANS AV LANDSCAPE IMPROVEMENTS

PLAN

PROJECT ID NO RDC0016017

PCA X920000977 | DWG PH085037 | SHEET 7 OF 8

PROPOSED FOR CONSTRUCTION — DATE
ADVERTISED — DATE
AS BUILT — DATE

DRAFTER C HUDSON | DESIGNER C HUDSON | CHECKER | CADD PROJECT FILE NAME RDC0016017-DESIGN.DGN | REVIEWED BY 6/9/16 DATE