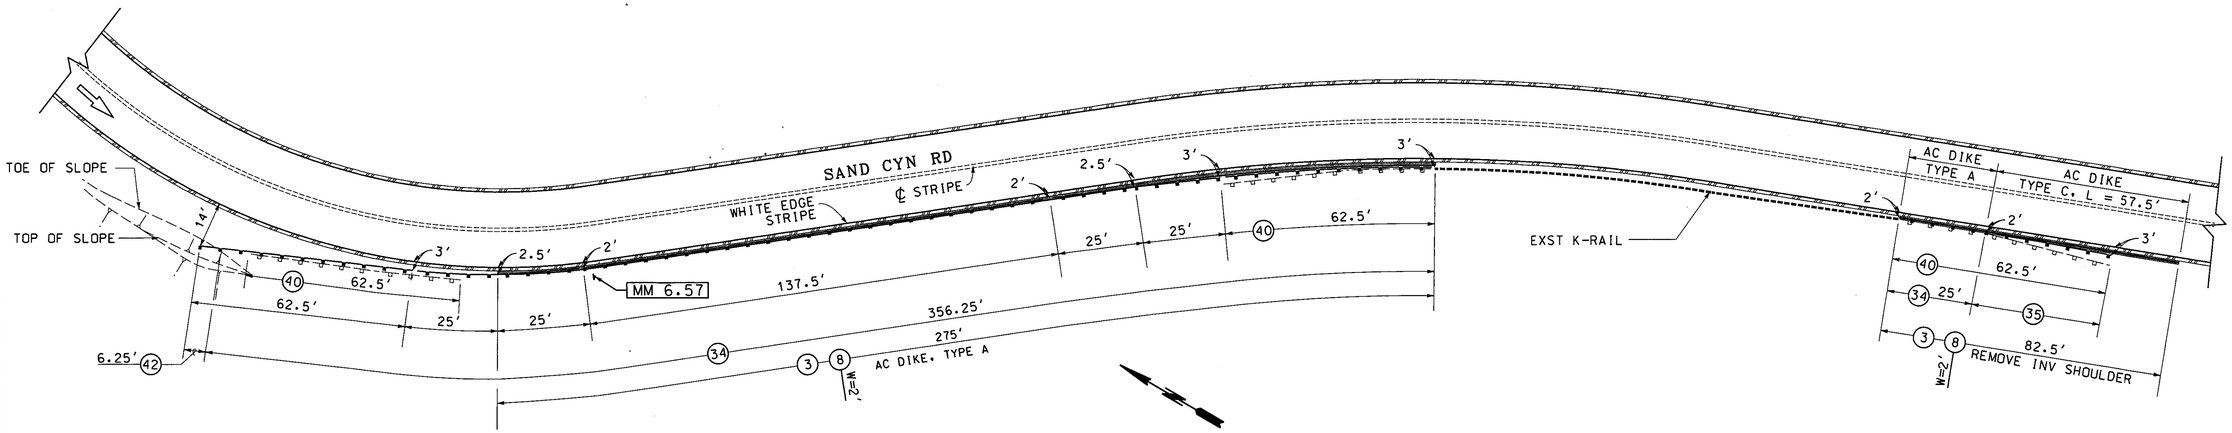

LOCATIONS 2 & 3

SAND CYN RD AT MM 6.57 & 100' S/O MM 6.57

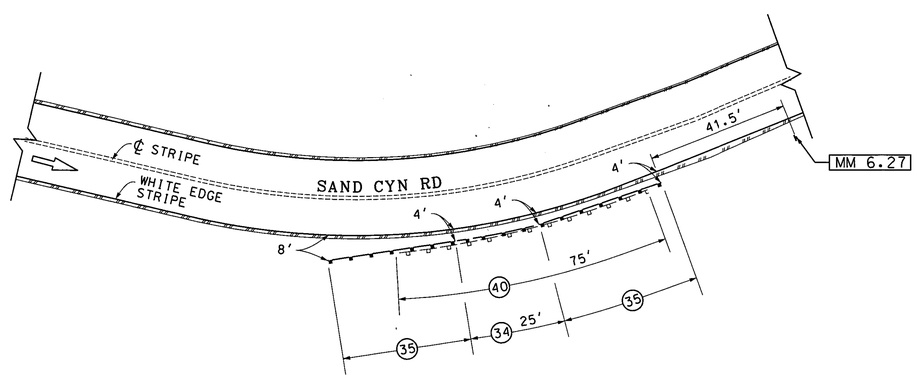

LOCATION 1

SAND CYN AT MM 6.27

PLAN
SCALE: 1" = 20'

20 0 20 40

DRAFTER	DESIGNER	CHECKER	CADD PROJECT FILE NAME	REVIEWED BY	DATE
J. NOORPARVAR	J. NOORPARVAR	M. ORELLANA	RDC0016192 GROUP 2.DGN		9-19-2016

PROPOSED FOR CONSTRUCTION: — DATE — DATE AS BUILT: — DATE —

PH085226

DATE	MK	DESCRIPTION

REVISIONS

REGISTERED PROFESSIONAL ENGINEER MANUEL ORELLANA No. C 62045 CIVIL STATE OF CALIFORNIA

PROJECT ENGINEER 9-19-16 DATE

COUNTY OF LOS ANGELES DEPARTMENT OF PUBLIC WORKS

SAND CYN FIRE GUARDRAIL REPLACEMENT (2016 SANDFR)

SAND CYN RD AT MM 6.27, 6.57 & 100' S/O MM 6.57

PROJECT ID NO. RDC0016192

PCA | DWG PH085226 | SHEET 4 OF 15

PB-DH 10/10

DATE: $DATE$ TIME: $TIME$ FILE: $FILE$