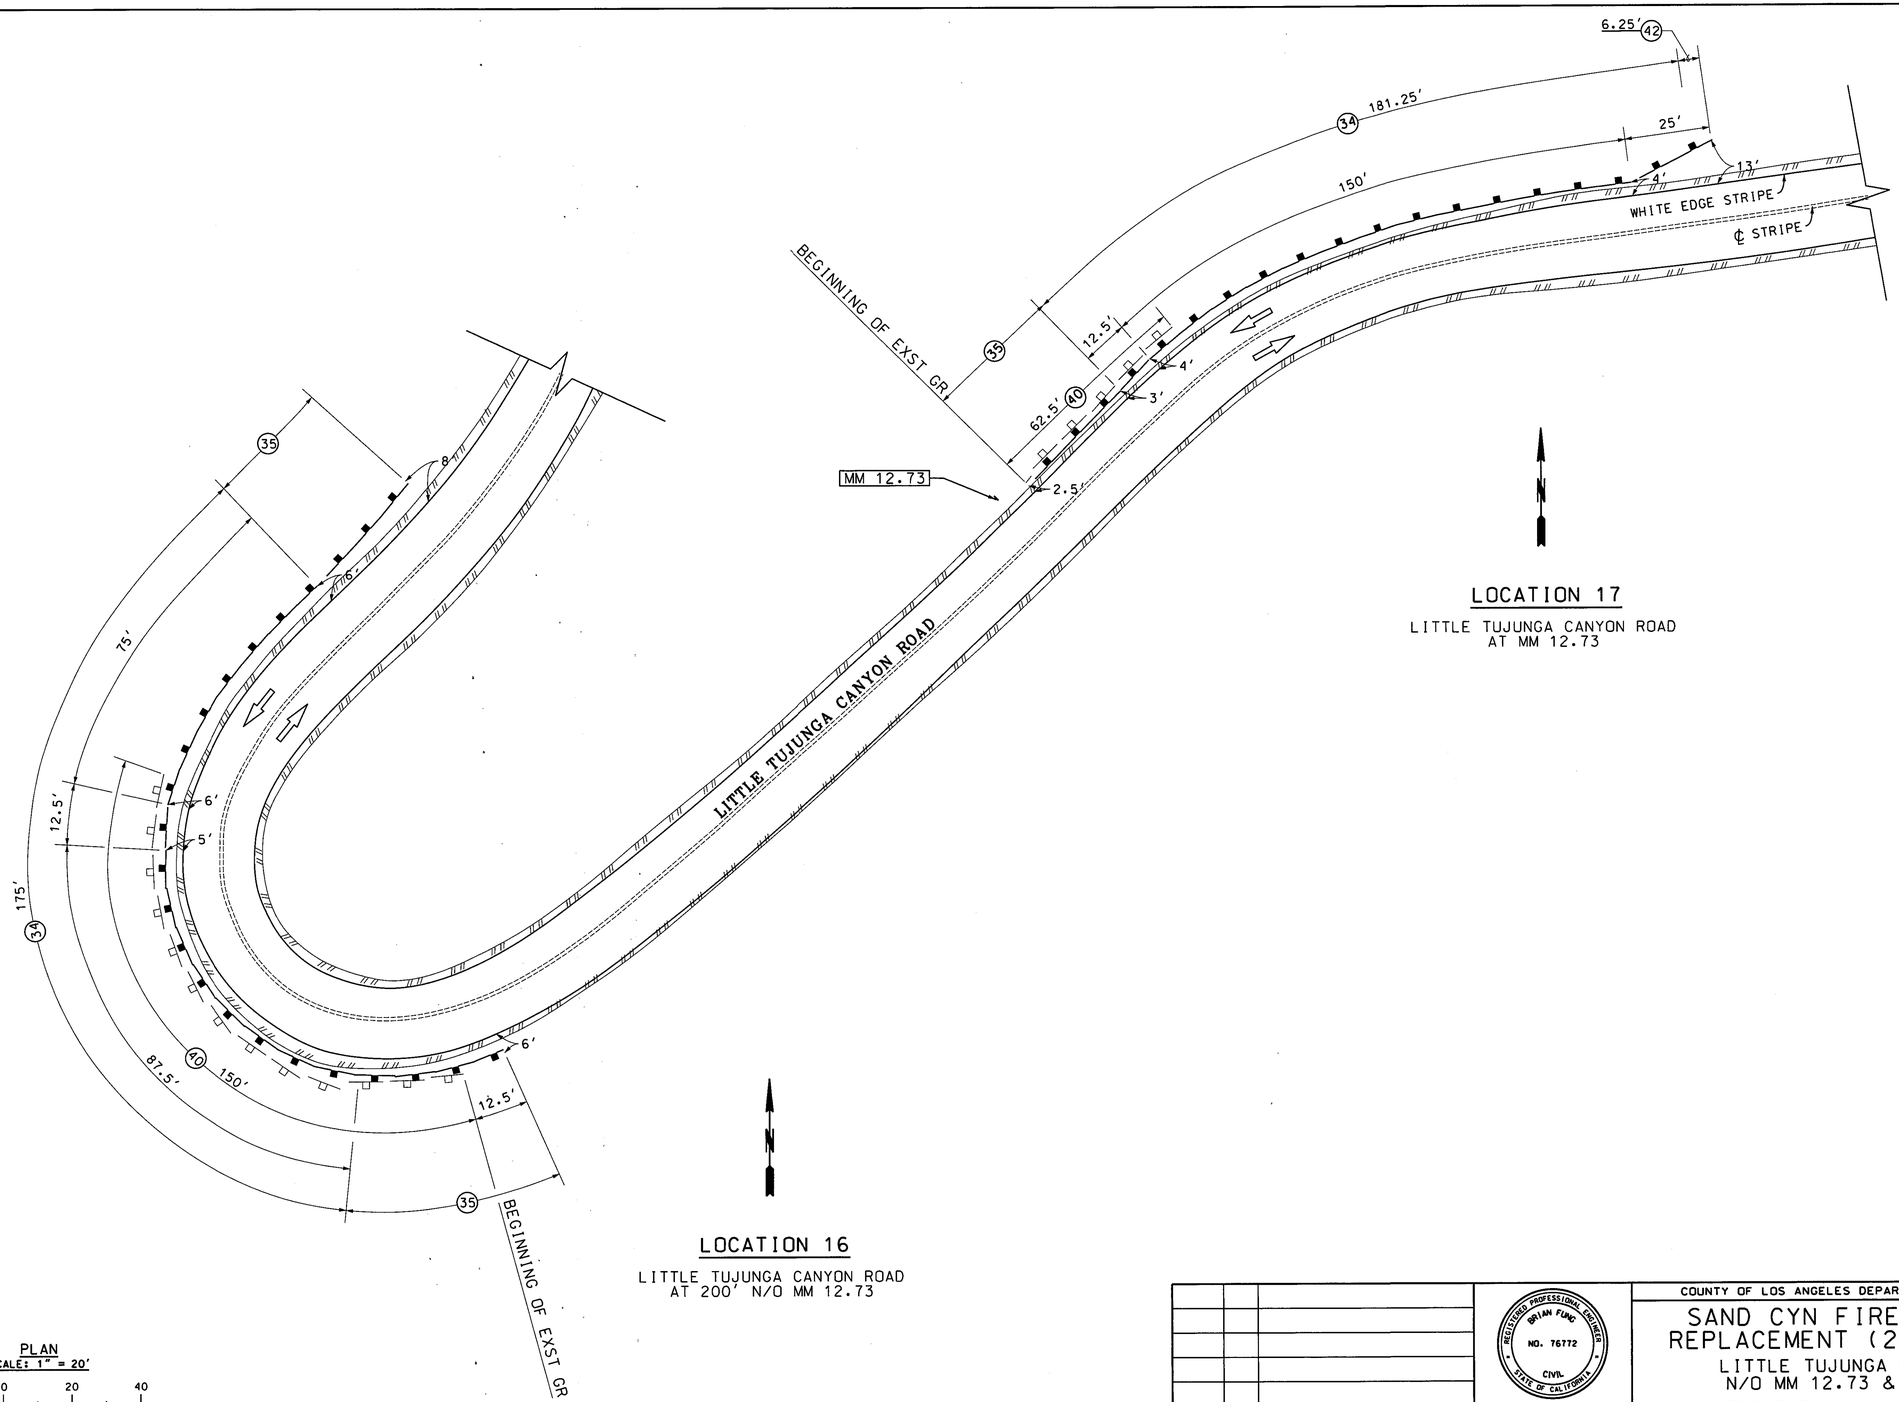

DRAFTER	DESIGNER	CHECKER	CADD PROJECT FILE NAME	REVIEWED	DATE
B. FUNG	B. FUNG	W. LO	RDC0016192.DGN	BY	9/19/16

PH085232

DATE	MK	DESCRIPTION

REVISIONS

REGISTERED PROFESSIONAL ENGINEER BRIAN FUNG NO. 76772 CIVIL STATE OF CALIFORNIA

PROJECT ENGINEER 9/19/16 DATE

COUNTY OF LOS ANGELES DEPARTMENT OF PUBLIC WORKS

SAND CYN FIRE GUARDRAIL REPLACEMENT (2016 SANDFR)

LITTLE TUJUNGA RD AT 200 FT
N/O MM 12.73 & AT MM 12.73

PROJECT ID NO. RDC0016192

PCA X250000958 | DWG PH085232 | SHEET 10 OF 15

PS-CH 08/03

DATE: $DATE$ TIME: $TIME$ FILE: $FILEL$