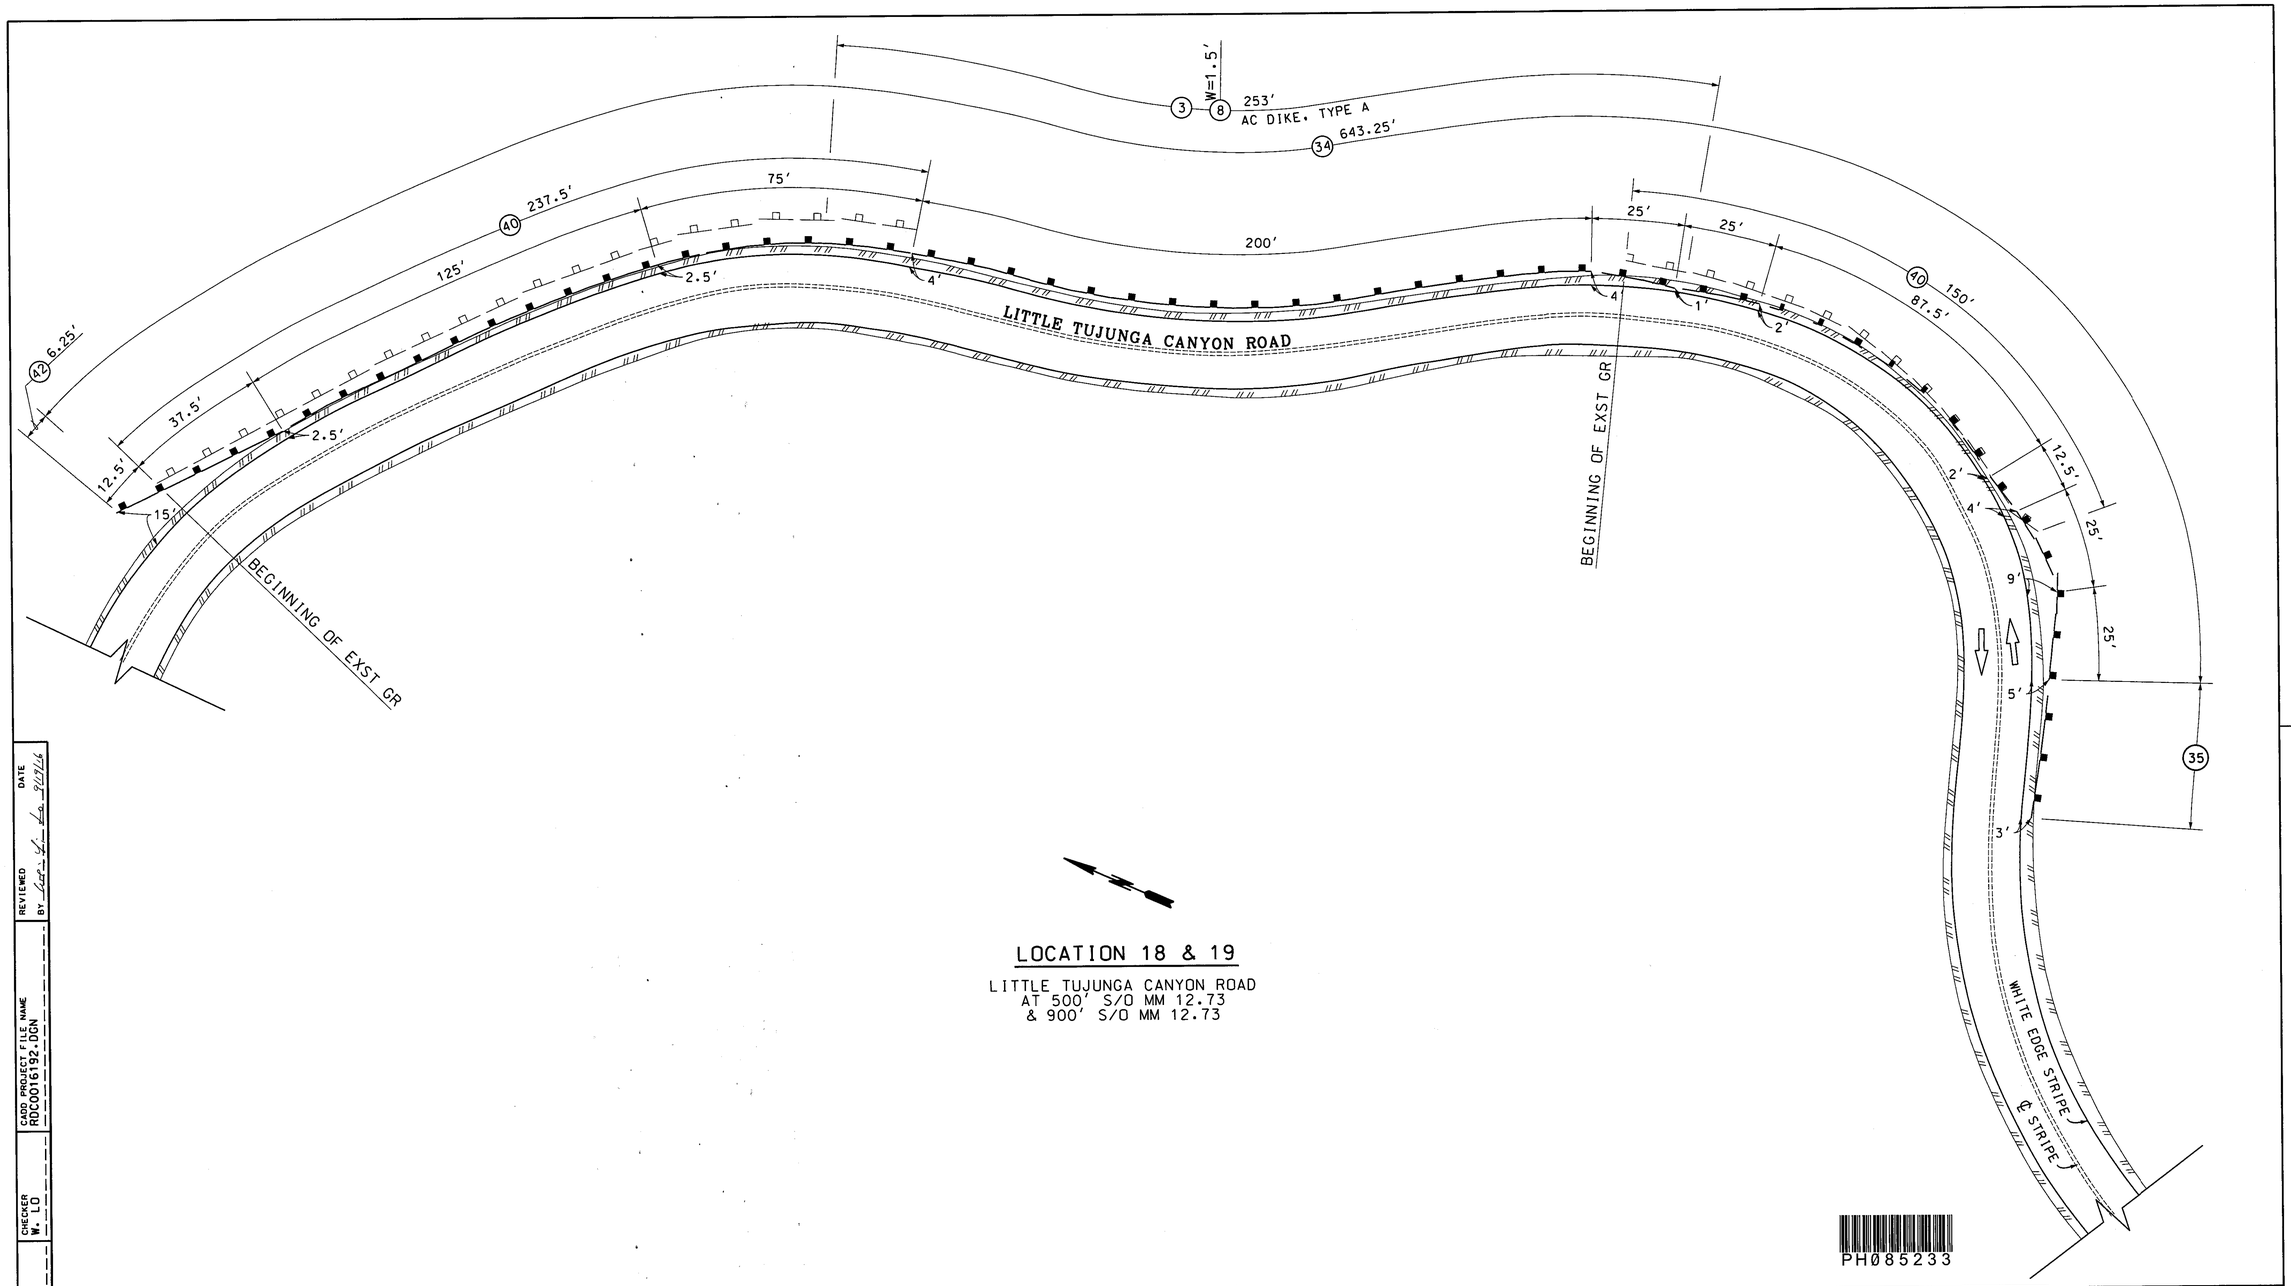

LOCATION 18 & 19

LITTLE TUJUNGA CANYON ROAD
AT 500' S/O MM 12.73
& 900' S/O MM 12.73

PH085233

PLAN
SCALE: 1" = 20'

20 0 20 40

DATE	MK	DESCRIPTION

REVISIONS

REGISTERED PROFESSIONAL ENGINEER
BRIAN FUNG
NO. 76772
CIVIL
STATE OF CALIFORNIA

PROJECT ENGINEER 9/19/16 DATE

COUNTY OF LOS ANGELES DEPARTMENT OF PUBLIC WORKS

SAND CYN FIRE GUARDRAIL REPLACEMENT (2016 SANDFR)

LITTLE TUJUNA RD AT 500 FT
S/O MM 12.73 & 900 FT S/O MM 12.73

PROJECT ID NO. RDC0016192

PCA X250000958 | DWG PH085233 | SHEET 11 OF 15

DRAFTER B. FUNG | DESIGNER B. FUNG | CHECKER W. LO | CADD PROJECT FILE NAME RDC0016192.DGN | REVIEWED BY [signature] DATE 9/19/16

DATE: $DATE$ TIME: $TIME$ FILE: $FILEL$