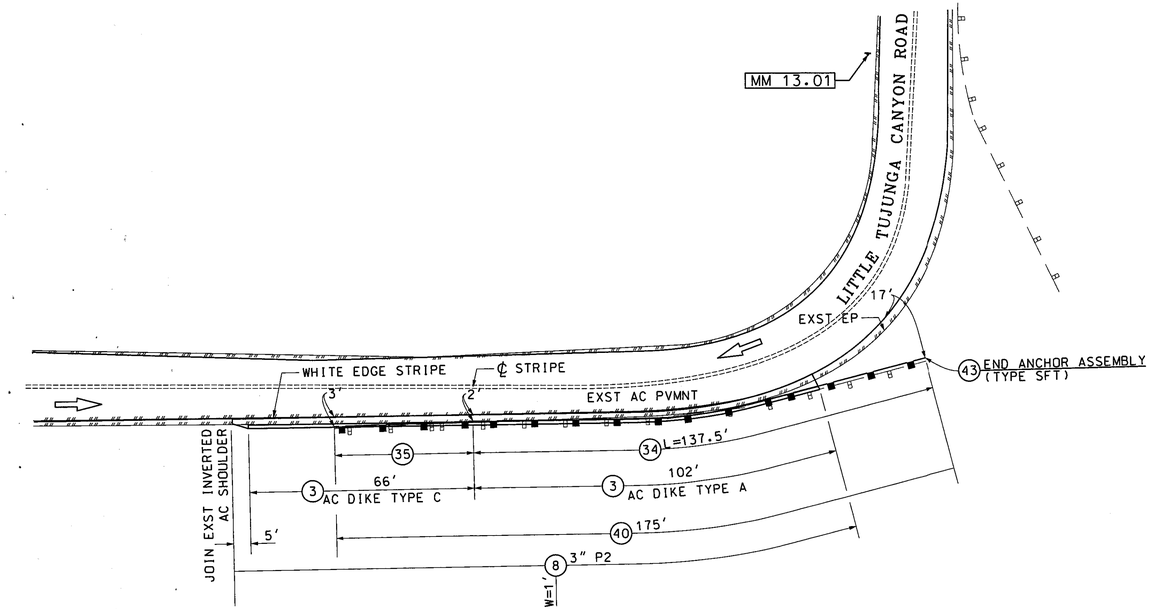

NOT TO SCALE

LOCATION 20

LITTLE TUJUNGA CANYON ROAD
AT 100' S/O MM. 13.01

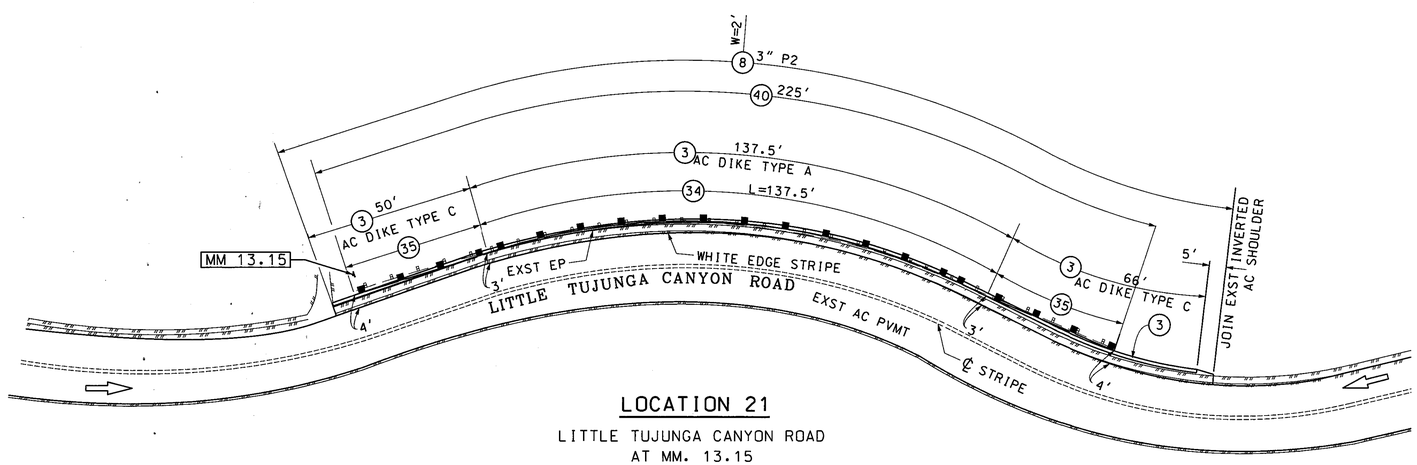

NOT TO SCALE

LOCATION 21

LITTLE TUJUNGA CANYON ROAD
AT MM. 13.15

PH085234

DATE	MK	DESCRIPTION

REVISIONS

REGISTERED PROFESSIONAL ENGINEER MARK J. BELTRAN C 81324 CIVIL STATE OF CALIFORNIA

PROJECT ENGINEER — 9/19/16 DATE

COUNTY OF LOS ANGELES DEPARTMENT OF PUBLIC WORKS

SAND CYN FIRE GUARDRAIL REPLACEMENT (2016 SANDFR)

LITTLE TUJUNGA RD AT 100 FT S/O MM 13.01 & AT MM 13.15

PROJECT ID NO. RDC0016192

PCA	DWG PH085234	SHEET 12 OF 15

PB-DH 12/12

DRAFTER S. LAMM | DESIGNER S. LAMM | CHECKER J. MELGAR | CADD PROJECT FILE NAME RDC0016192 PLAN R GROUP 1 | REVIEWED BY [signature] DATE 9-19-2016

PROPOSED FOR CONSTRUCTION: — DATE | ADVERTISED: — DATE | AS BUILT: — DATE

DATE: $DATE$ TIME: $TIME$ FILE: $FILEL$