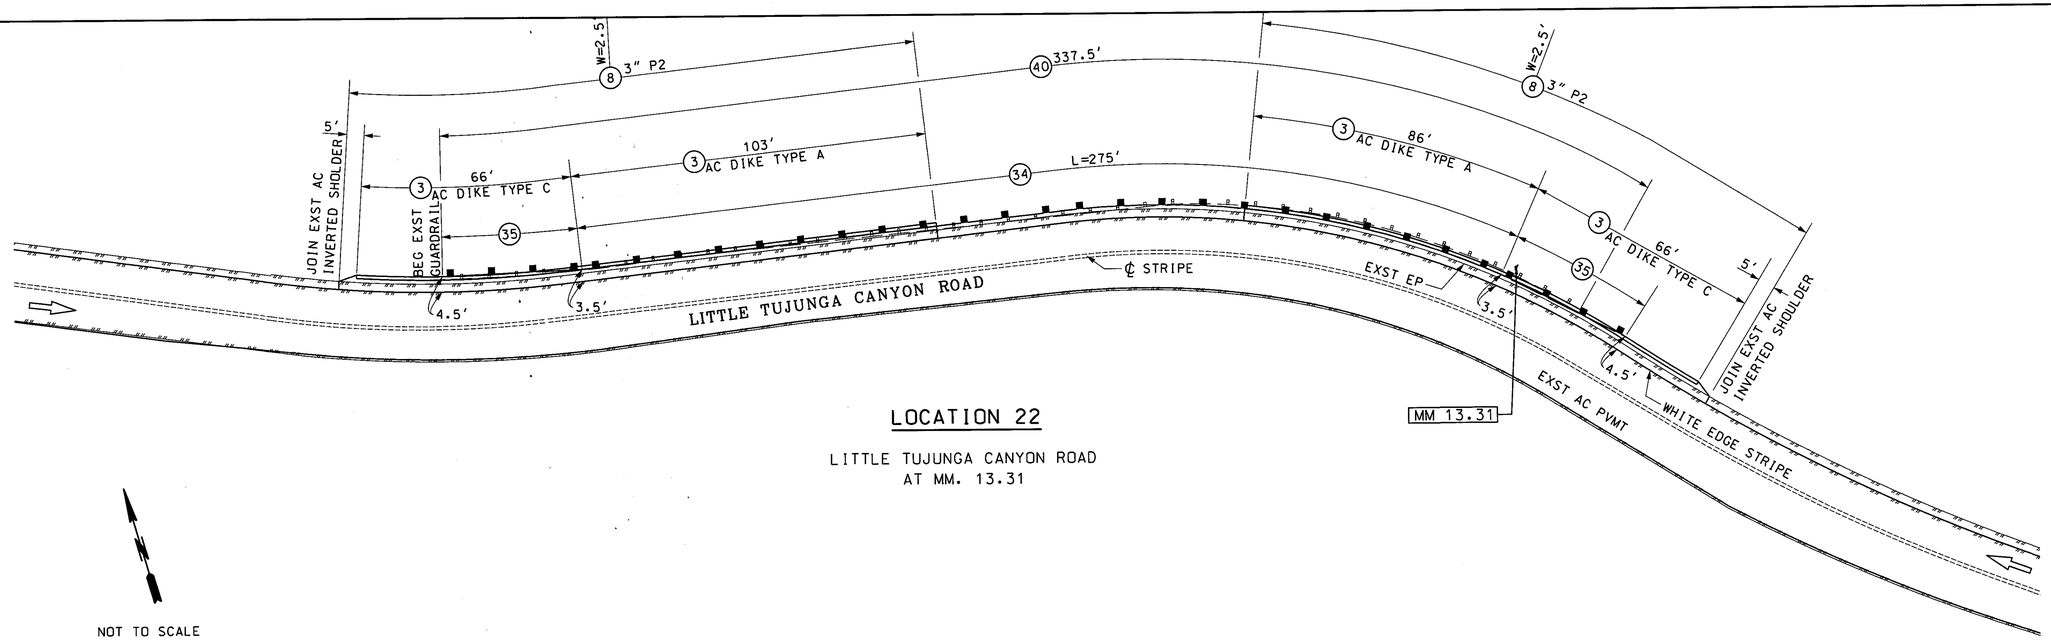

LOCATION 22

LITTLE TUJUNGA CANYON ROAD
AT MM. 13.31

NOT TO SCALE

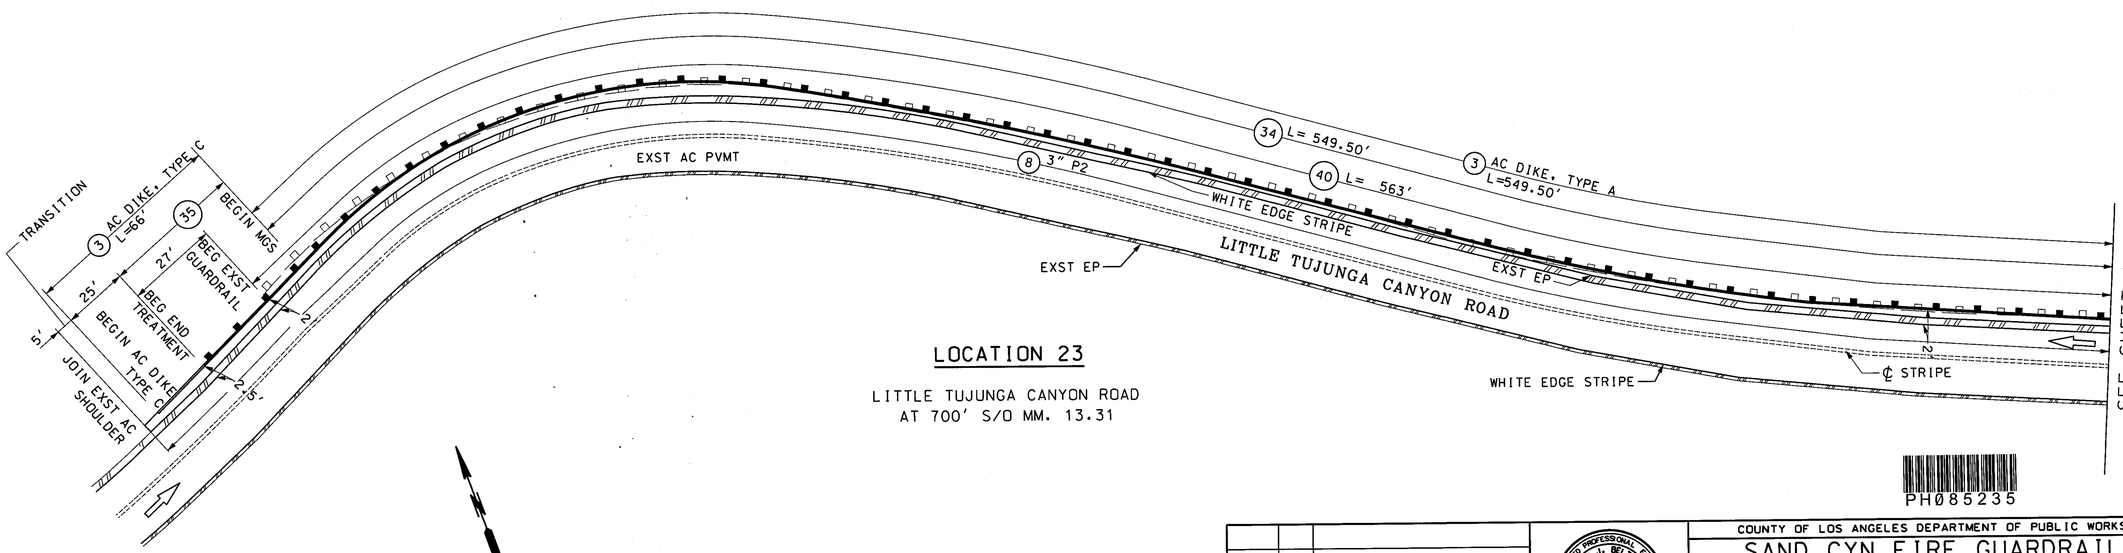

LOCATION 23

LITTLE TUJUNGA CANYON ROAD
AT 700' S/O MM. 13.31

NOT TO SCALE

PH085235

DATE	MK	DESCRIPTION

REVISIONS

REGISTERED PROFESSIONAL ENGINEER MARK J. BELTRAN C 81324 CIVIL STATE OF CALIFORNIA

PROJECT ENGINEER 9/19/16 DATE

COUNTY OF LOS ANGELES DEPARTMENT OF PUBLIC WORKS

SAND CYN FIRE GUARDRAIL REPLACEMENT (2016 SANDFR)

LITTLE TUJUNGA RD AT MM 13.31
& 700 FT S/O MM 13.31

PROJECT ID NO. RDC0016192

PCA | DWG PH085235 | SHEET 13 OF 15

PS-DH 12/10

DRAFTER S. LAMM | DESIGNER S. LAMM | CHECKER J. MELGAR | CADD PROJECT FILE NAME RDC0016192 PLAN R GROUP 1 | REVIEWED BY | DATE 9-19-2016

PROPOSED FOR CONSTRUCTION: DATE | ADVERTISED: DATE | AS BUILT: DATE

DATE: $DATE$ TIME: $TIME$ FILE: $FILEL$