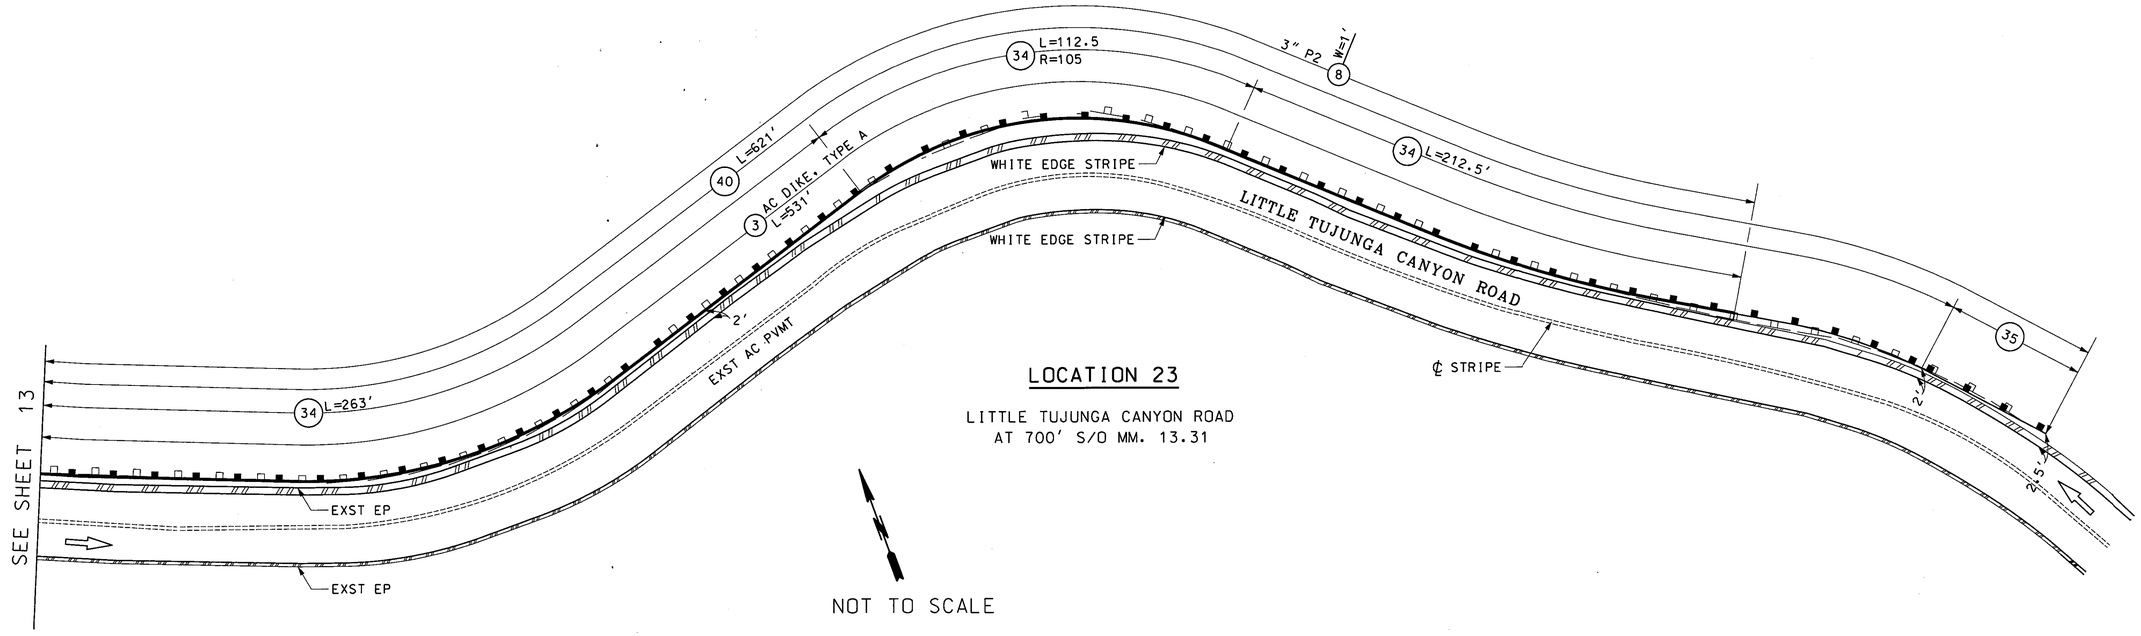

LOCATION 23

LITTLE TUJUNGA CANYON ROAD
AT 700' S/O MM. 13.31

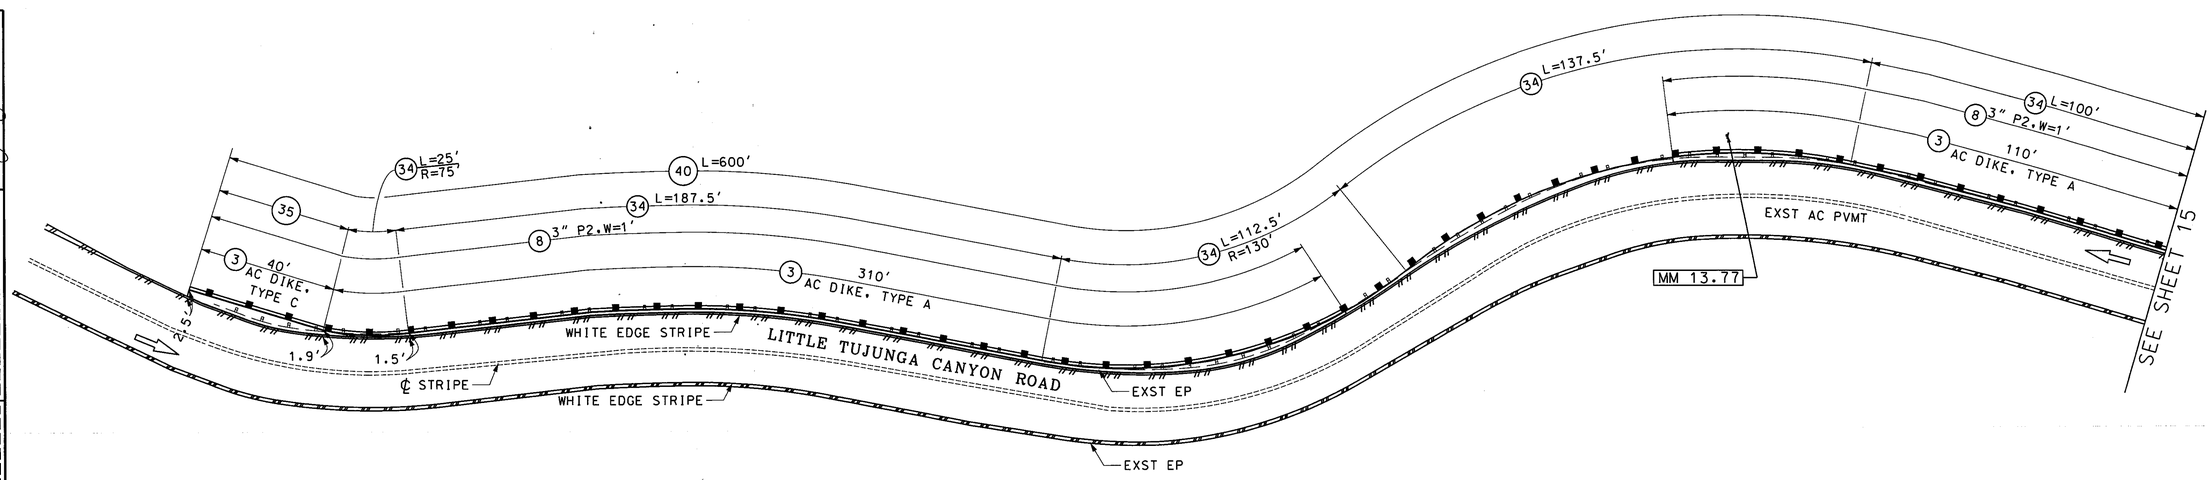

LOCATION 24

LITTLE TUJUNGA CANYON ROAD
AT MM. 13.77

PH085236

DATE	MK	DESCRIPTION

REVISIONS

REGISTERED PROFESSIONAL ENGINEER MARK J. BELTRAN C 81324 CIVIL STATE OF CALIFORNIA

PROJECT ENGINEER 9/19/16 DATE

COUNTY OF LOS ANGELES DEPARTMENT OF PUBLIC WORKS

SAND CYN FIRE GUARDRAIL REPLACEMENT (2016 SANFR)

LITTLE TUJUNGA RD AT 700 FT
S/O MM 13.31 & MM 13.77

PROJECT ID NO. RDC0016192

PCA | DWG PH085236 | SHEET 14 OF 15

PROPOSED FOR CONSTRUCTION: DATE | ADVERTISED: DATE | AS BUILT: DATE

DRAFTER S. LAMM | DESIGNER S. LAMM | CHECKER J. MELGAR | CADD PROJECT FILE NAME RDC0016192 PLAN R GROUP 1 | REVIEWED BY DATE 9-19-2016

DATE: $DATE$ TIME: $TIME$ FILE: $FILEL$