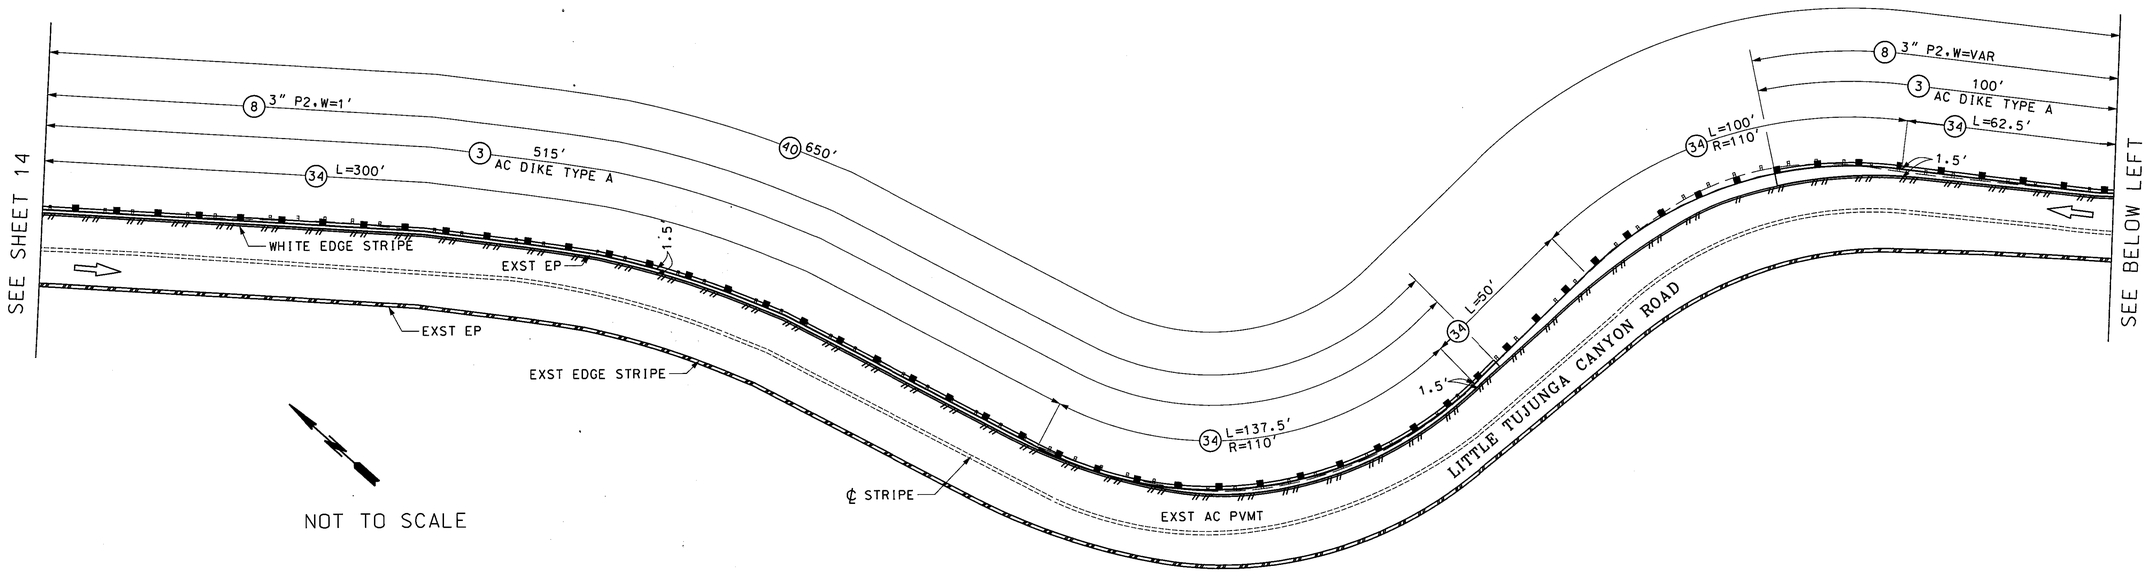

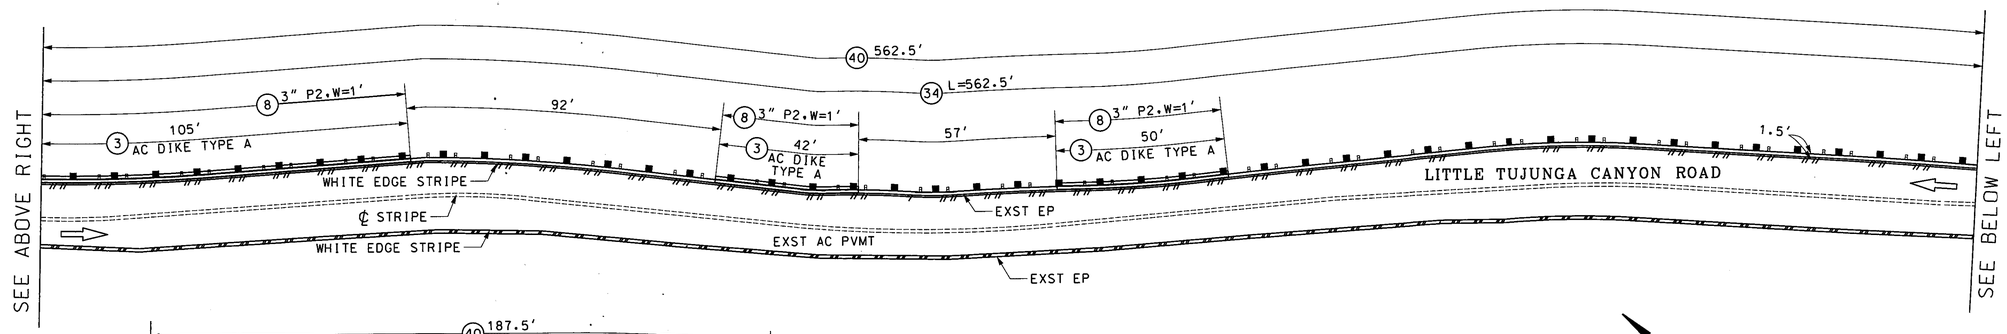

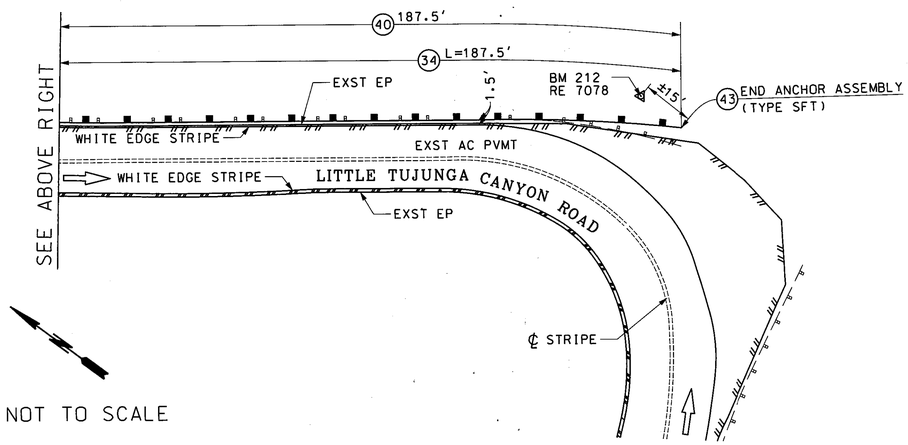

LOCATION 24

LITTLE TUJUNGA CANYON ROAD
AT MM. 13.77

PH085237

DATE	MK	DESCRIPTION

REVISIONS

REGISTERED PROFESSIONAL ENGINEER MARK J. BELTRAN C 81324 CIVIL STATE OF CALIFORNIA

PROJECT ENGINEER 9/19/16 DATE

COUNTY OF LOS ANGELES DEPARTMENT OF PUBLIC WORKS

SAND CYN FIRE GUARDRAIL REPLACEMENT (2016 SANDFR)

LITTLE TUJUNGA RD AT MM 13.77

PROJECT ID NO. RDC0016192

PCA	DWG PH085237	SHEET 15 OF 15

PB-DH 12/10

PROPOSED FOR CONSTRUCTION: DATE
ADVERTISED: DATE
AS BUILT: DATE

DRAFTER S LAMM
DESIGNER S LAMM
CHECKER J. MELGAR
CADD PROJECT FILE NAME RDC0016192 PLAN R GROUP 1
REVIEWED BY
DATE 9-19-2016

DATE: $DATE$ TIME: $TIME$ FILE: $FILEL$