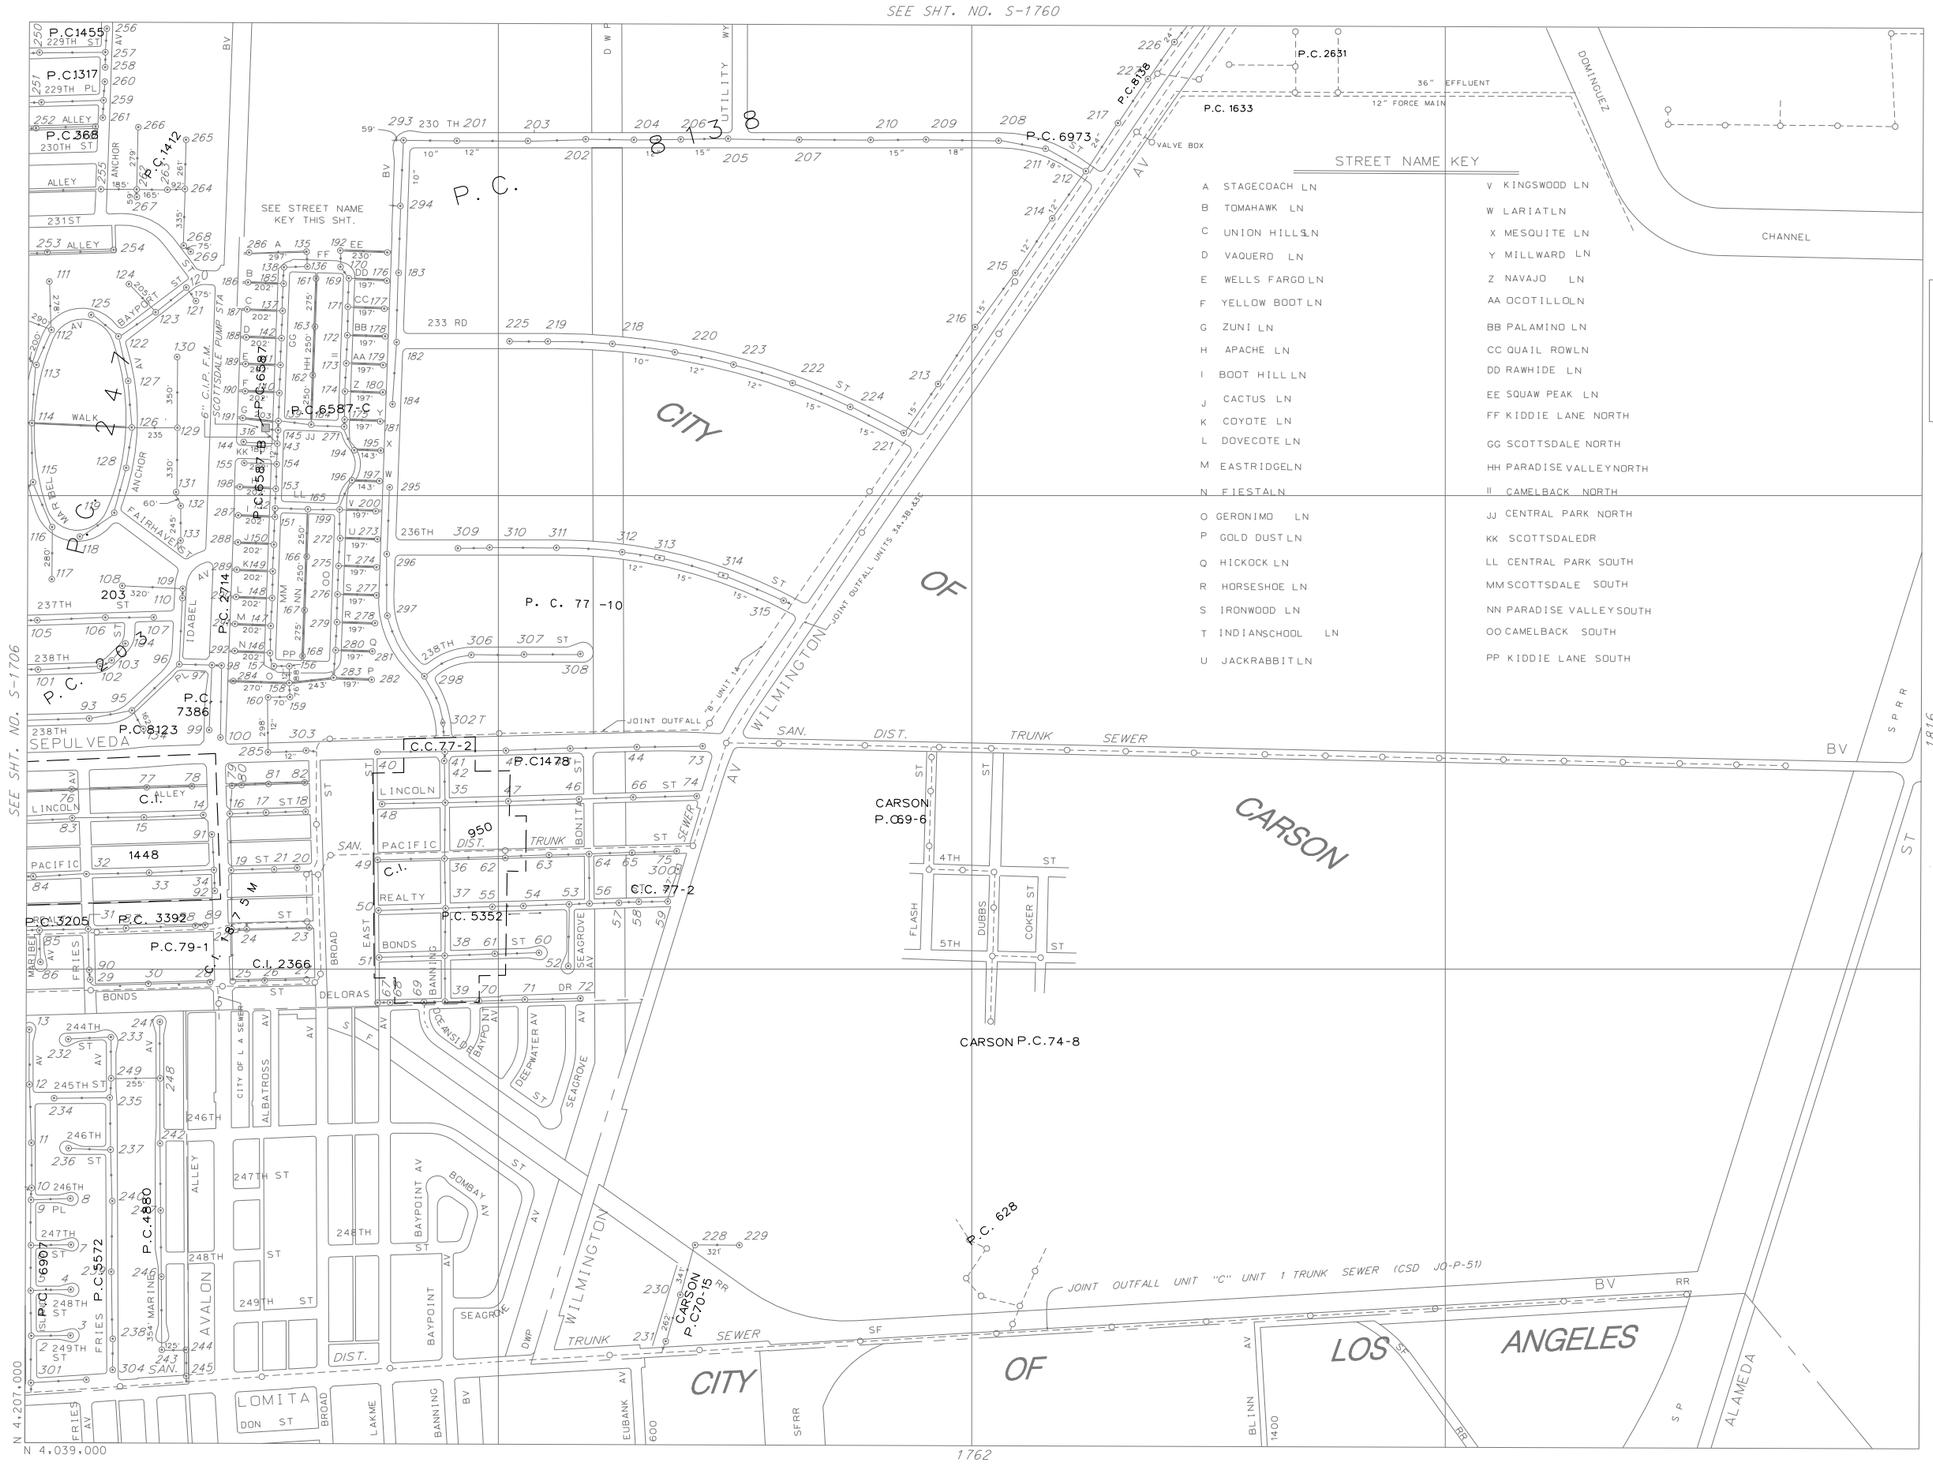

STREET NAME KEY

A STAGECOACH LN	V KINGSWOOD LN
B TOMAHAWK LN	W LARIATLN
C UNION HILLS LN	X MESQUITE LN
D VAQUERO LN	Y MILLWARD LN
E WELLS FARGO LN	Z NAVAJO LN
F YELLOW BOOT LN	AA OCOTILLO LN
G ZUNI LN	BB PALAMINO LN
H APACHE LN	CC QUAIL ROW LN
I BOOT HILL LN	DD RAWHIDE LN
J CACTUS LN	EE SQUAW PEAK LN
K COYOTE LN	FF KIDDIE LANE NORTH
L DOVECOTE LN	GG SCOTTSDALE NORTH
M EASTRIDGE LN	HH PARADISE VALLEY NORTH
N FIESTA LN	II CAMELBACK NORTH
O GERONIMO LN	JJ CENTRAL PARK NORTH
P GOLD DUST LN	KK SCOTTSDALE DR
Q HICKOCK LN	LL CENTRAL PARK SOUTH
R HORSESHOE LN	MM SCOTTSDALE SOUTH
S IRONWOOD LN	NN PARADISE VALLEY SOUTH
T INDIANSCHOOL LN	OO CAMELBACK SOUTH
U JACKRABBIT LN	PP KIDDIE LANE SOUTH

C-31
C-34

THIS MAP IS INTENDED FOR USE ONLY AS OPERATIONS MAP BY LOS ANGELES COUNTY SEWER MAINTENANCE DISTRICTS. LOS ANGELES COUNTY EXPRESSLY DISCLAIMS ANY LIABILITY FOR ANY INACCURACIES WHICH MAY BE PRESENT IN THIS MAP.

AUTOMATED GRAPHICS

METERS: 0 50 100 200 250 / 0 200 400 600 800 FEET

LEGEND

- CLAY SEWERS MAINTAINED BY SMD, 8" UNLESS OTHERWISE NOTED
- PLASTIC SEWERS
- CONCRETE SEWERS
- CLAY SEWERS, LINED
- CEMENT SEWERS, LINED
- FORCE MAINS
- SEWERS NOT MAINTAINED BY SMD
- TRUNK SEWERS
- CITY BOUNDARY
- STANDARD MANHOLE
- DROP MANHOLE
- SHALLOW MANHOLE
- TRAP MANHOLE
- WEIR MANHOLE
- C.O. CLEANOUT
- L.H. LAMP HOLE
- PUMP STATION

TOTAL MH'S THIS MAP: 312

MAP REV. 02-26-96

S-1761

MAP REV 08-13-09

DATA BASE REV 02-20-86

CONSOLIDATED S.M.D.

T: 764 D-2

0219.0319.1761