December 8, 1965

Mr. Martin C. Rohrke
State Board of Equalization
Sacramento, California

Dear Sir:

CITY OF SAN FERNANDO "ANNEXATION NO. 64-1"
(DETACHMENT FROM THE CITY OF LOS ANGELES)

Supplementing our report to you of July 26, 1965, regarding the effect on various districts of "Annexation No. 64-1" (Detachment from the City of Los Angeles) we wish to report an additional item to be shown on our original tabulation sheet:

LOS ANGELES CITY TAX DISTRICT----------WITHDRAWN FROM

Yours very truly,

John A. Lambie
COUNTY ENGINEER

SIGNED
ORIGINAL SIGNED

Ira H. Alexander
Division Engineer

IHA:HGA-mlm 9

cc; City Clerk (2)
Philip E. Watson, Co. Assr.
Auditor (3)
K.J. Ahern, Dep. Assr.

dc: R.B. Dickson
B. Montgomery
File (2)

Title: ANNEXATION NO. 64-1[illegible] (DETACHMENT FROM THE CITY OF LOS ANGELES)

City of San Fernando Effective Date: JUNE 22, 19[illegible]

The territory included within this annexation was automatically affected as follows:

Los Angeles County Public Library Tax ----------Added To

Los Angeles County Flood Control District ----------No Change

Southeast Mosquito Abatement District ----------No Change

Metropolitan Water District ----------No Change

School Districts:

Los Angeles Unified School District ----------No Change

Los Angeles City Junior College District ----------No Change

Judicial Districts:

Los Angeles Judicial District ----------No Change

Northwest Superior Court District ----------No Change

PROPOSED "ANNEXATION NO. 64-1"
TO THE CITY OF SAN FERNANDO
(DETACHMENT FROM THE CITY OF LOS ANGELES)

(Revised Description)

That portion of Block 231 of the Maclay Rancho Ex-Mission of San Fernando, in the City of Los Angeles, County of Los Angeles, State of California, as per map recorded in Book 37, Page 5, et seq. of Miscellaneous Records, in the office of the County Recorder of said County, described as follows:

Beginning at the intersection of the northeasterly line of said Block 231 of the Maclay Rancho with the boundary line of that certain territory annexed to the City of Los Angeles, May 22, 1915, known as the San Fernando Addition; thence along said boundary line South 48°38'52½" West 1384.83 feet to the northwesterly prolongation of the southwesterly line of that certain parcel of land described as Parcel 173 in Final Judgment in favor of Los Angeles County Flood Control District, a certified copy of which was recorded in Book 47383, page 136 of Official Records, in the office of the County Recorder of said County; thence southeasterly in a direct line to the most westerly corner of said parcel of land; thence northeasterly and southeasterly along the boundary of said parcel of land to the northwesterly boundary of that certain parcel of land described as Parcel 73 in Final Order of Condemnation in favor of Los Angeles County Flood Control District, a certified copy of which was recorded in Book 49232, page 280 of said Official Records; thence northeasterly along said last mentioned boundary and following the same in all its various courses and curves to the northeasterly line of said Block 231; thence northwesterly in a direct line to the point of beginning.

CITY OF SAN FERNANDO

CITY OF LOS ANGELES

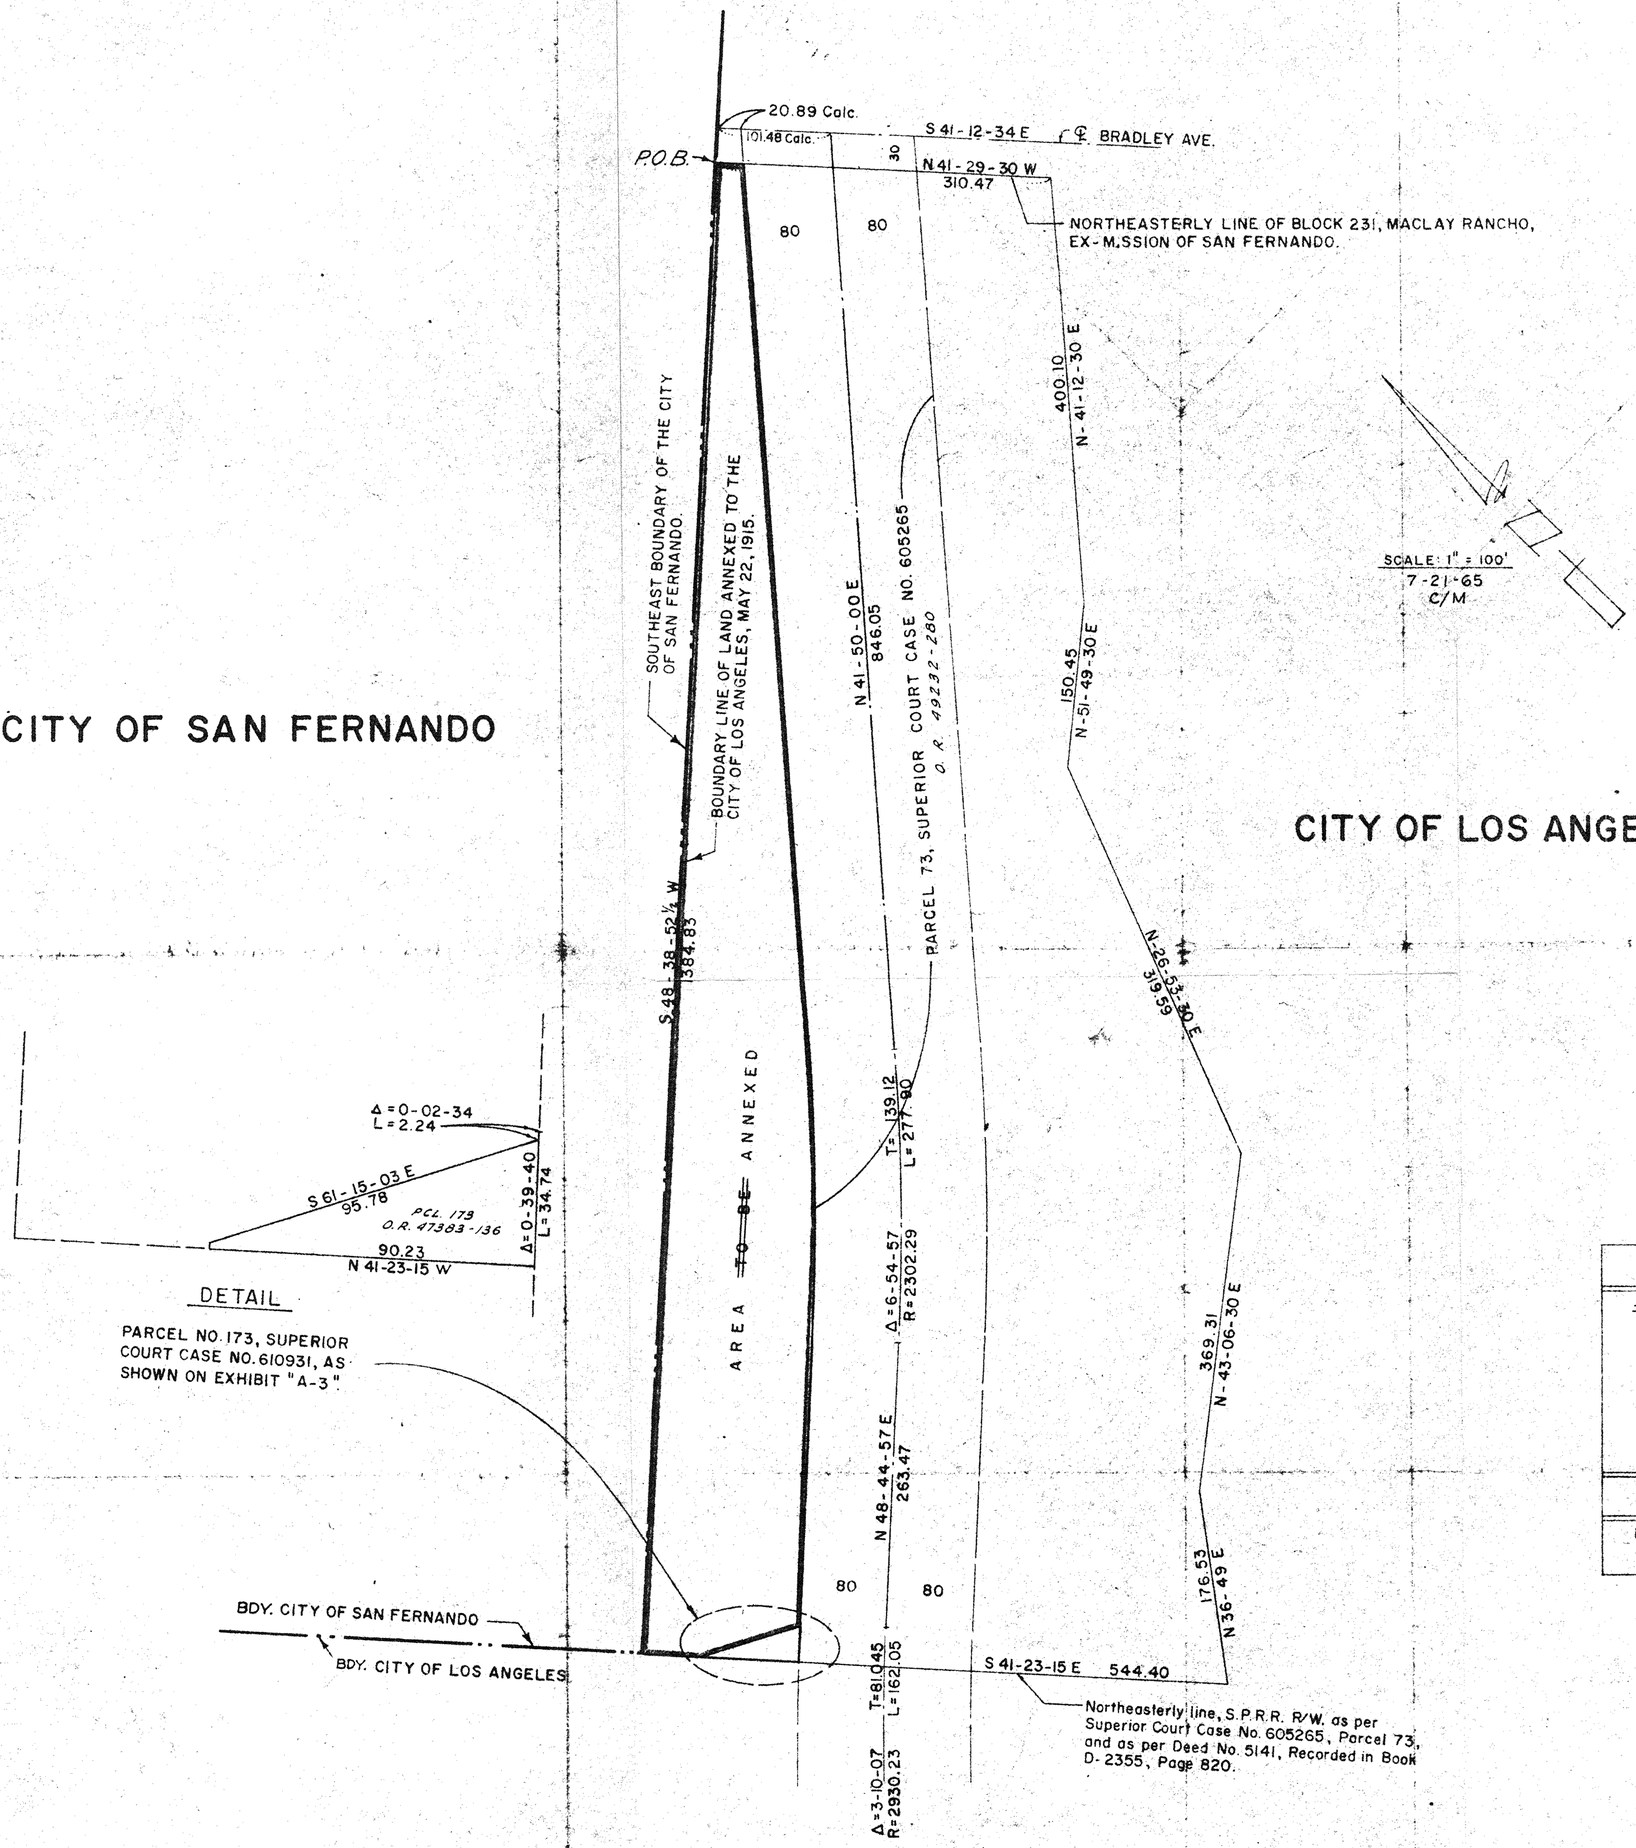

SCALE: 1" = 100'
7-21-65
C/M

CITY OF SAN FERNANDO		
~~MAP OF 3.27 ACRES PROPOSED TO BE~~ ANNEXED TO THE CITY OF SAN FERNANDO AS DESCRIBED IN DEED FROM THE CITY OF LOS ANGELES TO THE CITY OF SAN FERNANDO RECORDED AS DOCUMENT NO. 5141 ON THE 11th DAY OF FEBRUARY, 1964, IN BOOK D-2355 OF DEEDS, PAGE 820, OF OFFICIAL RECORDS OF LOS ANGELES COUNTY.		
R. E. JAMES - CITY ENGINEER		
Drawn by R. L. G.	DATE AUGUST 24, 1964	PLAN NO. MS - 338-A

JOB NO. 6420

"ANNEXATION NO. 64-1" TO
THE CITY OF SAN FERNANDO
(DETACHMENT FROM THE CITY OF LOS ANGELES)
(UNINHABITED TERRITORY)

FILED WITH THE COUNTY RECORDER 6-22-65
CONTAINING 0.005 SQ. MI.

W. S. 53 (B-3)