March 30, 1971

Mr. Martin C. Rohrke
State Board of Equalization
Sacramento, California

Dear Sir:

BOUNDARY RELOCATION BETWEEN THE CITY OF WEST COVINA AND THE COUNTY OF LOS ANGELES "MINOR BOUNDARY RELOCATION 1970-1"

On December 28, 1970, the City of West Covina adopted a resolution relocating a portion of the boundary between the City of West Covina and the County of Los Angeles, pursuant to Government Code 50190.

Proceedings for the above relocation were completed on January 26, 1971, when the affidavit of completion was filed with the County Recorder.

The enclosed tabulation indicates the effect of this relocation upon the special districts involved.

This statement, with the enclosed tabulation, legal description of boundary and map of the relocation, is submitted to you for filing in compliance with the provisions of Section 54900 et seq. of the Government Code.

Yours very truly,

John A. Lambie
COUNTY ENGINEER

ORIGINAL SIGNED

George J. Franceschini
Division Engineer

GJF:VA-sb 9

Enclosures (3)

cc: City Clerk, Philip E. Watson, Co. Assr., R. B. Dickson, Dep. Assr.

dc: R. B. Dickson
File (2)

JOHN A. LAMBIE
COUNTY ENGINEER
HARVEY T. BRANDT
CHIEF DEPUTY

COUNTY OF LOS ANGELES

DEPARTMENT OF COUNTY ENGINEER
MAPPING DIVISION
108 WEST SECOND STREET
LOS ANGELES, CALIFORNIA 90012
629-4747

GEORGE J. FRANCESCHINI
DIVISION ENGINEER
GEORGE E. BARR
ASSISTANT
GIBSON PHELPS JR.
ASSISTANT

March 30, 1971

County Departments and Districts

Animal Control
Auditor
Flood Control
Forester and Fire Warden
Health-Division of Vital Records
Judicial District
Local Agency Formation Commission
Los Angeles City Board of Education
Los Angeles City Junior College District
Parks and Recreation
Public Library
Real Estate Management
Regional Planning
Registrar of Voters
Road
Sanitation
Sheriff
State Alcoholic Beverage Control
Superintendent of Schools
Tax Collector

Gentlemen:

Proceedings for "Minor Boundary Relocation 1970-1" between the City of West Covina and the County of Los Angeles were completed on January 26, 1971, when the affidavit of completion was filed with the County Recorder.

Yours very truly,

John A. Lambie
COUNTY ENGINEER

George J. Franceschini
Division Engineer

Title: "MINOR BOUNDARY RELOCATION NO. 1970-1" (RELOCATION OF COMMON BOUNDARY BETWEEN THE CITY OF WEST COVINA AND THE COUNTY OF LOS ANGELES)

City of WEST COVINA AND
COUNTY OF LOS ANGELES

Effective date: JANUARY 26, 1971

The territory reverting to the County of Los Angeles was automatically affected as follows:

Special Road District No. 1----------Added To

West Covina City Tax District #1----------Withdrawn From

Los Angeles County Public Library Tax----------No Change

County Sanitation District No. 22----------No Change

West Covina Sewer Maintenance District----------No Change

Upper San Gabriel Valley Municipal Water-West Covina----------No Change

Metropolitan Water District-Upper San Gabriel Valley M.W.-West Covina----------No Change

Southern California Rapid Transit District----------No Change

School Districts:

West Covina Unified School District----------No Change

Mount San Antonio Community College----------No Change

Court Districts:

Citrus Judicial District----------No Change

East Superior Court District----------No Change

The territory included within the City of West Covina was automatically affected as follows:

Special Road District No. 1----------Withdrawn From

Los Angeles County Public Library Tax----------No Change

Consolidated Fire Protection District of L.A. County----------No Change

Los Angeles County Flood Control District----------No Change

Foxdale Lighting District----------No Change

County Sanitation District No. 22----------No Change

Unified Sewer Maintenance District----------No Change

Upper San Gabriel Valley Municipal Water District----------No Change

Metropolitan Water District-Upper San Gabriel Valley Municipal Water----------No Change

Southern California Rapid Transit District----------No Change

School Districts:

Covina-Valley Unified School District----------No Change

Mount San Antonio Community College District----------No Change

Court Districts:

Citrus Judicial District----------No Change

East Superior Court District----------No Change

Annexat: . Containing 0.002 Sq. Mi.
Detachment Containing 0.000 Sq. Mi.

BOUNDARY RELOCATION BETWEEN THE
CITY OF WEST COVINA AND THE
COUNTY OF LOS ANGELES
"MINOR BOUNDARY RELOCATION 1970-1"

(Under the provisions of the Section 50190 et seq. of Government Code)

Pursuant to a resolution of the City of West Covina initiating proceedings; the Board of Supervisors adopting a resolution consenting to the relocation; the City of West Covina adopting Resolution No. 4278 on December 28, 1970, approving the relocation; affidavit of completion filed with the County Recorder on January 26, 1971, the following described common boundary was relocated:

Parcel 1

The relocation of the boundary of the City of West Covina so as to include within the City of West Covina those portions of Orange Avenue, San Bernardino Road and Badillo Street described as follows:

Beginning at the intersection of the boundary of the City of West Covina as same existed on September 14, 1970 (along San Bernardino Road) and the northerly prolongation of the center line of Orange Avenue as shown on map of Tract No. 17140 filed in Book 391, pages 27 and 28 of Maps, in the office of the Recorder of the County of Los Angeles; thence southerly along said center line to the center line of Pacific Electric Railway Company R/W (Abandoned) as shown on map of Tract No. 17167 filed in Book 394, pages 49 and 50 of said Maps; thence southerly along the center line of Orange Avenue as said last mentioned center line is shown on said last mentioned map to said boundary of the City of West Covina; thence westerly, northerly and easterly along said boundary to the point of beginning.

Parcel 2

The relocation of the boundary of the City of West Covina so as to exclude from the City of West Covina that portion of Orange Avenue, described as follows:

Beginning at the southwesterly corner of Lot 73 of Tract No. 17167 as shown on map filed in Book 394, pages 49 and 50 of Maps, in the office of the Recorder of the County of Los Angeles; thence westerly along the westerly prolongation of the southerly line of said lot to the center line of Orange Avenue as said center line is shown on said map; thence northerly along said center line to the boundary of the City of West Covina, as same existed on September 14, 1970; thence easterly and southerly along said boundary to the point of beginning.

That portion of the boundary of the City of West Covina as relocated is described as follows:

Parcel 2 (Continued)

Beginning at the intersection of the boundary of the City of West Covina as same existed on September 14, 1970 (along San Bernardino Road) and the northerly prolongation of the center line of Orange Avenue as shown on map of Tract No. 17140 filed in Book 391, pages 27 and 28 of Maps, in the office of the Recorder of the County of Los Angeles; thence southerly along said center line to the center line of Pacific Electric Railway Company R/W (Abondoned) as shown on map of Tract No. 17167 filed in Book 394 pages 49 and 50 of said Maps; thence southerly along the center line of Orange Avenue as said last mentioned center line is shown on said last mentioned map to the westerly prolongation of the southerly line of Lot 73 of said last mentioned tract; thence easterly in a direct line to the southwesterly corner of said lot.

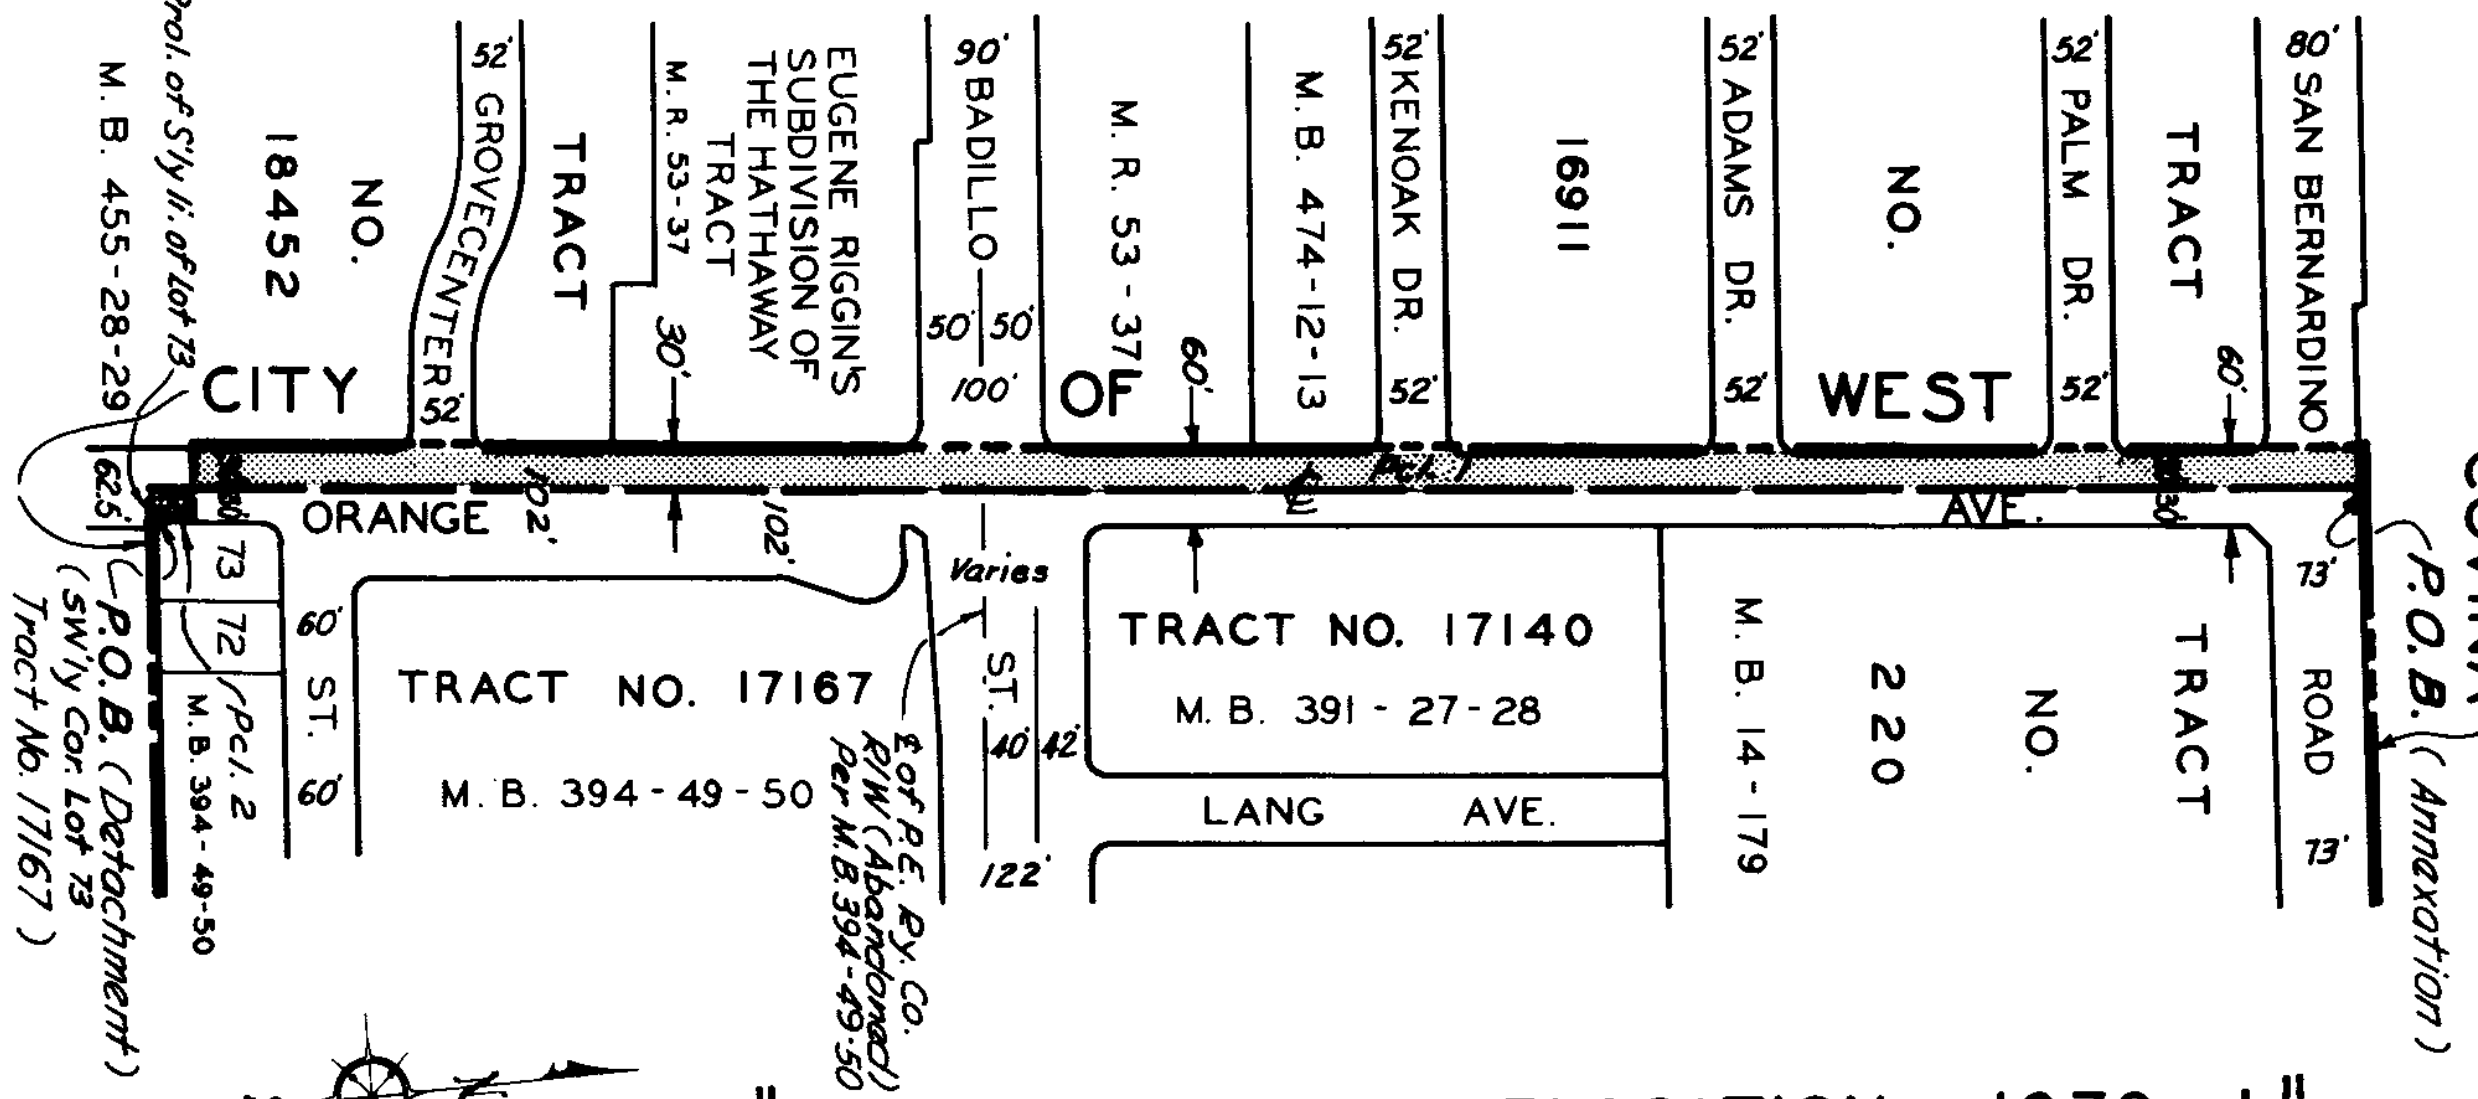

SCALE 1"= 200'
3-25-71
VA/TH

JOHN A. LAMBIE
COUNTY ENGINEER
C. S. INDEX
47 (A-4)
A.M.B. 8437,
8458, 8459

"MINOR BOUNDARY RELOCATION 1970 - 1"

BOUNDARY RELOCATION BETWEEN THE CITY OF
WEST COVINA AND THE COUNTY OF LOS ANGELES
(UNINHABITED TERRITORY)
FILED WITH THE COUNTY RECORDER 1-26-71
ANNEXATION - CONTAINING 0.002 SQ. MI.
DETACHMENT - CONTAINING 0.000 SQ. MI.

LEGEND:

ANNEXATION TO THE CITY
DETACHMENT FROM THE CITY
PRIOR CITY BOUNDARY
BOUNDARY OF RELOCATION

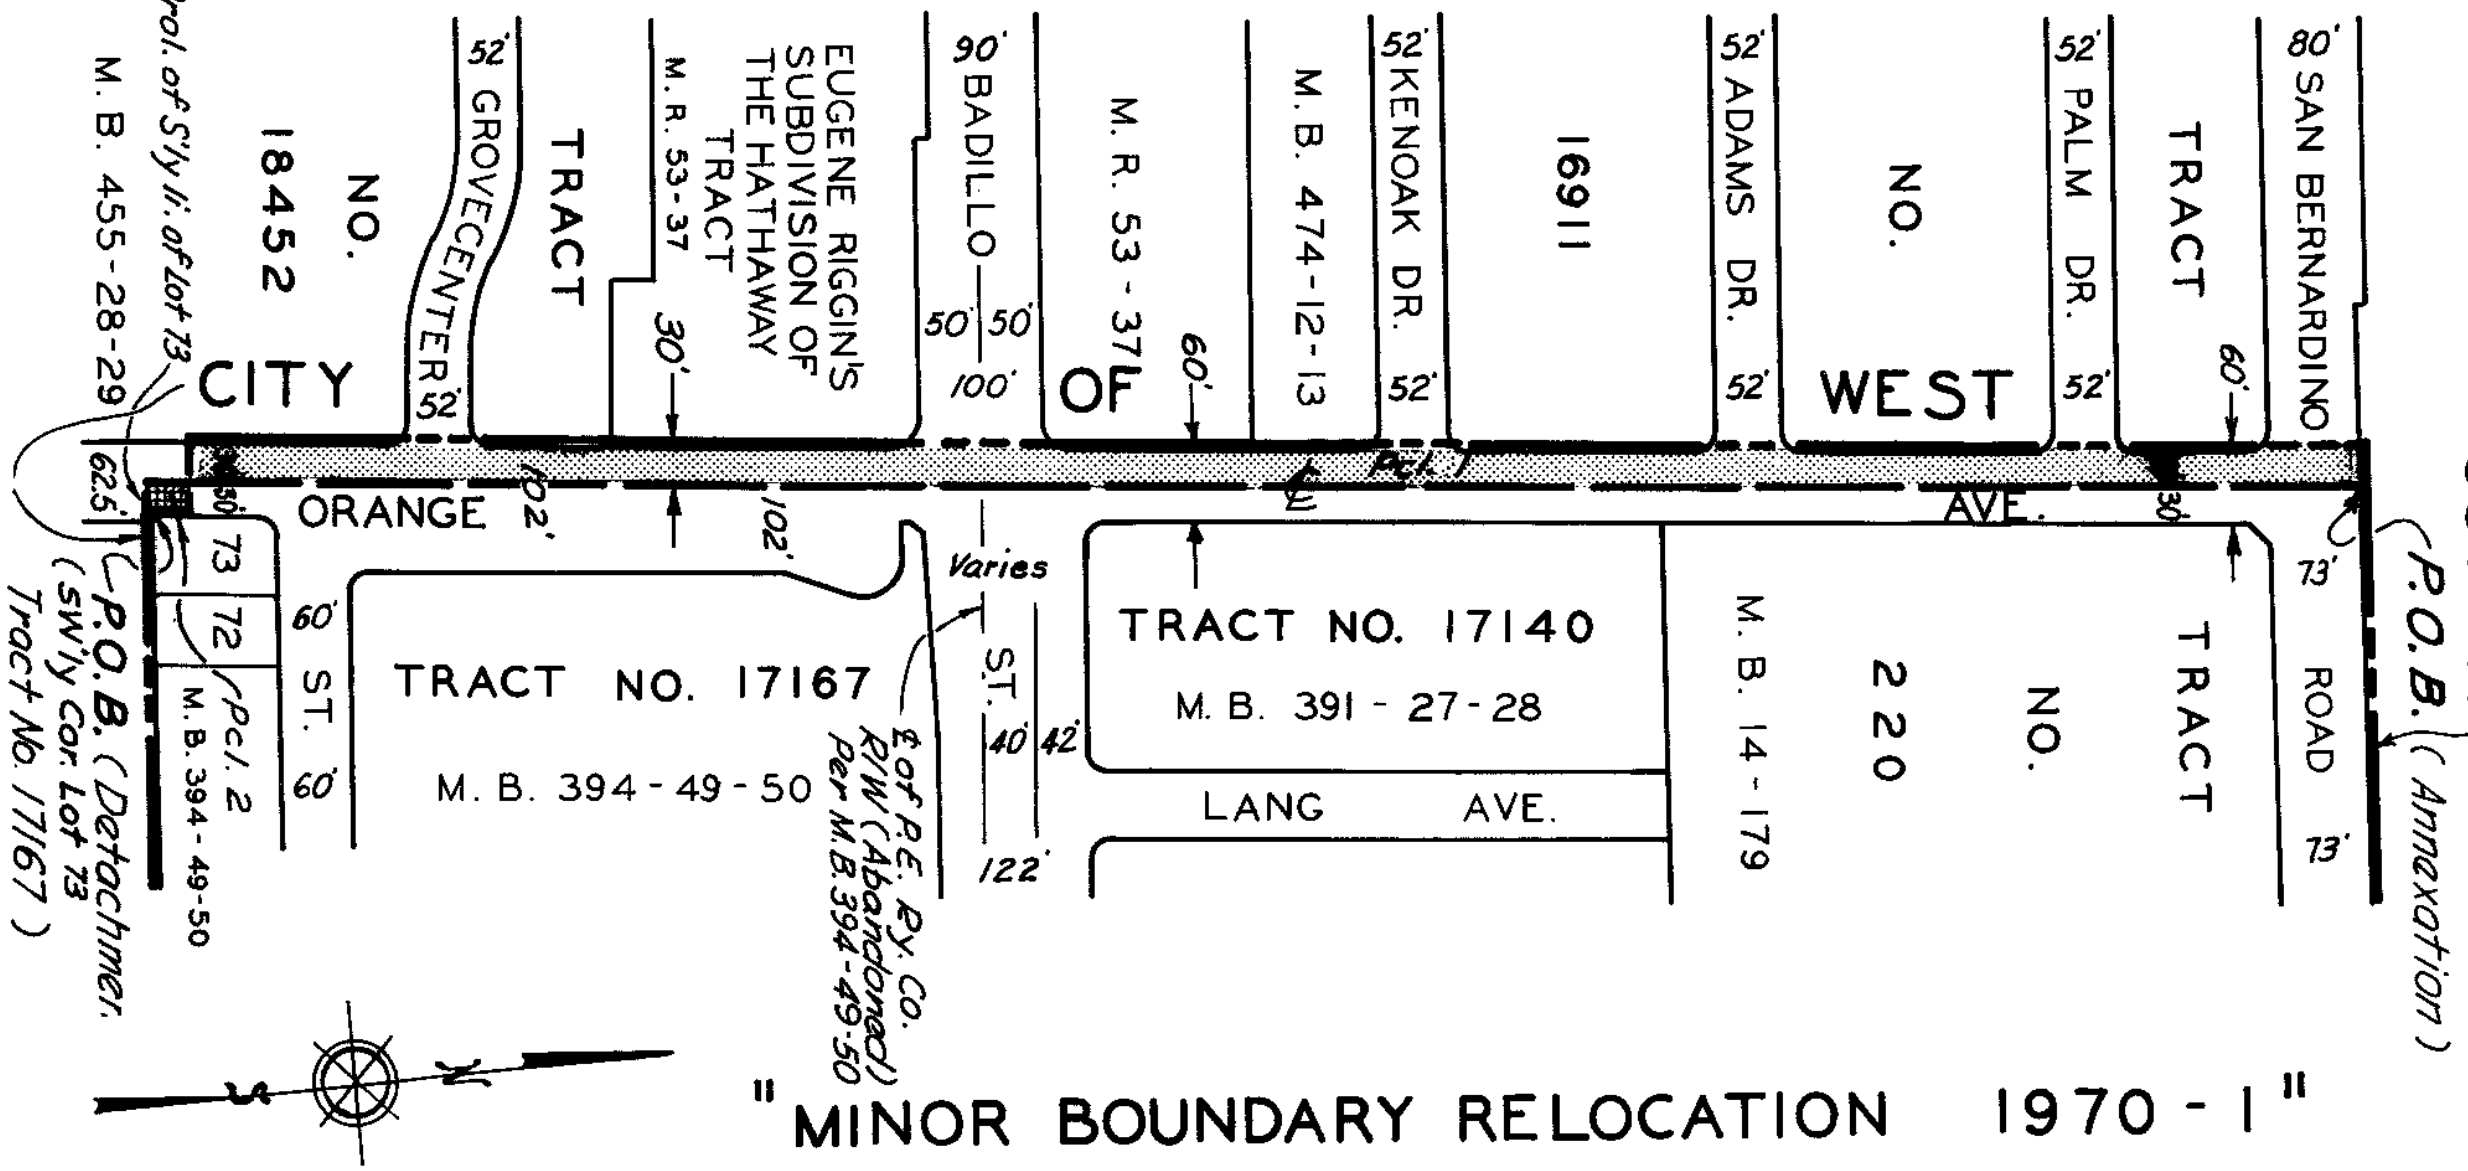

SCALE 1"= 200'
3-25-71
VA/TH

"MINOR BOUNDARY RELOCATION 1970-1"

BOUNDARY RELOCATION BETWEEN THE CITY OF WEST COVINA AND THE COUNTY OF LOS ANGELES
(UNINHABITED TERRITORY)
FILED WITH THE COUNTY RECORDER 1-26-71
ANNEXATION - CONTAINING 0.002 SQ. MI.
DETACHMENT - CONTAINING 0.000 SQ. MI.

JOHN A. LAMBIE
COUNTY ENGINEER
C.S. INDEX
47(A-4)
A.M.B. 8437,
8458, 8459

LEGEND:

ANNEXATION TO THE CITY
DETACHMENT FROM THE CITY
PRIOR CITY BOUNDARY
BOUNDARY OF RELOCATION

HARVEY T. BRANDT
COUNTY ENGINEER

ROBERT K. WILLIAMS
CHIEF DEPUTY

COUNTY OF LOS ANGELES

DEPARTMENT OF COUNTY ENGINEER
MAPPING DIVISION
108 WEST SECOND STREET
LOS ANGELES, CALIFORNIA 90012
629-4747

JOHN E. MAULDING
DIVISION ENGINEER

GEORGE E. BARR
ASSISTANT

GIBSON PHELPS JR.
ASSISTANT

December 29, 1972

Mrs. Lela W. Preston
1444 West Garvey Avenue
West Covina, California

Dear Mrs. Preston:

CITY OF WEST COVINA
WITHDRAWAL FROM CONSOLIDATED FIRE
PROTECTION DISTRICT OF LOS ANGELES COUNTY

On December 11, 1972, the City Council of the City of West Covina passed Resolution No. 4662 withdrawing from Consolidated Fire Protection District of Los Angeles County all those portions of said district within the following annexations:

1. Minor Boundary Relocation No. 1968-1

2. Minor Boundary Relocation No. 1970-1

3. Southerly Annexation District No. 216

In compliance with the provisions of Section 13952 of the Health and Safety Code, our office is allowed to process only that portion covered by "Southerly Annexation District No. 216". The other two, namely "Minor Boundary Relocation No. 1968-1" and "Minor Boundary Relocation No. 1970-1" have exceeded the one year period allowed after the annexation proceedings are completed. In accordance with said Section 13952, the last-mentioned two annexations may be withdrawn by filing with the Local Agency Formation Commission.

Very truly yours,

Harvey T. Brandt
COUNTY ENGINEER

John E. Maulding
Division Engineer

JEM:SH-sb 9

Mapping Div.

City of WEST COVINA
1444 WEST GARVEY AVENUE • 91790 • AREA CODE 213 • 962-8631
California

ENGINEER
ASTN INFO
FILE TO
DEC 19 3 05 PM '72
AIB RAH R
IHA RJR RTR

December 14, 1972

RECEIVED
DEC 20 1972
BY
MAPPING DIVISION

Board of Supervisors
Hall of Administration
500 West Temple Street
Los Angeles, California 90012

Re: Minor Boundary Relocation No. 1968-1
Minor Boundary Relocation No. 1970-1
Southerly Annexation District No. 216

Gentlemen:

We are filing herewith a certified copy of Resolution No. 4662 describing a certain portion of the Consolidated County Fire Protection District which has been included within the City of West Covina and declaring the same withdrawn from said district.

Very truly yours,

Lela W. Preston
City Clerk

LWP:pau
enc.

CALIF. CO. FIRE 12-18-72
CALIF. FIRE CO. 12-18-72
CALIF. FIRE 12-18-72
CDF

RESOLUTION NO. 1662

A RESOLUTION OF THE CITY COUNCIL OF THE CITY OF WEST COVINA DESCRIBING A CERTAIN PORTION OF THE CONSOLIDATED COUNTY FIRE PROTECTION DISTRICT WHICH HAS BEEN INCLUDED WITHIN THE CITY OF WEST COVINA AND DECLARING THE SAME WITHDRAWN FROM SAID DISTRICT.

The City Council of the City of West Covina does resolve as follows:

SECTION 1. The City Council does hereby find, determine and declare that all those portions of the Consolidated County Fire Protection District included within the following described annexation and minor boundary relocations have been and are included within the City of West Covina by reason of said annexation and minor boundary relocations, to wit:

(1) Minor Boundary Relocation No. 1968-1 CO. REC 9-24-68

(2) Minor Boundary Relocation No. 1970-1 CO. REC. 1-26-71

(3) West Covina Southerly Annexation District No. 216 CO. REC. 3-6-72

SECTION 2. All those portions of the Consolidated County Fire Protection District included within the said annexation and minor boundary relocations to the City of West Covina are hereby declared withdrawn from said Consolidated County Fire Protection District effective upon the date of this resolution.

SECTION 3. The City Clerk shall certify to the adoption of this resolution and shall file certified copies of this resolution with the Board of Supervisors of the County of Los Angeles, the governing body of said Fire Protection District, the Auditor-Controller and the Assessor of the County of Los Angeles as specified in Section 13952 of the Health and Safety Code.

Adopted and approved this 11th day of December, 1972.

Mayor

I hereby certify that the foregoing resolution was duly adopted by the City Council of the City of West Covina at a regular meeting thereof held on the 11th day of December, 1972, by the following vote of the Council:

AYES: Councilmen: Shearer, Nichols, Lloyd, Chappell, Young

NOES: Councilmen: None

ABSENT: Councilmen: None

APPROVED AS TO FORM:

City Attorney

City Clerk

COUNTY ENGINEER
REPLY ATTN INFO
REFD TO
MAR 5 12 54 PM '71
DEPT TO PREP REPLY
JAL HTB LDM
WAJ RKW RTR

City of WEST COVINA
1444 WEST GARVEY AVENUE • 91790 • AREA CODE 213 • 962-8631
California

February 1, 1971

Mr. H. E. Haenke
Special Districts
County Engineer's Office
108 West Second Street
Los Angeles, California 90012

Dear Sir:

Enclosed herewith is a certified copy of Resolution No. 4278, with map attached, pertaining to Minor Boundary Relocation No. 1970-1.

This boundary relocation was certified by the Secretary of State on January 4, 1971, and filed with the County Recorder on January 26, 1971.

Yours very truly,

Lela W. Preston
City Clerk

LWP/eh
Encl.

RECEIVED
MAR 5 1971

EDMUND G. BROWN JR.
Secretary of State

2346

State of California

Office of the Secretary of State

SACRAMENTO

I, EDMUND G. BROWN JR., Secretary of State of the State of California, hereby certify:

That on the 4th day of January, 1971, there was filed in this office a certified copy of Resolution No. 4278, adopted by the Council of the CITY OF WEST COVINA on December 28, 1970, approving the relocation and altering of the common boundary between the City of West Covina and the County of Los Angeles.

IN WITNESS WHEREOF, I execute this certificate and affix the Great Seal of the State of California this 19th day of January, 1971.

Edmund G. Brown Jr.

Secretary of State

FILED

[illegible] OF OFFICIAL RECORDS
OF LOS ANGELES COUNTY, CALIF.

[illegible] JAN 26 1971

[illegible]

6105

RELOCATION AND ALTERING OF THE COMMON BOUNDARY BETWEEN THE CITY OF WEST COVINA AND THE COUNTY OF LOS ANGELES No. 1970-1

AFFIDAVIT OF COMPLETION

STATE OF CALIFORNIA)
COUNTY OF LOS ANGELES) SS.
CITY OF WEST COVINA)

LELA W. PRESTON, being first duly sworn, deposes and says:

That she is the duly elected City Clerk of the City of West Covina, a municipal corporation, and, as such, is the Clerk of the City Council of the City of West Covina;

That all requirements of the laws pertaining to the proceedings heretofore initiated for the relocation and altering of the boundary hereinafter described have been complied with;

That there is attached hereto a certified copy of Resolution No. 4278 adopted by the City Council of the City of West Covina on the 28th day of December, 1970;

That the description of such relocating and altering of the common boundary appearing in said resolution is by this reference made a part hereof;

That there is attached hereto a map delineating the said description as set forth in said proceedings; and

That a copy of the Certificate of Filing by the Secretary of State is attached hereto.

Lela W. Preston, City Clerk
City of West Covina, California

Subscribed and sworn to before me

this 29th day of January, 1971.

Notary Public in and for said
County and State.

[illegible] NUM
[illegible]IFORNIA
[illegible]UNTY
[illegible]s Oct. 10, 197[illegible]
[illegible]ovina, Calif. 917[illegible]

RESOLUTION NO. 3874

A RESOLUTION OF THE CITY COUNCIL OF THE CITY OF WEST COVINA CORRECTING, RELOCATING AND ALTERING THE COMMON BOUNDARY BETWEEN THE CITY OF WEST COVINA AND THE CITY OF WALNUT.

The City Council of the City of West Covina, California, does resolve as follows:

SECTION 1. On June 26, 1968 the Local Agency Formation Commission of the County of Los Angeles by resolution approved Minor Boundary Relocation 1968-1, City of West Covina, subject to the revised legal description contained therein.

SECTION 2. On July 8, 1968 the City Council of the City of West Covina adopted Resolution No. 3832 petitioning the City Council of the City of Walnut to consent to the relocation of the common boundary between the two cities in La Puente Road as approved by the Local Agency Formation Commission.

SECTION 3. On August 14, 1968 the City Council of the City of Walnut adopted Resolution No. 777 consenting to the relocation of the common boundary line between the City of West Covina and the City of Walnut in La Puente Road as petitioned for in Resolution No. 3832 of the City of West Covina.

SECTION 4. Pursuant to the authority conferred upon it by law the City Council of the City of West Covina does hereby approve the relocation of the common boundary between the City of West Covina and the City of Walnut so as to exclude from the City of Walnut and include in the City of West Covina the following described property.

PARCEL 1.

The relocation of the boundary of the City of West Covina so as to exclude from the City of Walnut that portion of La Puente Road as shown on the map of Tract No. 27666, filed in Book 703 pages 64 through 70, inclusive, of Maps in the office of the County Recorder of Los Angeles County, described as follows:

Beginning at the intersection of that certain 3900 foot radius curve in the centerline of La Puente Road, with the centerline of Forecastle Avenue (60.00 feet wide) as said centerlines are shown on map of said Tract No. 27666; thence southwesterly along said centerline of La Puente Road to the intersection with the boundary of the City of West Covina as same existed on December 10, 1958, with the certification of "West Covina southerly Annexation District No. 158" (Ordinance No. 604) being also the boundary of the City of Walnut as same existed on May 1, 1968; thence southeasterly and northeasterly along said boundaries of the Cities of West Covina and Walnut to the said centerline of Forecastle Avenue; thence northwesterly along said centerline of Forecastle Avenue to the point of beginning.

That portion of the boundary of the City of West Covina as relocated is described as follows:

Commencing at the intersection of the centerline of Forecastle Avenue (60.00 feet wide) as shown on map of Tract No. 27666 filed in Book 703 pages 64 through 70 inclusive of Maps, in the office of the County Recorder of Los Angeles County, with the boundary of the City of West Covina, as same existed on December 10, 1958, with the certification of "West Covina southerly Annexation District No. 158" (Ordinance No. 604); thence northwesterly along said centerline of Forecastle Avenue to that certain 3900 foot radius curve in the centerline of La Puente Road as said last mentioned centerline is shown on map of said Tract No. 27666; thence southwesterly along said centerline of La Puente Road to the intersection with the boundary of the City of West Covina, as same existed on December 10, 1958, with the certification of said "West Covina southerly Annexation District No. 158".

PARCEL 2.

The relocation of the boundary of the City of West Covina so as to exclude from the City of Walnut that portion of La Puente Road as shown on the map of Tract No. 27416, filed in Book 710 pages 88 through 94 inclusive, of Maps in the office of the County Recorder of Los Angeles County, described as follows:

Beginning at the intersection of that certain 3900 foot radius curve in the centerline of La Puente Road with the centerline of Forecastle Avenue (60.00 feet wide) as said centerlines are shown on map of said Tract No. 27416; thence northeasterly along said 3900 foot radius curve to the northeasterly terminus thereof; thence continuing northeasterly along said centerline of La Puente Road to the northwesterly prolongation of the southwesterly line of Lot 303 of said Tract No. 27416; thence southeasterly along said prolongation to the boundary of the City of West Covina as same existed on December 10, 1958, with the certification of "West Covina southerly Annexation District No. 158" (Ordinance No. 604), said boundary being also the boundary of the City of Walnut as same existed on May 1, 1968; thence southwesterly along said boundary to said centerline of Forecastle Avenue; thence northwesterly along said certerline of Forecastle Avenue to the point of beginning.

That portion of the boundary of the City of West Covina as relocated is described as follows:

Commencing at the intersection of the centerline of Forecastle Avenue (60.00 feet wide) as shown on map of Tract No. 27416 filed in Book 710 pages 88 through 94 inclusive of Maps in the office of the County Recorder of the Los Angeles County, with the boundary of the City of West Covina as same existed on December 10, 1958, with the certification of "West Covina southerly Annexation District No. 158" (Ordinance No. 604); thence northwesterly along said centerline of Forecastle Avenue to that certain 3900 foot radius curve in the centerline

of La Puente Avenue as said centerline is shown on map of said Tract No. 27416; thence northeasterly along said 3900 foot radius curve to the northeasterly terminus thereof; thence continuing northeasterly along said centerline of La Puente Road to the northwesterly prolongation of the southwesterly line of Lot 303 of said Tract No. 27416; thence southeasterly along said prolongation to the boundary of the City of West Covina, as same existed on December 10, 1958, with the certification of said "West Covina southerly Annexation District No. 158".

PARCEL 3.

The relocation of the boundary of the City of West Covina so as to exclude from the City of Walnut that portion of La Puente Road as shown on the map of Tract No. 27416 filed in Book 710 pages 88 through 94 inclusive of Maps in the office of the County Recorder of Los Angeles County, described as follows:

Beginning at the intersection of the boundary of the City of West Covina as same existed on December 10, 1958, with the certification of "West Covina southerly Annexation District No. 158" (Ordinance No. 604), being also the boundary of the City of Walnut as same existed on May 1, 1968, with the northwesterly prolongation of the southwesterly line of Lot 303 of said Tract No. 27416; thence northwesterly along last mentioned prolongation to the centerline of said La Puente Road (73.00 feet wide) as said centerline is shown on map of said Tract No. 27416; thence northeasterly along said centerline of La Puente Road to the northwesterly prolongation of the northeasterly line of said Tract No. 27416; thence southeasterly along last mentioned prolongation to said boundary of the City of West Covina as same existed on December 10, 1958, with the certification of said "West Covina southerly Annexation District No. 158"; thence southwesterly along said boundary of the City of West Covina to the point of beginning.

That portion of the boundary of the City of West Covina as relocated is described as follows:

Commencing at the intersection of the boundary of the City of West Covina as same existed on December 10, 1958, with the certification of "West Covina southerly Annexation District No. 158" (Ordinance No. 604), being also the boundary of the City of Walnut as same existed on May 1, 1968, with the northwesterly prolongation of the southwesterly line of Lot 303 of Tract No. 27416 as shown on map filed in Book 710 pages 88 through 94 inclusive of Maps in the office of the County Recorder of Los Angeles County; thence northwesterly along said prolongation to the centerline of La Puente Road, (73.00 feet wide) as said centerline is shown on map of said Tract No. 27416; thence northeasterly along said centerline of La Puente Road to the northwesterly prolongation of the northeasterly line of said Tract No. 27416; thence southeasterly along last mentioned prolongation to the intersection with said boundary of the City of West Covina, as same existed on December 10, 1958, with the certification of said "West Covina southerly Annexation District No. 158".

SECTION 5. The City Clerk shall forward certified copies of this Resolution to the Secretary of State, to the Board of Supervisors of the County of Los Angeles, and to the City Council of the City of Walnut.

SECTION 6. The City Clerk shall also execute and file in the office of the Recorder of the County of Los Angeles an affidavit stating that all requirements of the laws pertaining to the proceedings for relocation of the common boundary between the City of West Covina and the City of Walnut in La Puente Road have been complied with, which affidavit shall be accompanied by a certified copy of the corrected, relocated and altered boundary between said cities as set forth in such proceedings and also by a map delineating such boundary and the certificate of the Secretary of State acknowledging the filing of this Resolution in his office, all as contemplated in the laws of the State of California relating to the completion of proceedings for the correction, relocation and alteration of city boundaries. The City Clerk shall also and is hereby instructed to prepare, execute and file with the State Board of Equalization and other officers, boards and agencies, such further or additional statements, documents, maps, plats, descriptions and data as may be required in connection with said correction, relocation and alteration of the common boundary between the City of West Covina and the City of Walnut in La Puente Road under the laws of the State of California.

Passed, approved and adopted this 10th day of September, 1968.

LEONARD S. GLECKMAN
Mayor

I hereby certify that the foregoing resolution was duly adopted by the City Council of the City of West Covina at a regular meeting thereof held on the 10th day of September, 1968, by the following vote:

AYES: Councilmen: Chappell, Nichols, Gillum, Lloyd, Gleckman

NOES: Councilmen: None

ABSENT: Councilmen: None

City Clerk

APPROVED AS TO FORM:

City Attorney

I HEREBY CERTIFY that the above and foregoing is a full, true and exact copy of Resolution No. 3874 adopted by the City Council of the City of West Covina.

Dated: September 13, 1968

Lela W. Preston, City Clerk

Certified by Secretary of State
on Janua 4, 1971

RESOLUTION NO. 4278

A RESOLUTION OF THE CITY COUNCIL OF THE CITY OF WEST COVINA CORRECTING, RELOCATING AND ALTERING THE COMMON BOUNDARY BETWEEN THE CITY OF WEST COVINA AND THE COUNTY OF LOS ANGELES.

The City Council of the City of West Covina, California, does hereby resolve as follows:

SECTION 1. On November 12, 1970, the Local Agency Formation Commission of the County of Los Angeles by Resolution approved minor boundary relocation No. 1970-1, the City of West Covina.

SECTION 2. On November 23, 1970, the City Council of the City of West Covina adopted Resolution No. 4263 petitioning the Board of Supervisors of the County of Los Angeles to consent to the relocation of the common boundary between the City of West Covina and the County of Los Angeles in Orange Avenue as approved by the Local Agency Formation Commission.

SECTION 3. On December 15, 1970, the Board of Supervisors of the County of Los Angeles adopted a Resolution consenting to the relocation of the common boundary line between the City of West Covina and the County of Los Angeles in Orange Avenue as petitioned for in Resolution No. 4263 of the City of West Covina.

SECTION 4. Pursuant to the authority conferred upon it by law, the City Council of the City of West Covina does hereby approve the relocation of the common boundary between the City of West Covina and the County of Los Angeles in accordance with the description of Proposed Minor Boundary Relocation #70-1 attached hereto as Exhibit "A".

SECTION 5. The City Clerk shall forward certified copies of this resolution to the Secretary of State and to the Board of Supervisors of the County of Los Angeles.

SECTION 6. The City Clerk shall also execute and file in the office of the Recorder of the County of Los Angeles an Affidavit stating that all requirements of the laws pertaining to the proceedings for relocation of the common boundary between the City of West Covina and the County of Los Angeles in Orange Avenue have been complied with, which Affidavit shall be accompanied by a certified copy of the corrected, relocated and altered boundary between said City and County as set forth in such proceedings and also by a map delineating such boundary and the Certificate of Secretary of State acknowledging the filing of this resolution in his office, all as contemplated in the laws of the State of California relating to the completion of proceedings for the correction, relocation and alteration of city boundaries. The City Clerk shall also and is hereby instructed to prepare, execute and file with the State Board of Equalization and other Offices, Boards and Agencies, such further or additional statements, documents, maps, plats, descriptions and data as may be required in connection with said correction, relocation and alteration of the common boundary between the City of West Covina and the County of Los Angeles in Orange Avenue under the

laws of the State of California.

ADOPTED and APPROVED this 28th day of December, 1970.

Mayor

I HEREBY CERTIFY that the foregoing Resolution was duly adopted by the City Council of the City of West Covina at a regular meeting thereof held on the 28th day of December, 1970, by the following vote of the Council:

AYES: Councilmen: Shearer, Nichols, Young, Lloyd, Chappell

NOES: Councilmen: None

ABSENT: Councilmen: None

City Clerk

APPROVED AS TO FORM:

City Attorney

I HEREBY CERTIFY that the foregoing is a full, true, and exact copy of RESOLUTION NO. 4278 adopted by the City Council of the City of West Covina on the 28th day of December, 1970.

Dated: February 4, 1971

Lela W. Preston, City Clerk
City of West Covina, California

LOCAL AGENCY
FORMATION COMMISSION
LOS ANGELES COUNTY

MEMBERS OF THE
COMMISSION

PRESTON HOTCHKIS
CHAIRMAN
BERT BOND
FRANK G. BONELLI
ERNEST E. DEBS
JOE M. FINKBINER
OSCAR G. YAEGER
ALTERNATE MEMBER
BURTON W. CHACE
ALTERNATE MEMBER
JAMES S. MIZE
EXECUTIVE OFFICER

September 18, 1970

Mr. John A. Lambie
County Engineer
108 West Second Street

Attention Mr. H. E. Haenke
Special Districts

Dear Mr. Lambie:

Re: Minor Boundary Relocation 1970-1
City of West Covina

Attached is an application from City of West Covina
1444 W. Garvey Ave., West Covina 91790

In accordance with Sections 54778 and 54790(f) of the Government Code, please review the description and map attached. Please forward your findings and recommendations regarding affected territory.

In order to complete the staff analysis and comply with statutory notice provisions, the above documents must be returned to the Executive Officer on or before October 16, 1970.

Very truly yours,

James S. Mize

JAMES S. MIZE
Executive Officer

Attachment

cc: Real Estate Management

ENTERED
SEP 22 1970
Plat to KJA
JF

lafc-34

October 14, 1970

Local Agency Formation Commission
Los Angeles County
383 Hall of Administration

Attention Mr. James S. Mize
Executive Officer

Gentlemen:

CITY OF WEST COVINA
MINOR BOUNDARY RELOCATION 1970-1

In compliance with your request of September 18, 1970, we have reviewed the submitted legal description of the boundaries of this proposed minor boundary relocation and report as follows:

1. The boundaries conform with record lines.

2. No island or corridor of unincorporated territory is created by the boundaries.

3. The legal description as submitted requires revision.

4. Because of item 3 above, we have prepared the enclosed revised description which can be approved as to definiteness and certainty in accordance with Sections 54778 and 54790(f) of the Government Code.

All original papers regarding this matter and a list of cities and special districts involved are enclosed.

Yours very truly,

John A. Lambie
COUNTY ENGINEER

Original Signed

George J. Franceschini
Division Engineer
Mapping Division

GJF:HPB-sb 9

Enclosures

dc: File

DESCRIPTION OF PROPOSED
MINOR BOUNDARY RELOCATION 1970-1 IN THE
BOUNDARY OF THE CITY OF WEST COVINA UNDER
THE BOUNDARY RELOCATION PROVISIONS OF
SECTION 50190 ET SEQ. OF THE GOVERNMENT CODE

(Revised Description)

Parcel 1

The relocation of the boundary of the City of West Covina so as to include within the City of West Covina those portions of Orange Avenue, San Bernardino Road and Badillo Street described as follows:

Beginning at the intersection of the boundary of the City of West Covina as same existed on September 14, 1970 (along San Bernardino Road) and the northerly prolongation of the center line of Orange Avenue as shown on map of Tract No. 17140 filed in Book 391, pages 27 and 28 of Maps, in the office of the Recorder of the County of Los Angeles; thence southerly along said center line to the center line of Pacific Electric Railway Company R/W (Abandoned) as shown on map of Tract No. 17167 filed in Book 394, pages 49 and 50 of said Maps; thence southerly along the center line of Orange Avenue as said last mentioned center line is shown on said last mentioned map to said boundary of the City of West Covina; thence westerly, northerly and easterly along said boundary to the point of beginning.

DESCRIPTION OF PROPOSED MINOR BOUNDARY RELOCATION 1970-1 IN THE BOUNDARY OF THE CITY OF WEST COVINA UNDER THE BOUNDARY RELOCATION PROVISIONS OF SECTION 50190 ET SEQ. OF THE GOVERNMENT CODE (Revised Description) (Continued)

Parcel 2

The relocation of the boundary of the City of West Covina so as to exclude from the City of West Covina that portion of Orange Avenue, described as follows:

Beginning at the southwesterly corner of Lot 73 of Tract No. 17167 as shown on map filed in Book 394, pages 49 and 50 of Maps, in the office of the Recorder of the County of Los Angeles; thence westerly along the westerly prolongation of the southerly line of said lot to the center line of Orange Avenue as said center line is shown on said map; thence northerly along said center line to the boundary of the City of West Covina, as same existed on September 14, 1970; thence easterly and southerly along said boundary to the point of beginning.

That portion of the boundary of the City of West Covina as relocated is described as follows:

Beginning at the intersection of the boundary of the City of West Covina as same existed on September 14, 1970 (along San Bernardino Road) and the northerly prolongation of the center line of Orange Avenue as shown on map of Tract No. 17140 filed in Book 391, pages 27 and 28 of Maps, in the office of the Recorder

DESCRIPTION OF PROPOSED MINOR BOUNDARY RELOCATION 1970-1 IN THE BOUNDARY OF THE CITY OF WEST COVINA UNDER THE BOUNDARY RELOCATION PROVISIONS OF SECTION 50190 ET SEQ. OF THE GOVERNMENT CODE (Revised Description) (Continued)

Parcel 2 (Continued)

of the County of Los Angeles; thence southerly along said center line to the center line of Pacific Electric Railway Company R/W (Abondoned) as shown on map of Tract No. 17167 filed in Book 394 pages 49 and 50 of said Maps; thence southerly along the center line of Orange Avenue as said last mentioned center line is shown on said last mentioned map to the westerly prolongation of the southerly line of Lot 73 of said last mentioned tract; thence easterly in a direct line to the south-westerly corner of said lot.

DESCRIPTION APPROVED
OCT 13 1970
JOHN A. LAMBIE
COUNTY ENGINEER
BY ..... DEPUTY

CITY OF WEST COVINA

PROPOSED MINOR BOUNDARY RELOCATION 1970-1

DISTRICTS INVOLVED AS OF: OCTOBER 8, 1970

Special Road District No. 1

Los Angeles County Public Library

Consolidated Fire Protection District of Los Angeles County

Los Angeles County Flood Control District

Foxdale Lighting District

County Sanitation District No. 22

Unified Sewer Maintenance District

Upper San Gabriel Municipal Water District

Metropolitan Water District--Upper San Gabriel Valley M.W.D.

Southern California Rapid Transit District

Covina-Valley Unified School District

Mt. San Antonio Community College District