C. E. ARNOLD
COUNTY ENGINEER
COUNTY SURVEYOR

OFFICE OF
COUNTY ENGINEER AND SURVEYOR
725 LOS ANGELES COUNTY ENGINEERING BUILDING
LOS ANGELES

COPY

August 7, 1951

Mr. Fred P. Hart
Associate Valuation Engineer
Valuation Division
State Board of Equalization
Sacramento 14, California

City of Whittier
Annexation

Dear Sir:

Proceedings for "Annex No. 8, 1951" to the City of Whittier were filed with the Secretary of State July 20, 1951 and with the County Recorder July 25, 1951.

The attached tabulation indicates the effect of this city annexation upon the other districts involved.

This statement, with the attached tabulation, legal description of boundary and map of the annexation, is submitted to you for filing in compliance with the provisions of Title 5, Division 2, Part 1, Chapter 8 (Sections 54900 et seq.) of the Government Code.

Yours truly

C. E. Arnold
C. E. ARNOLD
County Engineer and Surveyor

RFF:MCM

Attach.

cc: C.E.A.
R.L.G.
J.R.Quinn, Co.Assessor
H.D.Houston, Dep.Assessor (with attachments)
File (2).

OFFICE OF
COUNTY ENGINEER
AND
SURVEYOR

August 7, 1951

IN REPLY PLEASE REFER TO:

Annexation to the
City of Whittier

County Departments and Districts:
- Auditor
- Building and Safety
- Flood Control
- Forester and Fire Warden
- Health - Registrar of Vital Records
- Parks and Recreation
- Public Library
- Regional Planning
- Registrar of Voters
- Road
- Sanitation
- Sheriff
- Superintendent of Schools
- Tax Collector

Gentlemen:

Proceedings for "Annex No. 8, 1951" to the City of Whittier were filed with the Secretary of State July 20, 1951 and with the County Recorder July 25, 1951.

Yours truly,

C. E. ARNOLD
County Engineer & Surveyor

RFF:MCM

By Oliver D. Keese
OLIVER D. KEESE
Division Engineer
Main Office Division

August 7, 1951

Annexation "Annex No. 8, 1951"

City of Whittier

Filed with the Secretary of State July 20, 1951

Filed with the County Recorder July 25, 1951

Territory covered by this annexation was automatically affected as follows:

Road District No. 1	Withdrawn from
L. A. County Public Library Tax	Withdrawn from
Metropolitan Water District	None
L. A. County Flood Control District	No change
County Sanitation District No. 18	No change
Sewer Maintenance District	None
Lighting District	None
Lighting Maintenance District	None
County Fire Protection District Consolidated	No change

School Districts:

East Whittier School District	No change
Whittier Union High School District	No change

Other Districts:

None

Judicial Townships:

Whittier Judicial Township	No change

Remarks:

City's filing under Government Code Section 54900 received by the County Assessor July 25, 1951.
(Tax Rate - Municipal District No. 1)

A map showing this annexation is attached.

CITY OF WHITTIER

"ANNEX NO. 4, 1951"
(Uninhabited Territory)

(Under Government Code Section 35300)

Pursuant to petition of property owners filed with the City of Whittier May 8, 1951, initiating proceedings; Resolution No. 4994 of the City of Whittier, adopted May 8, 1951; Ordinance No. 1099 of the City of Whittier, adopted June 13, 1951, approving the annexation; notice filed with the Secretary of State July 20, 1951; affidavit, etc., filed with the County Recorder July 25, 1951 the following described territory was annexed:

That portion of Lot 4, Block 8, Subdivision of East Whittier Rancho in the County of Los Angeles, State of California, as per map recorded in Book 43, Pages 15 and 16 of Miscellaneous Records in the office of Recorder of said County, described as follows:

Beginning at a point in the present Easterly City of Whittier boundary, said point being the most Westerly corner of Annex No. 17, 1950 to the City of Whittier as per map on file in the office of the City Engineer, City of Whittier; thence Southwesterly along the centerline of California Avenue (60.0 feet in width) to the intersection of said centerline and the Southeasterly prolongation of the North line of the right of way of "East Whittier Ditch" as existed October 8, 1894 and as recorded in Book 1701, Page 249 of Deeds in the office of said Recorder; thence Northwesterly along said prolongation and along said North right of way line to a line parallel with the Northwesterly line of California Avenue, distant Northwesterly 156.0 feet and measured at right angles therefrom; thence Southwesterly along last mentioned parallel line to the centerline of the right of way of the California Domestic Water Company as recorded in Book 1701, Page 249 of Deeds in the office of said Recorder; thence Northwesterly along last mentioned centerline to the present City of Whittier boundary line; thence Northeasterly and thence Southeasterly along said City of Whittier boundary line to the point of beginning.

"ANNEX NO. 8, 1951"
TO THE CITY OF WHITTIER
(UNINHABITED TERRITORY)

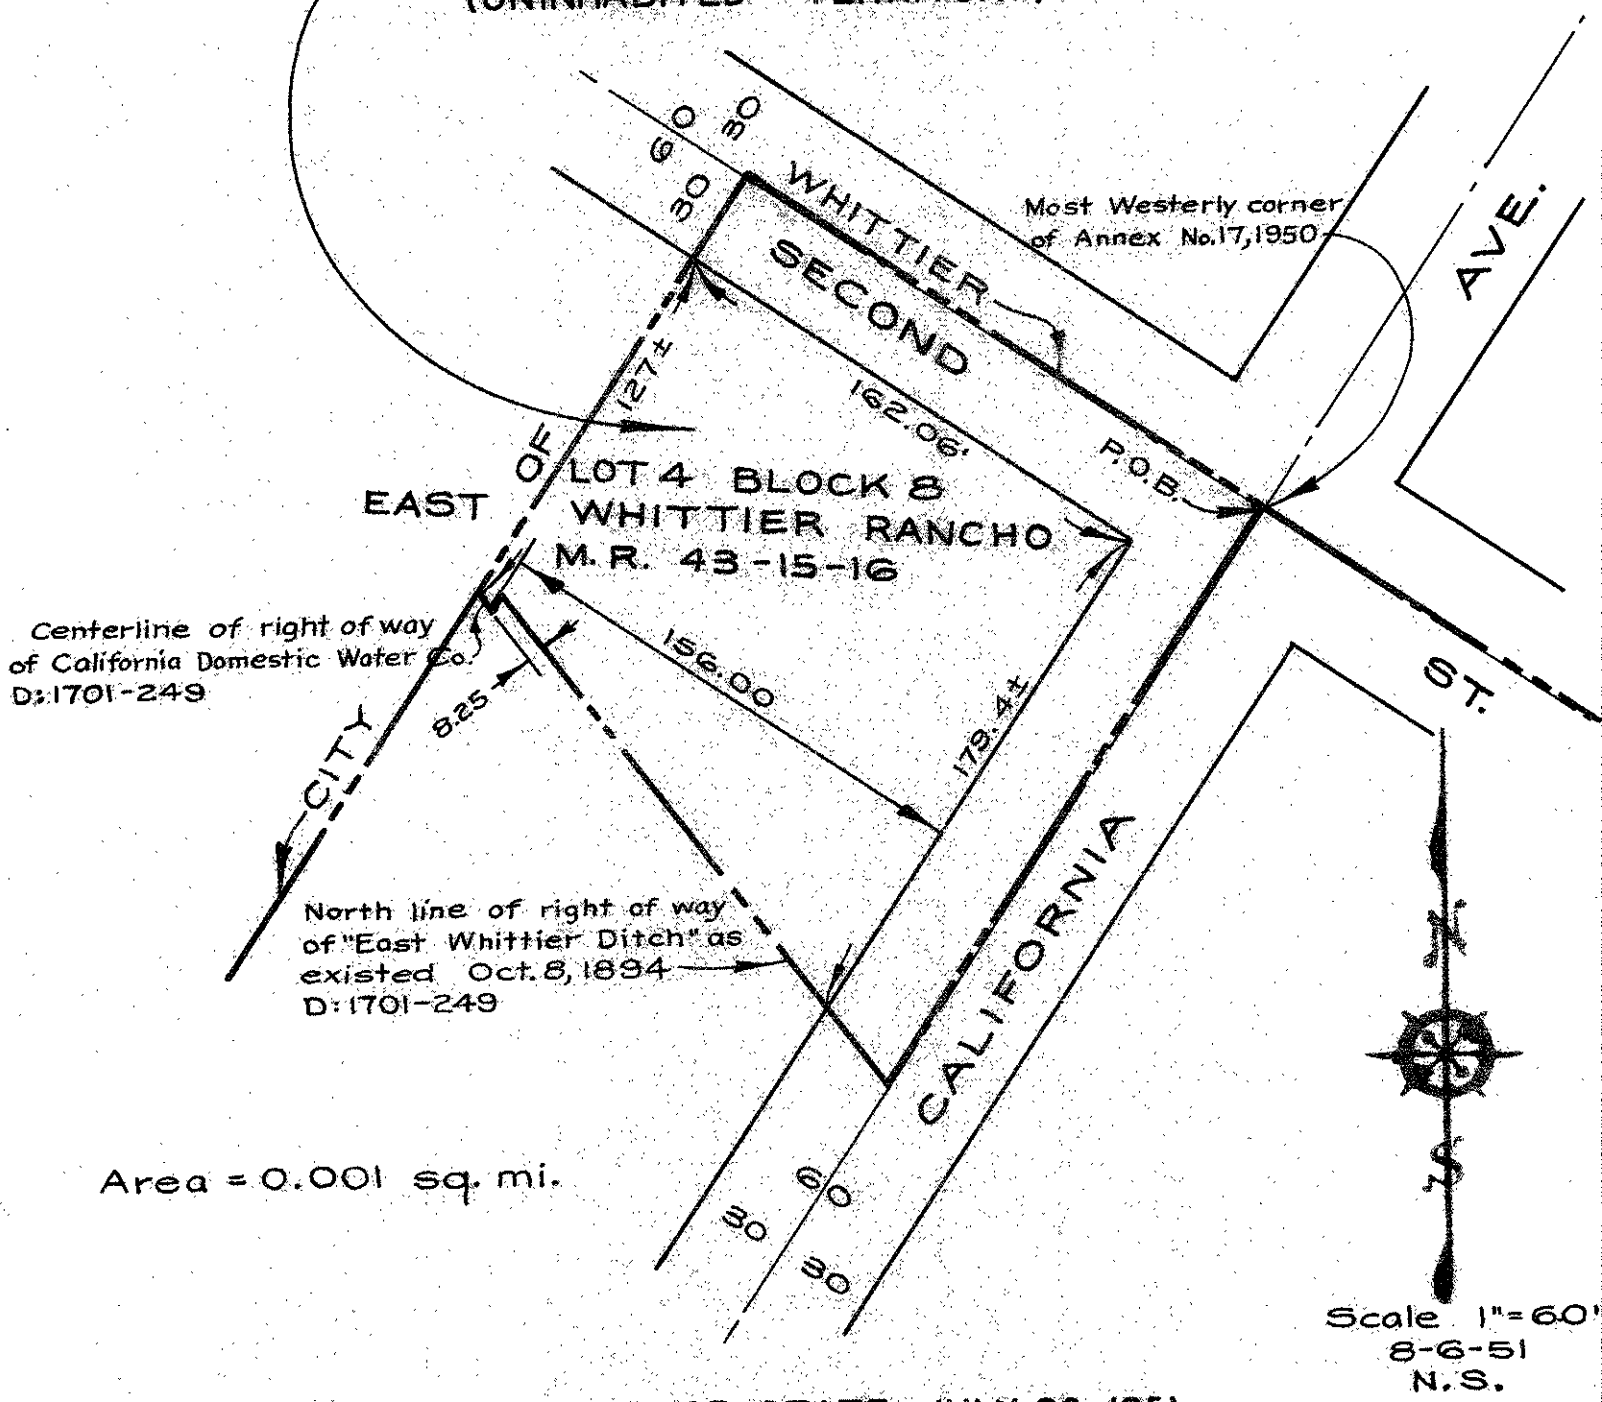

Area = 0.001 sq. mi.

Scale 1" = 60'
8-6-51
N.S.

FILED WITH THE SECRETARY OF STATE JULY 20, 1951
FILED WITH THE COUNTY RECORDER JULY 25, 1951 DOC. NO. 2465
FILE NO. 478-A

C. E. ARNOLD
COUNTY SURVEYOR
C. S. INDEX
34 (B-1)

"ANNEX NO. 8, 1951"
TO THE CITY OF WHITTIER
(UNINHABITED TERRITORY)

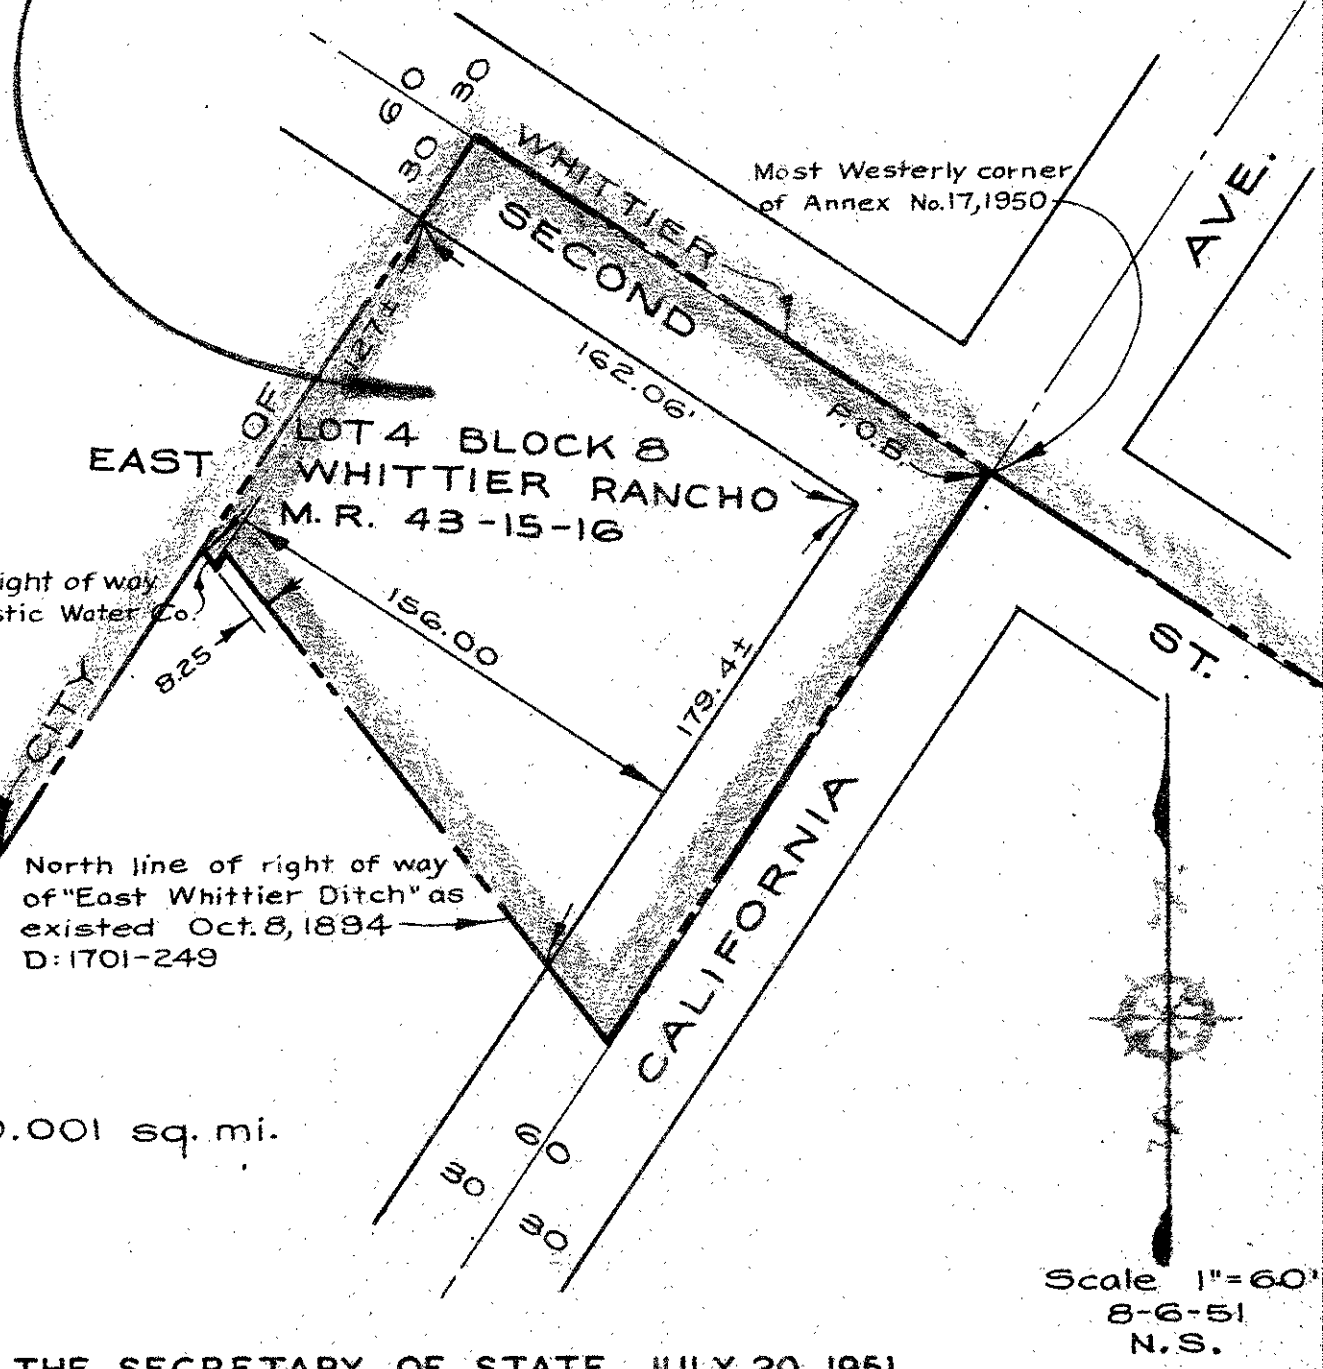

Area = 0.001 sq. mi.

Scale 1" = 60'
8-6-51
N.S.

FILED WITH THE SECRETARY OF STATE JULY 20, 1951

FILED WITH THE COUNTY RECORDER JULY 25, 1951 DOC. NO. 2465

FILE NO. 478-A

C. E. ARNOLD
COUNTY SURVEYOR
C. S. INDEX
34 (B-1)

CITY COUNCIL
M. F. RICHARDSON, MAYOR
P. J. O'MELIA, FIRE
E. C. SIEWERT, POLICE
T. C. SMITH, FINANCE
W. D. STOCKDALE, PARK & RECREATION

City of Whittier

GUY N. DIXON
CITY CLERK

205 NORTH GREENLEAF AVENUE
WHITTIER, CALIFORNIA

RECEIVED
C. E. ARNOLD
COUNTY ENGINEER SURVEYOR
1951 JUL 25 AM 8 47
REFERRED TO OOK
FOR Action

July 19, 1951

Los Angeles County Surveyor
Hall of Records, Room 700
Los Angeles 12, California

Attention: Mr. R. F. Flickwir

Dear Sir:

Enclosed please find copy of Ordinance No. 1099 of the City of Whittier, covering "Annex No. 8, 1951." Also map showing the boundary of uninhabited territory so annexed.

Yours very truly,

Guy N. Dixon
City Clerk.

GND:ar
encl
Ord. 1099
map, affidavit.

A F F I D A V I T R E G A R D I N G
A N N E X A T I O N

OF UNINHABITED TERRITORY TO THE CITY OF WHITTIER

STATE OF CALIFORNIA)
CITY OF WHITTIER) SS
COUNTY OF LOS ANGELES)

GUY N. DIXON, being first duly sworn deposes and says: that he is the City Clerk of the City of Whittier, a municipal corporation, and as such City Clerk, makes this affidavit, pursuant to Chapter 472 of the 1939 Statutes of California and Act 5162 Deerings General Laws; that on the 8th day of May, 1951, EAST WHITTIER WOMAN'S IMPROVEMENT CLUB, by: Wilberta J. Clarkson, President, and Esther B. Brown, Secretary, owners of certain real property contiguous to the City of Whittier, filed a petition to have the said real property annexed to the City of Whittier; that thereafter certain proceedings were had by the City Council of the City of Whittier and Ordinance No. 1099 of the City of Whittier was duly and regularly adopted annexing the said real property to the City of Whittier; that all requirements of the laws pertaining to the annexing of said property and all requirements of the laws pertaining to the proceedings leading up to the annexing of said real property have been fully completed and complied with and said property has been annexed to the City of Whittier.

Dated at Whittier this 21st day of June, 1951.

Guy N. Dixon
City Clerk and Clerk of the City Council of the City of Whittier.

Subscribed and sworn to before me this 21 day of June, 1951.

Carson A. Albright
Notary Public.

CARSON A. ALBRIGHT
NOTARY PUBLIC
in and for the County of Los Angeles, State of California
My Commission Expires July 1, 1951

ORDINANCE NO. 1099.

AN ORDINANCE OF THE CITY OF WHITTIER ANNEXING CERTAIN UNINCORPORATED AND UNINHABITED TERRITORY TO THE CITY OF WHITTIER, KNOWN AND DESIGNATED AS "ANNEX NO. 8, 1951."

The City Council of the City of Whittier does ordain as follows:

Section 1. That pursuant to a petition signed and executed by EAST WHITTIER WOMAN'S IMPROVEMENT CLUB by: Wilberta J. Clarkson, President, and Esther S. Brown, Secretary, owners and petitioners of the hereinafter described real property, filed with the City Council of the City of Whittier on the 8th day of May, 1951, which petition requested the annexation of real property to the City of Whittier, and Resolution No. 2394 of the City Council of the City of Whittier was adopted, which Resolution ordered and set a hearing on said Resolution on the 5th day of June, 1951. The City Council of the City of Whittier does hereby determine that the petitioners, East Whittier Woman's Improvement Club by: Wilberta J. Clarkson, President, and Esther S. Brown, Secretary, are the owners of the hereinafter described real property and that the said real property is uninhabited territory and is contiguous to and adjoins the City of Whittier.

Section 2. That no objections to the annexation of said uninhabited territory to the City of Whittier has been filed or made with the City Council or the City Clerk of the City of Whittier within the time allowed by law nor at the time said petition to annex said territory was heard and determined by the said City Council, did anyone object to the granting of said petition and the annexation of said real property and territory to the City of Whittier.

Section 3. That pursuant to the foregoing proceedings the following described real property and territory contiguous to the City of Whittier be and the same is hereby annexed to, made a part

of, incorporated and included in the City of Whittier, a municipal corporation of the Sixth Class:

That portion of Lot 4, Block 8, Subdivision of East Whittier Rancho in the County of Los Angeles, State of California, as per map recorded in Book 43, Pages 15 and 16 of Miscellaneous Records in the office of Recorder of said County, described as follows:

Beginning at a point in the present Easterly City of Whittier boundary, said point being the most Westerly corner of Annex No. 17, 1950 to the City of Whittier as per map on file in the office of the City Engineer, City of Whittier; thence Southwesterly along the centerline of California Avenue (60.0 feet in width) to the intersection of said centerline and the Southeasterly prolongation of the North line of the right of way of "East Whittier Ditch" as existed October 8, 1894 and as recorded in Book 1701, Page 249 of Deeds in the office of said Recorder; thence Northwesterly along said prolongation and along said North right of way line to a line parallel with the Northwesterly line of California Avenue, distant Northwesterly 156.0 feet and measured at right angles therefrom; thence Southwesterly along last mentioned parallel line to the centerline of the right of way of the California Domestic Water Company as recorded in Book 1701, Page 249 of Deeds in the office of said Recorder; thence Northwesterly along last mentioned centerline to the present City of Whittier boundary line; thence Northeasterly and thence Southeasterly along said City of Whittier boundary line to the point of beginning.

Section 4. That pursuant to a consent in writing, signed by the owners of said real property and agreeing to the taxing of said real property by the City of Whittier, on file with the City Clerk of the City of Whittier, the real property and territory annexed herein shall hereafter be taxed to pay its portion of any indebtedness or liability of the City of Whittier contracted prior to and existing at the time this annexation is completed and becomes effective.

Section 5. The City Clerk shall certify to the adoption of this Ordinance and cause the same to be published once in The Whittier News, a daily newspaper published in the City of Whittier, California. The City Clerk is further authorized and directed to file a certified copy of this Ordinance with the Secretary of State of the State of California.

Adopted and approved this 19th day of June, 1951.

F. J. O'Neill
Mayor.

ATTEST: Guy N. Dixon
City Clerk.

CITY OF WHITTIER }
} SS.
STATE OF CALIFORNIA }

I, Guy H. Dixon, City Clerk in and for the City of Whittier, California, hereby certify that the above and foregoing is a true and correct copy of Ordinance No.1099 adopted by the City Council of the City of Whittier in regular session, Tuesday, the 19th day of June, 1951, and that same was passed by the following vote:

Ayes: E. C. Siewert, T. G. Smith,
C. G. Sword, P. J. O'Neill.

Noes: None.

Absent: W. H. Stockdale.

Witness my hand and the official seal of the City of Whittier, this 20th day of June, 1951.

Guy H. Dixon
City Clerk.

I further certify that the same was published by one insertion in The Whittier News, a newspaper printed and circulated in the City of Whittier in the issue of June 27, 1951.

Guy H. Dixon
City Clerk.

Sec. of State

I, Frank M. Jordan, Sec. of State of the State of Calif., hereby certify:

That on the 20th day of July, 1951, pursuant to the provisions of the "Annexation of Uninhabited Territory Act of 1939", more particularly Section 35317 of the Government Code, there was filed in my office:

A copy of Ord. No. 1099 of the City of Whittier as adopted by the City Council on the 19th day of June, 1951, duly certified by the City Clerk of said City.

I further certify that said ordinance sets forth approval of the annexation to the City of Whittier of certain uninhabited territory therein described & designated as:

"Annex No. 8, 1951"

In Witness Whereof, I hereunto set my hand & affix the Great Seal of the State of California this 20th day of July, 1951

Frank M. Jordan
Sec. of State

RESOLUTION NO. 2394.

A RESOLUTION OF THE CITY COUNCIL OF THE CITY OF WHITTIER, COUNTY OF LOS ANGELES, STATE OF CALIFORNIA, PROPOSING TO ANNEX CERTAIN UNINCORPORATED AND UNINHABITED TERRITORY OF THE COUNTY OF LOS ANGELES TO THE CITY OF WHITTIER TO BE KNOWN AND DESIGNATED AS "ANNEX NO. 8, 1951."

WHEREAS, a petition signed and executed by EAST WHITTIER WOMAN'S IMPROVEMENT CLUB by: Wilberta J. Clarkson, President, and Esther B. Brown, Secretary, Petitioners was duly filed with the City Council of the City of Whittier on the 8th day of May, 1951, requesting that the City of Whittier take such steps as shall be necessary and proper to annex the hereinafter described uninhabited territory to the City of Whittier, and

WHEREAS, the Petitioners are the sole owners of all that certain land requested to be annexed to the City of Whittier, and

WHEREAS, it appears that the land proposed to be annexed is contiguous to and adjoins the property of the City of Whittier, and is enclosed in one common boundary line:

NOW, THEREFORE, BE IT RESOLVED, by the City Council of the City of Whittier, that it is the intention of the said City Council to annex to the City of Whittier, the following described uninhabited territory:

That portion of Lot 4, Block 8, Subdivision of East Whittier Rancho in the County of Los Angeles, State of California, as per map recorded in Book 43, Pages 15 and 16 of Miscellaneous Records in the office of Recorder of said County, described as follows:

Beginning at a point in the present Easterly City of Whittier boundary, said point being the most Westerly corner of Annex No. 17, 1950 to the City of Whittier as per map on file in the office of the City Engineer, City of Whittier; thence Southwesterly along the centerline of Ocean View Avenue (60.0 feet in width) to the intersection of said centerline and the Southeasterly prolongation of the North line of the right of way of "East Whittier Ditch" as existed on October 6, 1894; thence Northwesterly along said prolongation and along said North right of way line to a line parallel with the Northwesterly line of Ocean View Avenue, distant Northwesterly 150.0 feet and measured at

California Ave?

?

?

? California Ave?

right angles therefrom; thence Southwesterly along last mentioned parallel line to the centerline of the right of way of the California Domestic Water Company; thence Northwesterly along last mentioned centerline to the present City of Whittier boundary line; thence Northeasterly and thence Southeasterly along said City of Whittier boundary line to the point of beginning. ?

BE IT FURTHER RESOLVED, that any person owning real property within the above described territory having objections to the proposed annexation may appear before the said City Council of the City of Whittier and show cause why such territory should not be so annexed, on the 5th day of June, 1951, at the Council Chambers of the City of Whittier at the hour of 7:30 P.M., said objectors before the hour set for hearing shall file with the City Clerk of the City of Whittier, a written protest against the proposed annexation stating the name or names of the owner or owners of the property affected thereby, and the description and area of such property in general terms.

BE IT FURTHER RESOLVED, that the City Clerk of the City of Whittier, be instructed to publish a copy of this Resolution once a week for two successive weeks in The Whittier News, a newspaper of general circulation in the City of Whittier.

Adopted and approved this 8th day of May, 1951.

P. J. O'Melia
Mayor.

ATTEST: Guy R. Dixon
City Clerk.

ar

CITY OF WHITTIER)
) SS
STATE OF CALIFORNIA)

I, Guy N. Dixon, City Clerk in and for the City of Whittier, California, hereby certify that the above and foregoing is a true and correct copy of Resolution No. 2394, adopted by the City Council of the City of Whittier in regular session, Tuesday, the 8th day of May, 1951, and that same was passed by the following vote:

Ayes: E. C. Siewert, T. C. Smith,
W. D. Stockdale, C. C. Sword,
P. J. O'Melia.

Noes: None.

Absent: None.

Witness my hand and the official seal of the City of Whittier, this 10th day of May, 1951.

Guy N. Dixon
City Clerk.

I further certify that the same was published by two insertions in The Whittier News, a newspaper printed and circulated in the City of Whittier in the issue of May 15 and May 22, 1951.

Guy N. Dixon
City Clerk.