December 1, 1954

Mr. Fred P. Hart
Associate Valuation Engineer
Valuation Division
State Board of Equalization
Sacramento 14, California

Dear Sir:

SUBJECT: City of Whittier
"Annex No. 6, 1954"

Proceedings for "Annex No. 6, 1954" to the City of Whittier were completed and the annexed territory became a part of the city on November 4, 1954 when the proceedings were filed with the Secretary of State.

The enclosed tabulation indicates the effect of this city annexation upon the special districts involved.

This statement, with the enclosed tabulation, legal description of boundary and map of the annexation, is submitted to you for filing in compliance with the provisions of Title 5, Division 2, Part 1, Chapter 3 (Sections 54900 et seq.) of the Government Code.

Yours very truly,

William J. Fox
COUNTY ENGINEER AND SURVEYOR

Original Signed

Harold A. Harris, Division Engineer

HAH-RFF:MCH

Encl. (3)

cc: J.E.Quinn, Co.Assessor
Wm.R.Thomson, Dist.Tax Admr.
H.D.Houston, Dep.Assr. (with encls.)
L.H.Lucas
File (2) ✓

WILLIAM J. FOX
COUNTY ENGINEER & SURVEYOR
ROBERT L. GREGORY
CHIEF DEPUTY

COUNTY OF LOS ANGELES
MAPPING DIVISION
DEPARTMENT OF COUNTY ENGINEER AND SURVEYOR
108 WEST SECOND STREET
LOS ANGELES 12, CALIFORNIA
MUTUAL 9211

HAROLD A. HARRIS
DIVISION ENGINEER
W. H. KRELLE
ASSISTANT DIVISION ENGINEER

December 1, 1954

SUBJECT: City of Whittier
"Annex No. 6, 1954"

County Departments and Districts
Auditor
Flood Control
Forester and Fire Warden
Health - Division of Vital Records
Parks and Recreation
Public Library
Regional Planning
Registrar of Voters
Road
Sanitation
Sheriff
Superintendent of Schools
Tax Collector
Judicial District
California Highway Patrol
Los Angeles City Board of Education

Gentlemen:

Proceedings for "Annex No. 6, 1954" to the City of Whittier were completed and the annexed territory became a part of the city on November 4,1954 when the proceedings were filed by the Secretary of State.

Yours very truly,

William J. Fox
COUNTY ENGINEER AND SURVEYOR

Harold A. Harris

Harold A. Harris, Division Engineer

HAH-RFF:MCM

ecember 1, 1954

Annexation "Annex No. 6, 1954"

City of Whittier

Filed with the Secretary of State November 4, 1954

Filed with the County Recorder

Territory covered by this annexation was automatically affected as follows:

Road District No.1	Withdrawn from
L. A. County Public Library Tax	Withdrawn from
Metropolitan Water District	None
L. A. County Flood Control District	No change
County Sanitation District No.18	No change
Sewer Maintenance District	None
Lighting District	None
Lighting Maintenance District	None
County Fire Protection District Consolidated	No change

School Districts:

East Whittier School District	No change
Whittier Union High School District	No change

Other Districts:

L.A.Co. Flood Control District Zone 1	No change
Central Basin Municipal Water District	No change

Judicial Districts:

Whittier Judicial District	No change

Remarks:

CITY OF WHITTIER

"ANNEX NO. 6, 1954"

(Uninhabited Territory)

(Under Government Code Section 35300 et seq.)

Pursuant to a Petition, Resolution No. 2671 of the City of Whittier was adopted initiating proceedings; Ordinance No. 1257 of the City of Whittier was adopted October 5, 1954 approving the annexation; Notice filed with the Secretary of State November 4, 1954, the following described territory was annexed:

That portion of Sixth Street and Block 5 of the Subdivision of the East Whittier Rancho as per map recorded in Book 43, Pages 15 and 16 of Miscellaneous Records in the office of the Recorder of Los Angeles County, California, described as follows:

Beginning at a point in the boundary of the City of Whittier as same existed on July 1, 1954, said point being the most southerly corner of Annex No. 1, 1952 to the City of Whittier as per map on file in the office of the City Engineer, City of Whittier; thence northeasterly, northwesterly, and northeasterly along said boundary to the center line of Sixth Street (60 feet in width) as shown on said map of said subdivision; thence southeasterly along said center line of Sixth Street to the intersection of said center line with the northeasterly prolongation of the southeasterly line of Lot 3 of said Block 5; thence southwesterly along said prolongation and said southeasterly line of Lot 3 to said boundary of the City of Whittier; thence northwesterly along said boundary to the point of beginning.

ANNEX. No. 6, 1954
(UNINHABITED TERR.)
To The City of Whittier

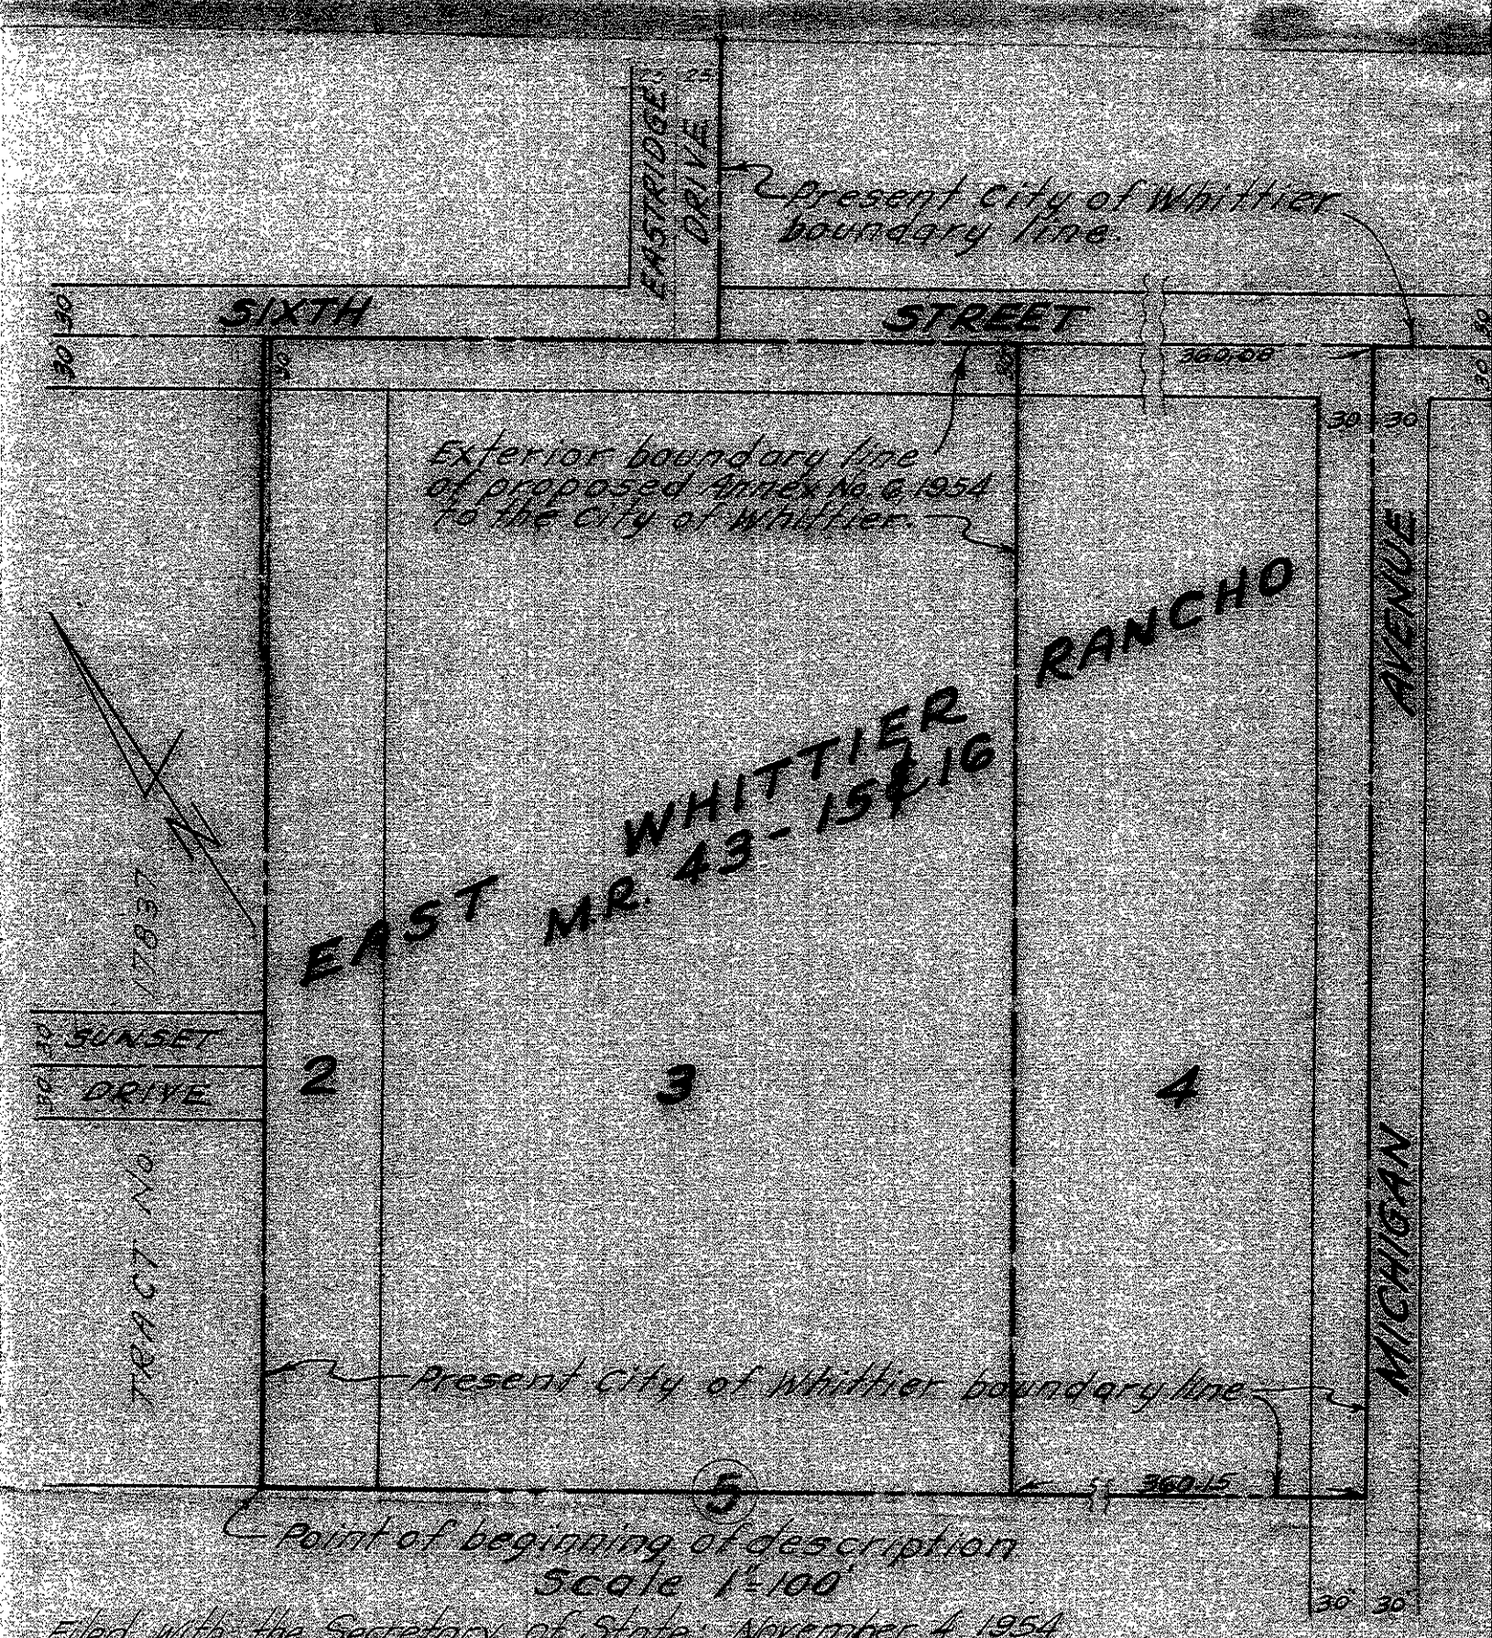

Scale 1" = 100'

Filed with the Secretary of State: November 4, 1954
Containing 0.010 Sq. Miles
C.S. Index 37 (E-a)

MD-223

ANNEX. No. 6, 1954
(UNINHABITED TERR.)
To The City of Whittier

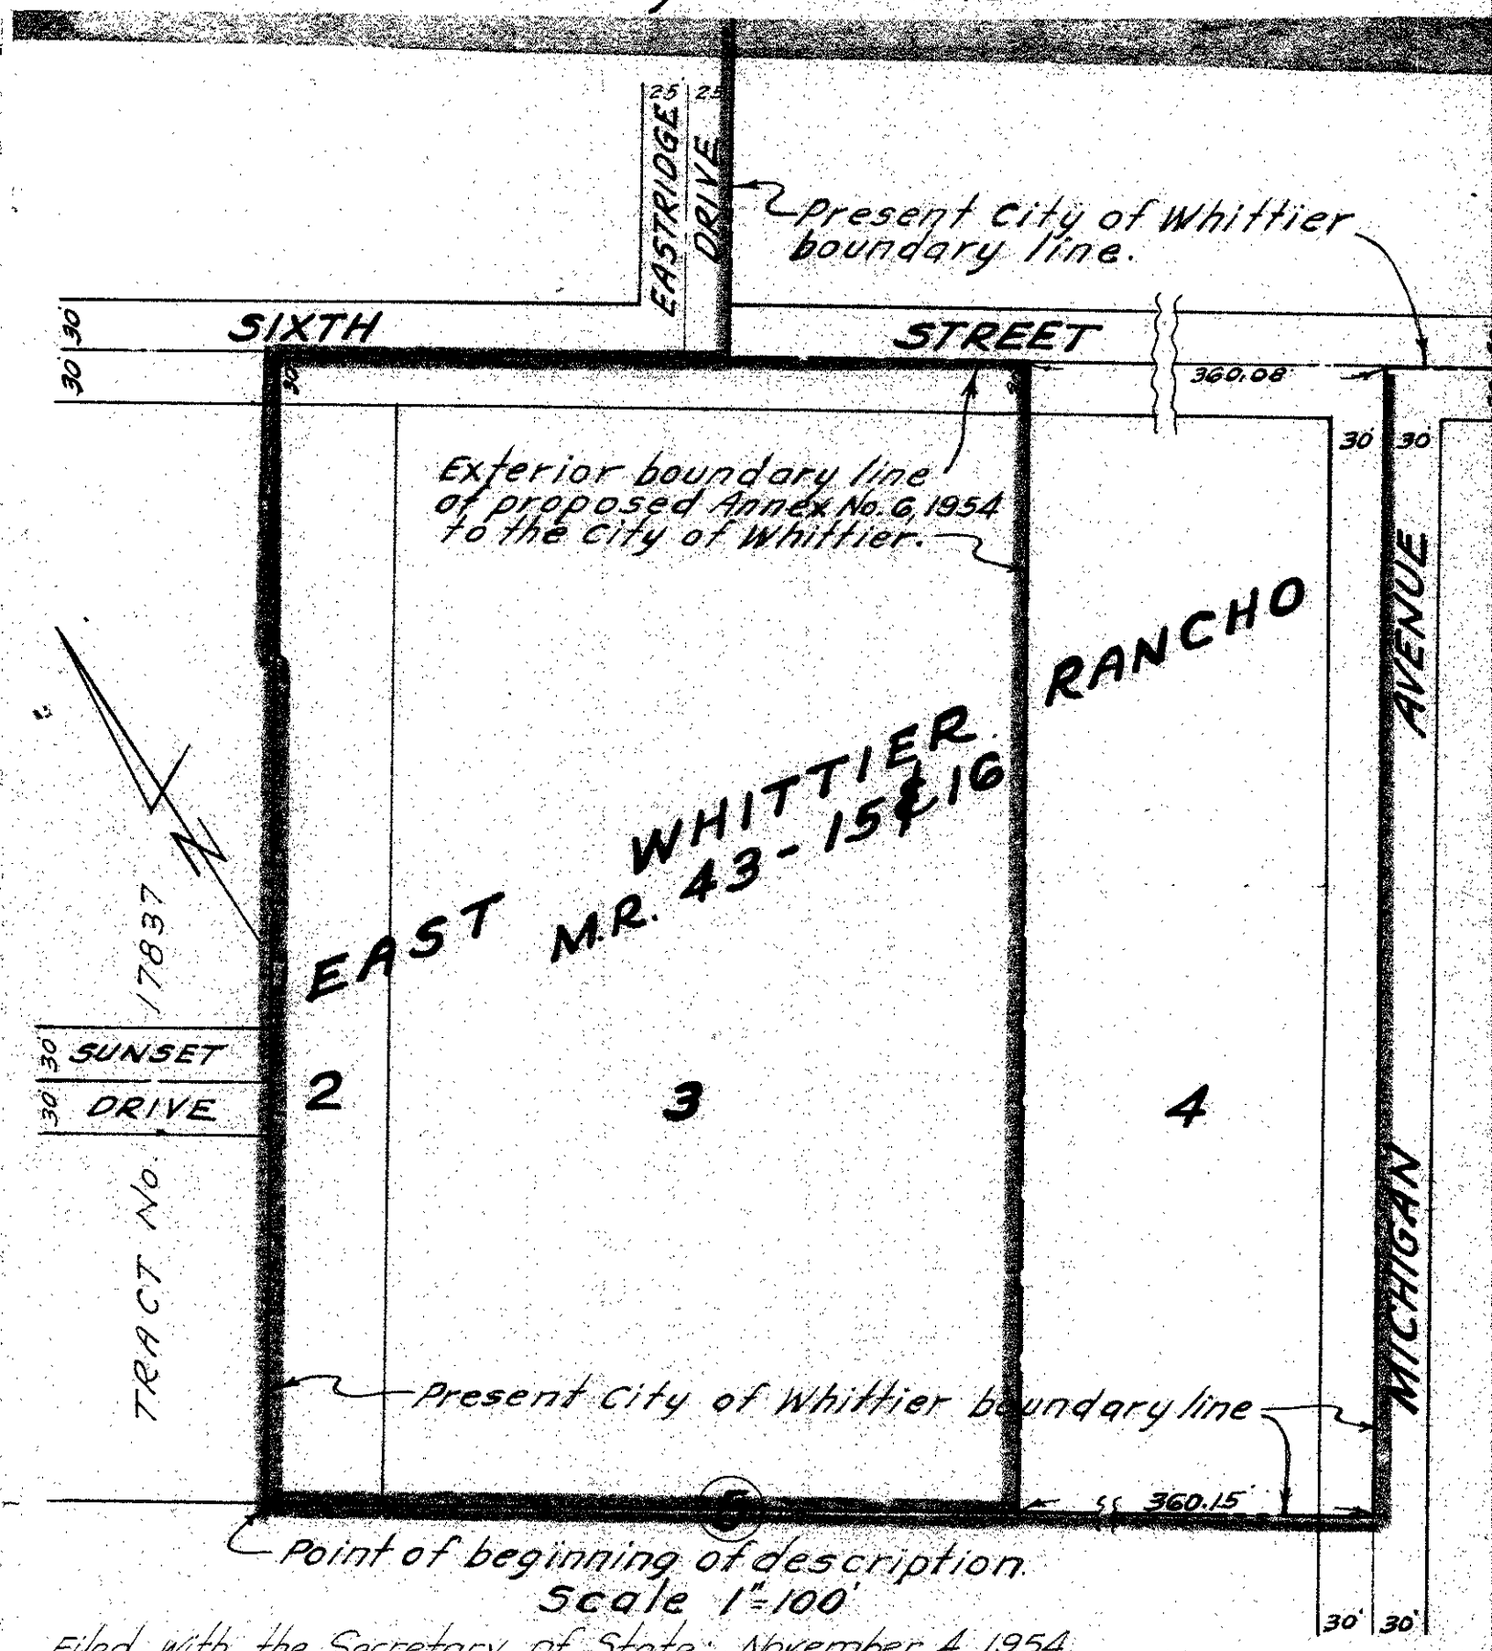

Scale 1"=100'

Filed with the Secretary of State: November 4, 1954
Containing: 0.010 Sq. Miles
C.S. Index 37 (C-6)

MD-223

December 12, 1956

DESCRIPTION OF TERRITORY WITHDRAWN FROM CONSOLIDATED COUNTY FIRE PROTECTION DISTRICT BY RESOLUTION NO. 2860

(Under H & S Code Section 14540 (Am'd by Stats. 1953: Chap. 1192)

Those portions of Consolidated County Fire Protection District to the City of Whittier within the following annexations:

Annexations	Eff. date	Containing Sq. Miles
Annexation No. 1, 1953	November 12, 1953	0.029
Annexation No. 2, 1953	March 24, 1954	0.008
Annexation No. 3, 1953	December 22, 1953	0.001
Annexation No. 4, 1953	February 5, 1954	0.001
Annexation No. 5, 1953	February 18, 1954	0.002
Annexation No. 7, 1953	February 18, 1954	0.006
Annexation No. 3, 1954	October 21, 1954	0.001
Annexation No. 4, 1954	November 4, 1954	0.018
Annexation No. 5, 1954	November 4, 1954	0.004
Annexation No. 6, 1954	November 4, 1954	0.010
Annexation No. 7, 1954	November 22, 1954	0.001
Annexation No. 9, 1954	March 24, 1955	0.017
Annexation No. 11, 1954	June 23, 1955	0.000
Annexation No. 2, 1955	November 10, 1955	0.005
Annexation No. 3, 1955	July 20, 1955	0.001
Annexation No. 5, 1955	February 27, 1956	0.002
Annexation No. 2, 1956	June 11, 1956	0.003
Annexation No. 3, 1956	July 2, 1956	0.002
Annexation No. 4, 1956	July 2, 1956	0.006
		Total 0.117

There are no outstanding water contracts to be modified or cancelled per letter of December 5, 1956 from the Chief Engineer, County Fire Protection Districts. H & S Code Section 14548)
Effective date of withdrawal, October 23, 1956.

cc: Auditor
Fire Protection Districts. (Klinger)
Descr. Book
Fire Protection District File
City Annex File

December 12, 1956

Mr. Fred P. Hart
Associate Valuation Engineer
Valuation Division
State Board of Equalization
Sacramento 14, California

Dear Sir:

CITY OF WHITTIER, of the below listed annexations concerning withdrawals from Consolidated County Fire Protection District.

Supplementing our reports to you regarding the effects on special taxing districts of the following annexations to the City of Whittier in which we stated that these annexations had no automatic effect on the boundaries of Consolidated County Fire Protection District, we further report as follows:

Annexation	Date of our Report
Annexation No. 1, 1953-	January 12, 1954
Annexation No. 2, 1953-	April 9, 1954
Annexation No. 3, 1953-	January 6, 1954
Annexation No. 4, 1953-	February 26, 1954
Annexation No. 5, 1953-	March 8, 1954
Annexation No. 7, 1953-	March 8, 1954
Annexation No. 3, 1954-	November 3, 1954
Annexation No. 4, 1954-	December 1, 1954
Annexation No. 5, 1954-	December 1, 1954
Annexation No. 6, 1954-	December 1, 1954
Annexation No. 7, 1954-	December 31, 1956
Annexation No. 9, 1954-	March 31, 1955
Annexation No. 11, 1954-	July 6, 1955
Annexation No. 2, 1955-	November 21, 1955
Annexation No. 3, 1955-	August 2, 1955
Annexation No. 5, 1955-	March 14, 1956
Annexation No. 2, 1956-	June 21, 1956
Annexation No. 3, 1956-	July 19, 1956
Annexation No. 4, 1956-	July 19, 1956

Total Area- 9.117

On October 9, 1956, the City Council of the City of Whittier passed Resolution No. 2850 withdrawing from Consolidated County Fire Protection District all those portions of said district within the above annexation.

Certified copies of this Resolution were filed with the County Assessor on October 15, 1956, with your office on October 16, 1956, with the Registrar of Voters on October 16, 1956, and with the Board of Supervisors on October 23, 1956, completing the filings required under Section 14540 of the Health and Safety Code.

Inasmuch as there are no water contracts to be modified or cancelled, as required by Section 14540 of the Health and Safety Code, the withdrawal is effective as of October 23, 1956, being the last date mentioned above.

Yours sincerely,

John A. Lambie
COUNTY ENGINEER

ORIGINAL SIGNED

Harold A. Harris
Division Engineer

HAH:MEN:ca

cc: Board of Supervisors
City Clerk of Whittier
Auditor
J.R. Quinn, Co. Assessor
K.E. Klinger

bc: HHD
MDC
JJS
FSD
File (3)

COUNTY BOUNDARY COMMISSION

COUNTY OF LOS ANGELES
501 Hall of Records

1954 JUL 22 PM 2 34

July 21, 1954

DEPT. TO W. [illegible] P.W.P.

Mr. Jack W. Sheetz, Supt. of Public Works
215 West Hadley Street
Whittier, California

Re: Proposed annexation to the City of Whittier, Annex No. 6, 1954.

Dear Sir:

At the meeting held on July 21, 1954, the County Boundary Commission reviewed the boundary description and map submitted by you with your letter of July 6, 1954, of the proposed annexation of territory to the City of Whittier.

Upon recommendation of the County Surveyor, slight revisions of the boundary description were made to provide the definiteness and certainty required by Section 35002 of the Government Code. Said revisions were in the wording of the boundary description and made no change in the location of the boundaries as shown on the map.

With these revisions, the County Boundary Commission approved the boundaries of the above proposed annexation. A copy of the approved revised legal description is enclosed for your use.

Very truly yours,

Ray E. Lee

Ray E. Lee, Secretary
COUNTY BOUNDARY COMMISSION

REL:jlg
Encl.
cc: William J. Fox, County Surveyor
H. F. Flickwir, Co. Surv. Office

July 20, 1954

Mr. John Anson Ford, Chairman
County Boundary Commission
501 Hall of Records

Attention: Mr. Ray E. Lee

Dear Sir:

SUBJECT: City of Whittier
"Annex No. 6, 1954"

Pursuant to your request of July 7, regarding the proposed "Annex No. 6, 1954" to the City of Whittier, we have reviewed the legal description of the boundaries submitted by the City and find that the description requires some revision to provide the definiteness and certainty intended under the provisions of Section 35002 of the Government Code.

Therefore, we have prepared the attached revised description of boundaries, which we recommend that the Commission approve and forward to the City of Whittier.

Maps showing this proposed annexation and all original papers regarding this matter are enclosed.

Yours very truly,

William J. Fox
COUNTY ENGINEER AND SURVEYOR

W. H. Krelle

W. H. Krelle
Assistant Division Engineer

WHK-HEH:mbm
Encls. (5)

cc: R.L.C.
Ray E. Lee
File

CO. BDY. COMM.
JUL 21 1954

COUNTY BOUNDARY COMMISSION

COUNTY OF LOS ANGELES
501 Hall of Records

July 7, 1954

Re: **Proposed Annex No. 6, 1954 to the City of Whittier.**

Mr. William J. Fox
County Engineer and Surveyor

Dear Mr. Fox:

Attached is a communication from **Jack W. Sheetz, Supt. of Public Works, City of Whittier, 215 West Hadley Street,** requesting the County Boundary Commission to check as to definiteness and certainty, in accordance with Section 35002 of the Government Code, the boundaries of the above designated territory proposed to be annexed to the City of **Whittier.**

Will you kindly review the description and map attached and return them with your recommendation to the County Boundary Commission.

Sincerely yours,

Kay E Lee
a

Secretary

REL:hk
Attach.
cc: Mr. R. F. Flickwir
County Surveyor's Office

ENTERED
JUL 9 1954

DESCRIPTION OF PROPOSED "ANNEX NO. 6, 1954"
TO THE CITY OF WHITTIER

(Revised)

That portion of Sixth Street and Block 5 of the Subdivision of the East Whittier Rancho as per map recorded in Book 43, page 15 and 16 of Miscellaneous Records in the office of the Recorder of Los Angeles County, California, described as follows:

Beginning at a point in the boundary of the City of Whittier as same existed on July 1, 1954, said point being the most southerly corner of Annex No. 1, 1952 to the City of Whittier as per map on file in the office of the City Engineer, City of Whittier; thence northeasterly, northwesterly, and northeasterly along said boundary to the center line of Sixth Street (60 feet in width) as shown on said map of said Subdivision; thence southeasterly along said center line of Sixth Street to the intersection of said center line with the northeasterly prolongation of the southeasterly line of Lot 3 of said Block 5; thence southwesterly along said prolongation and said southeasterly line of Lot 3 to said boundary of the City of Whittier; thence northwesterly along said boundary to the point of beginning.

DESCRIPTION APPROVED
JUL 14 1954
WILLIAM J. FOX
COUNTY SURVEYOR
BY Richard M. Cron DEPUTY

RECEIVED
COUNTY ENGINEER & SURVEYOR
1954 NOV 12 PM 1 19
REF REPLY FOR W.J.F. R.L.G.
REPLY AGN INFO
REPT. TO W.J.F. R.L.G. F.W.P.

DEANE SEEGER
CITY MANAGER

City of Whittier

GUY N. DIXON
CITY CLERK

~~205 NORTH GREENLEAF AVENUE~~
WHITTIER, CALIFORNIA
NEW TEMPORARY ADDRESS
215 WEST HADLEY STREET

November 5, 1954

Los Angeles County Surveyor
Hall of Records, Room 700
Los Angeles 12, California

Attn: Mr. R. F. Flickwir

Dear Sir:

Enclosed please find copy of Ordinance No. 1257 of the City of Whittier, covering "Annex No. 6, 1954." Also map showing the boundary of uninhabited territory so annexed.

Yours very truly,

Guy N. Dixon
City Clerk.

GND:ar
Ord. 1257
map, affidavit

SECRETARY OF STATE

I, Frank M. Jordan, Secretary of State of California, hereby certify:

That on the 4 day of Nov., 1954 pursuant to the provisions of the "Annexation of Uninhabited Territory Act of 1939", more particularly Section 35311 of the Government Code, there was filed in my office:

A copy of Ordinance No. 1257 of the City of Whittier, certified by the City Clerk of said City.

I further certify that the 5 day of Oct., 1954, is stated in the certificate of said City Clerk as the date on which said ordinance was regularly passed and adopted by the City Council, of said City, and

That said ordinance sets forth approval of the annexation to the City of Whittier of certain uninhabited territory, a description of the boundaries and the designation thereof as;

"Annex No 6, 1954"

IN WITNESS WHEREOF, I hereunto set my hand and affix the Great Seal of the State of California this 4 day of Nov. 1954.

A F F I D A V I T R E G A R D I N G
A N N E X A T I O N
OF UNINHABITED TERRITORY TO THE CITY OF WHITTIER

STATE OF CALIFORNIA)
CITY OF WHITTIER) SS
COUNTY OF LOS ANGELES)

GUY N. DIXON, being first duly sworn deposes and says: that he is the City Clerk of the City of Whittier, a municipal corporation, and as such City Clerk, makes this affidavit pursuant to Chapter 472 of the 1939 Statutes of California and Act 5162 Deerings General Laws; that on the 10th day of August, 1954, BOWEN-PYRON & ASSOCIATES, by Harold H. Pyron, Marshall R. Bowen, Herbert B. White and Stella D. White, owners of certain real property contiguous to the City of Whittier, filed a petition to have the said real property annexed to the City of Whittier; that thereafter certain proceedings were had by the City Council of the City of Whittier and Ordinance No. 1257 of the City of Whittier was duly and regularly adopted annexing the said real property to the City of Whittier; that all requirements of the laws pertaining to the annexing of said property and all requirements of the laws pertaining to the proceedings leading up to the annexing of said real property have been fully completed and complied with and said property has been annexed to the City of Whittier.

Dated at Whittier this 6th day of October, 1954.

Guy N. Dixon
City Clerk and Clerk of the City Council of the City of Whittier.

Subscribed and sworn to before me
this 15th day of October, 1954.

Naomi Hodge
Notary Public.

My Commission Expires May 25, 1957

ORDINANCE NO. 1257.

AN ORDINANCE OF THE CITY OF WHITTIER ANNEXING CERTAIN UNINCORPORATED AND UNINHABITED TERRITORY TO THE CITY OF WHITTIER, KNOWN AND DESIGNATED AS "ANNEX NO. 6, 1954".

The City Council of the City of Whittier does ordain as follows:

Section 1. That pursuant to a petition signed and executed by BOWEN-FYRON & ASSOCIATES by Harold H. Fyron, Marshall R. Bowen, Herbert E. White and Stella D. White, owners and petitioners of the hereinafter described real property, filed with the City Council of the City of Whittier on the 10th day of August, 1954, which petition requested the annexation of real property to the City of Whittier, and Resolution No. 2675 of the City Council of the City of Whittier was adopted, which Resolution ordered and set a hearing on said Resolution on the 21st day of September, 1954. The City Council of the City of Whittier does hereby determine that the petitioners Bowen-Fyron & Associates by Harold H. Fyron, Marshall R. Bowen, Herbert E. White and Stella D. White, are the owners of the hereinafter described real property and that the said real property is uninhabited territory and is contiguous to and adjoins the City of Whittier.

Section 2. That no objection to the annexation of said uninhabited territory to the City of Whittier has been filed or made with the City Council or the City Clerk of the City of Whittier within the time allowed by law nor at the time said petition to annex said territory was heard and determined by the said City Council, did anyone object to the granting of said petition and the annexation of said real property and territory to the City of Whittier.

Section 3. That pursuant to the foregoing proceedings the following described real property and territory contiguous

to the City of Whittier be and the same is hereby annexed to, made a part of, incorporated and included in the City of Whittier, a municipal corporation of the Sixth Class:

That portion of Sixth Street and Block 5 of the Subdivision of the East Whittier Rancho as per map recorded in Book 43, Pages 15 and 16 of Miscellaneous Records in the office of the Recorder of Los Angeles County, California, described as follows:

Beginning at a point in the boundary of the City of Whittier as same existed on July 1, 1954, said point being the most southerly corner of Annex No. 1, 1952 to the City of Whittier as per map on file in the office of the City Engineer, City of Whittier; thence northeasterly, northwesterly, and northeasterly along said boundary to the center line of Sixth Street (60 feet in width) as shown on said map of said subdivision; thence southeasterly along said center line of Sixth Street to the intersection of said center line with the northeasterly prolongation of the southeasterly line of Lot 3 of said Block 5; thence southwesterly along said prolongation and said southeasterly line of Lot 3 to said boundary of the City of Whittier; thence northwesterly along said boundary to the point of beginning.

Section 4. That pursuant to a consent in writing, signed by the owners of said real property and agreeing to the taxing of said real property by the City of Whittier, on file with the City Clerk of the City of Whittier, the real property and territory annexed herein shall hereafter be taxed to pay its portion of any indebtedness or liability of the City of Whittier contracted prior to and existing at the time this annexation is completed and becomes effective.

Section 5. The City Clerk shall certify to the adoption of this Ordinance and cause the same to be published once in The Whittier News, a daily newspaper published in the City of Whittier, California. The City Clerk is further authorized and directed to file a certified copy of this Ordinance with the Secretary of State of the State of California.

Adopted and approved this 5th day of October, 1954.

Chas. C. Sword
Mayor

ATTEST: Guy H. Dixon
City Clerk

mb

CITY OF WHITTIER }
STATE OF CALIFORNIA } ss

I, Guy N. Dixon, City Clerk in and for the City of Whittier, California, hereby certify that the above and foregoing is a true and correct copy of Ordinance No. 1257, adopted by the City Council of the City of Whittier in regular session, Tuesday, the 5th day of October, 1954, and that same was passed by the following vote:

Ayes: R. N. Brundage, J. E. Reed,
A. C. Newsom, H. E. Wood,
C. C. Sword.

Noes: None.

Absent: None.

Witness my hand and the official seal of the City of Whittier this 6th day of October, 1954.

Guy N. Dixon
City Clerk.

I further certify that the same was published by one insertion in The Whittier News, a newspaper printed and circulated in the City of Whittier in the issue of October 12, 1954.

Guy N. Dixon
City Clerk.