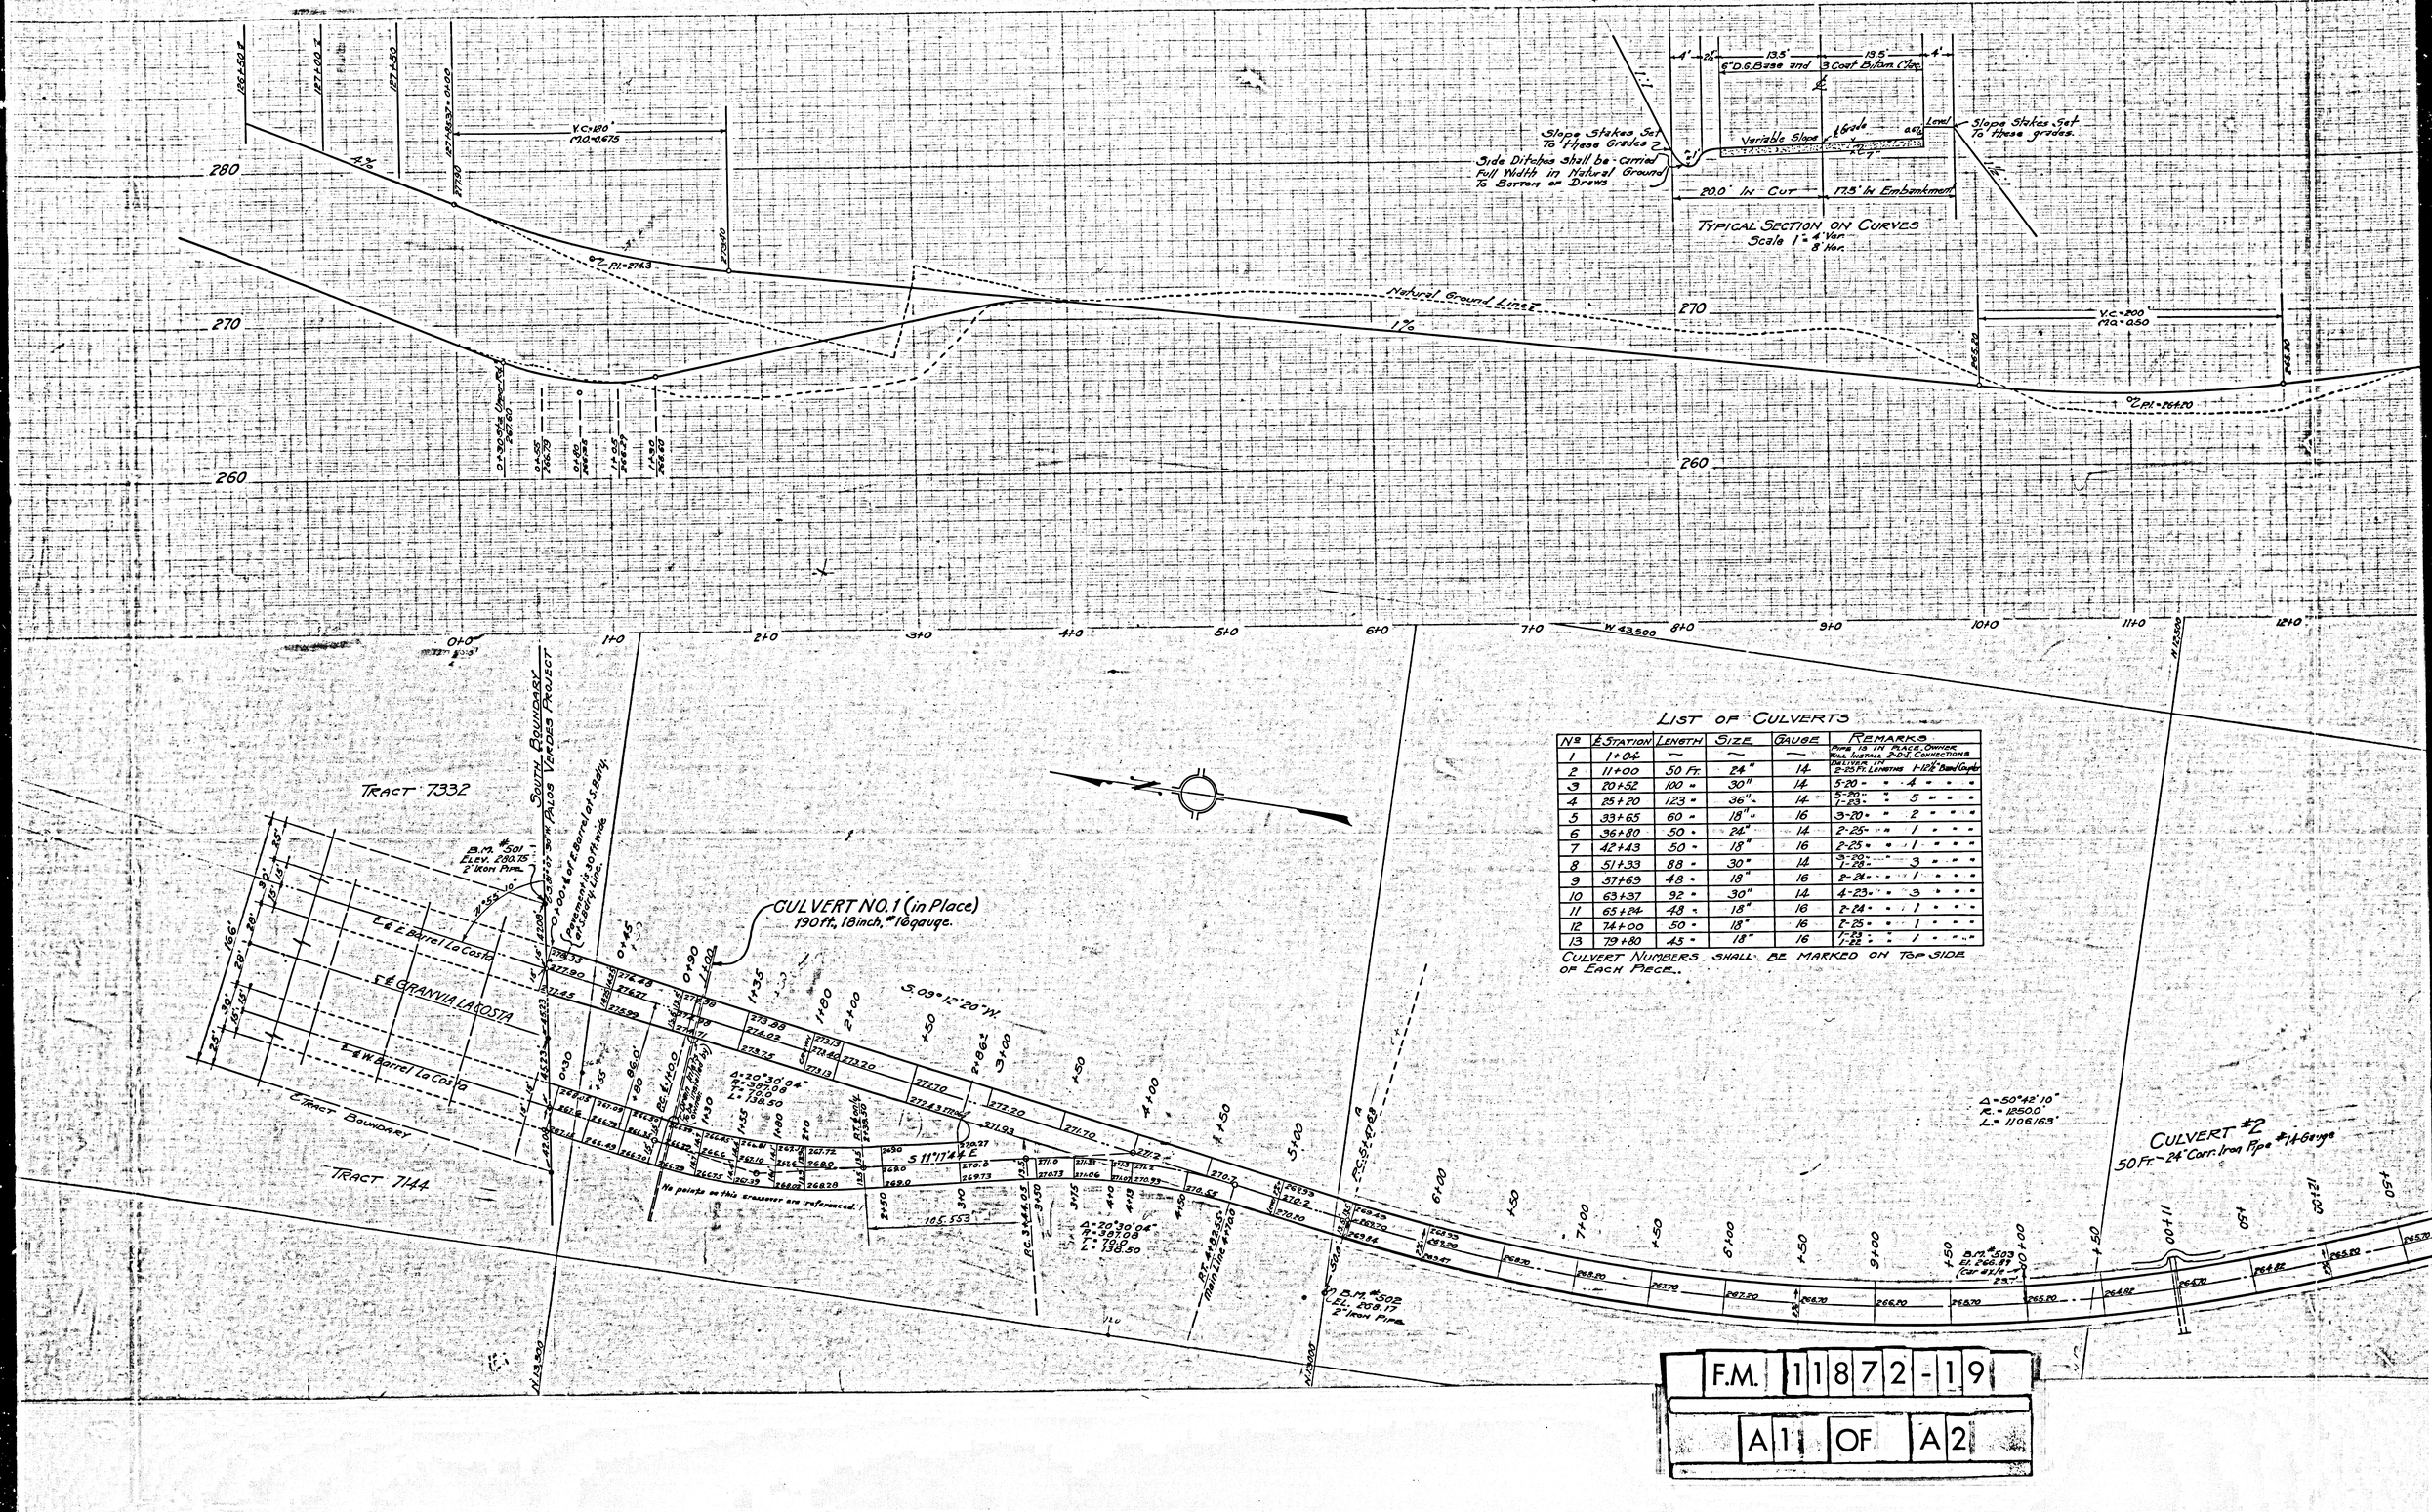



LIST OF CULVERTS

№	Station	Length	Size	Gauge	Remarks
1	1+04	—	—	—	Pipe is in Place, Owner will Install P.C.C. Connections
2	11+00	50 Ft.	24"	14	Deliver in 2-25 Ft. Lengths 1-12½" Band Coupler
3	20+52	100 "	30"	14	5-20 " " 4 " " "
4	25+20	123 "	36"	14	5-20 " " 5 " " " 1-23 " "
5	33+65	60 "	18"	16	3-20 " " 2 " " "
6	36+80	50 "	24"	14	2-25 " " 1 " " "
7	42+43	50 "	18"	16	2-25 " " 1 " " "
8	51+33	88 "	30"	14	3-20 " " 3 " " " 1-28 " "
9	57+69	48 "	18"	16	2-24 " " 1 " " "
10	63+37	92 "	30"	14	4-23 " " 3 " " "
11	65+24	48 "	18"	16	2-24 " " 1 " " "
12	74+00	50 "	18"	16	2-25 " " 1 " " "
13	79+80	45 "	18"	16	1-22 " " 1 " " "


Culvert Numbers shall be marked on top side of each piece.

F.M. 11872-19

A1 OF A2

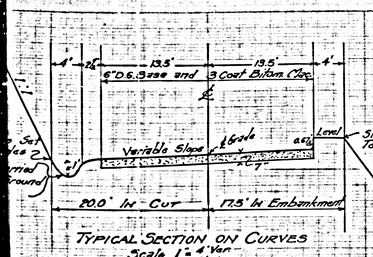

TYPICAL SECTION ON CURVES
Scale 1" = 4' Ver.
8' Hor.

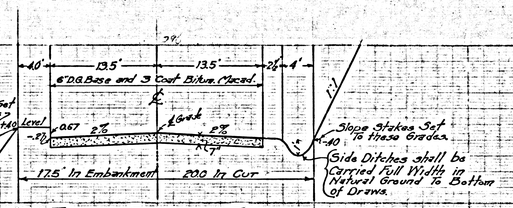

TYPICAL SECTION ON TANGENTS
Scale 1" = 4' Ver.
8' Hor.

LIST OF CULVERTS

ON	LENGTH	SIZE	GAUGE	REMARKS
	—	—	—	PIPE IS IN PLACE. CONTRACTOR WILL INSTALL 2-D-1 CONNECTIONS AS LISTED.
	50 Ft.	24"	14	2-25 Ft. Lengths 1-12" Bend (Angle
	100 "	30"	14	5-20 " " 4 " "
	123 "	36"	14	5-20 " " 5 " "
	60 "	18"	16	3-20 " " 2 " "
	50 "	24"	14	2-25 " " 1 " "
	50 "	18"	16	2-25 " " 1 " "
	88 "	30"	14	3-20 " " 3 " "
	48 "	18"	16	2-24 " " 1 " "
	92 "	30"	14	4-23 " " 3 " "
	48 "	18"	16	2-24 " " 1 " "
	50 "	18"	16	2-25 " " 1 " "
	45 "	18"	16	1-23 " " 1 " "

NUMBERS SHALL BE MARKED ON TOP SIDE
OF PIECE.

Note:
All curve and tangent points referenced with iron pipe, 50 each side of center line, except as shown on this plan.

PALOS VERDES CORPORATION		
PLAN NO. 5089-1	LOCALITY COAST ROAD	DATE Apr. 3, 1931
PLAN AND PROFILE COAST ROAD REVISION SOUTH BOUNDARY TO Pt. VINCENTE		
SCALE 1" = 4' V. 20' H.	KIND F.T.C.	
DRAWN BY S.A.D. TRACED BY CHECKED BY L.H. Hurley	U. S. DEPARTMENT OF AGRICULTURE	

F.M. 11872-19

A2 OF A2

SHEET NO. 1 OF 2 SHEETS

SHEET NO. 2 OF 2 SHEETS