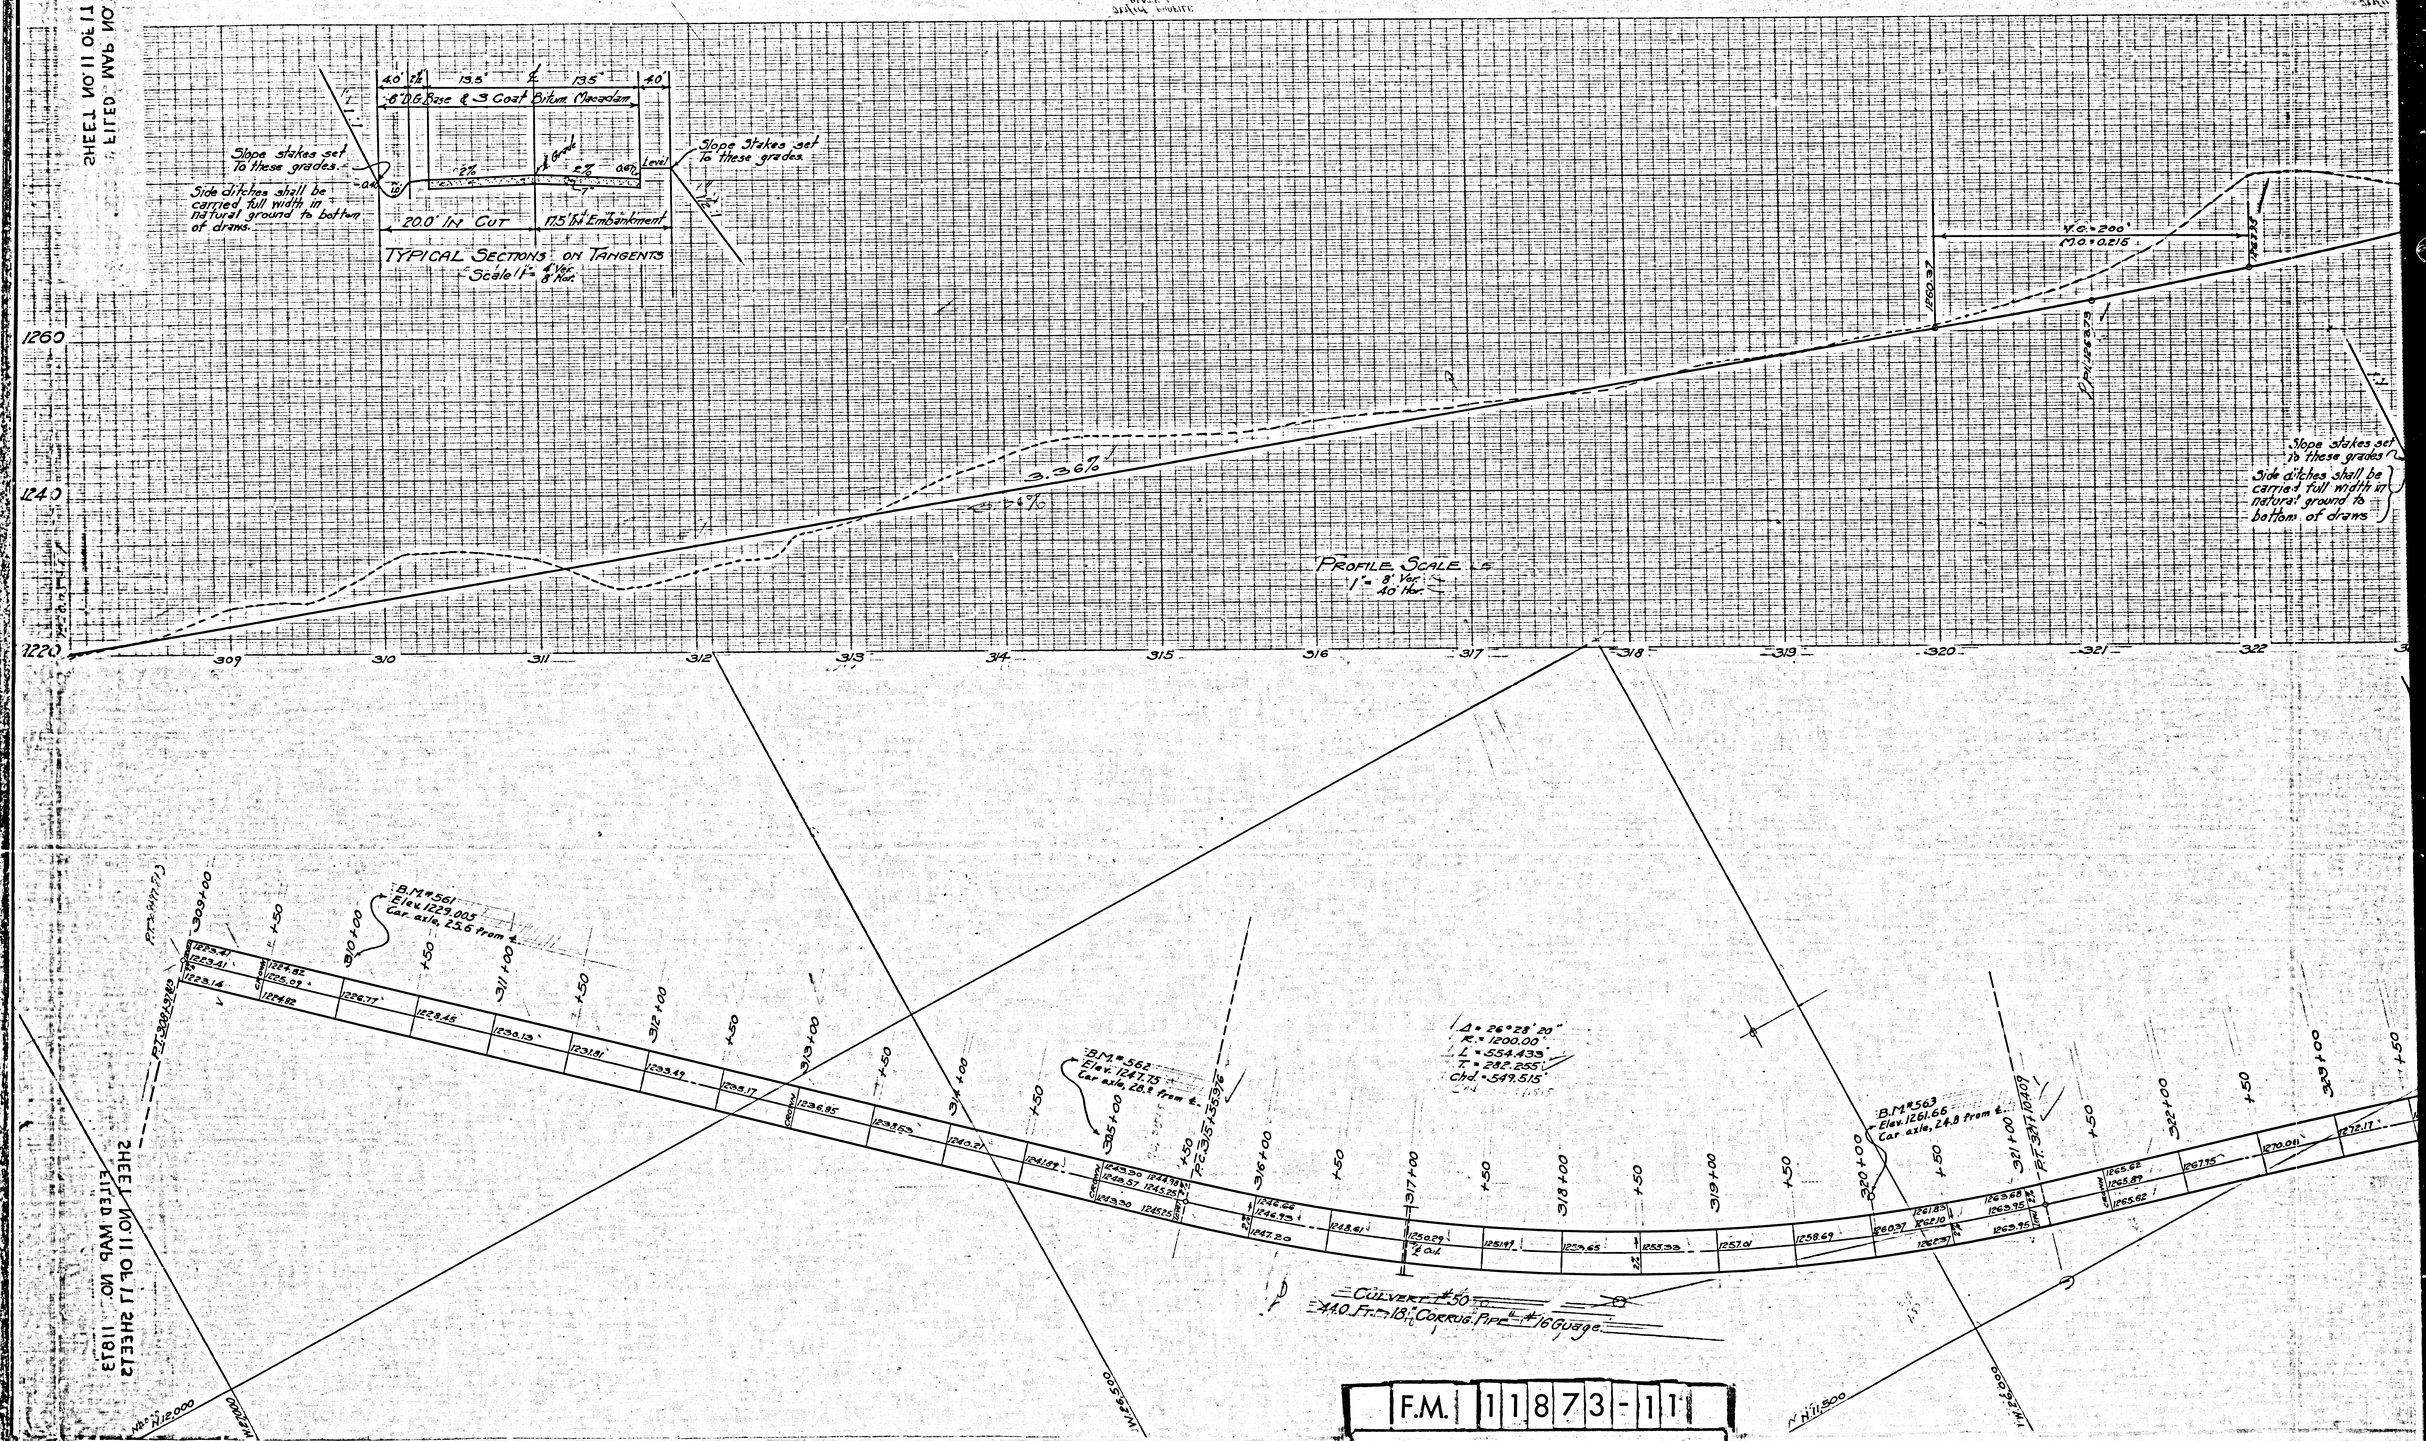

F.M. 11873-11

A1 OF A2

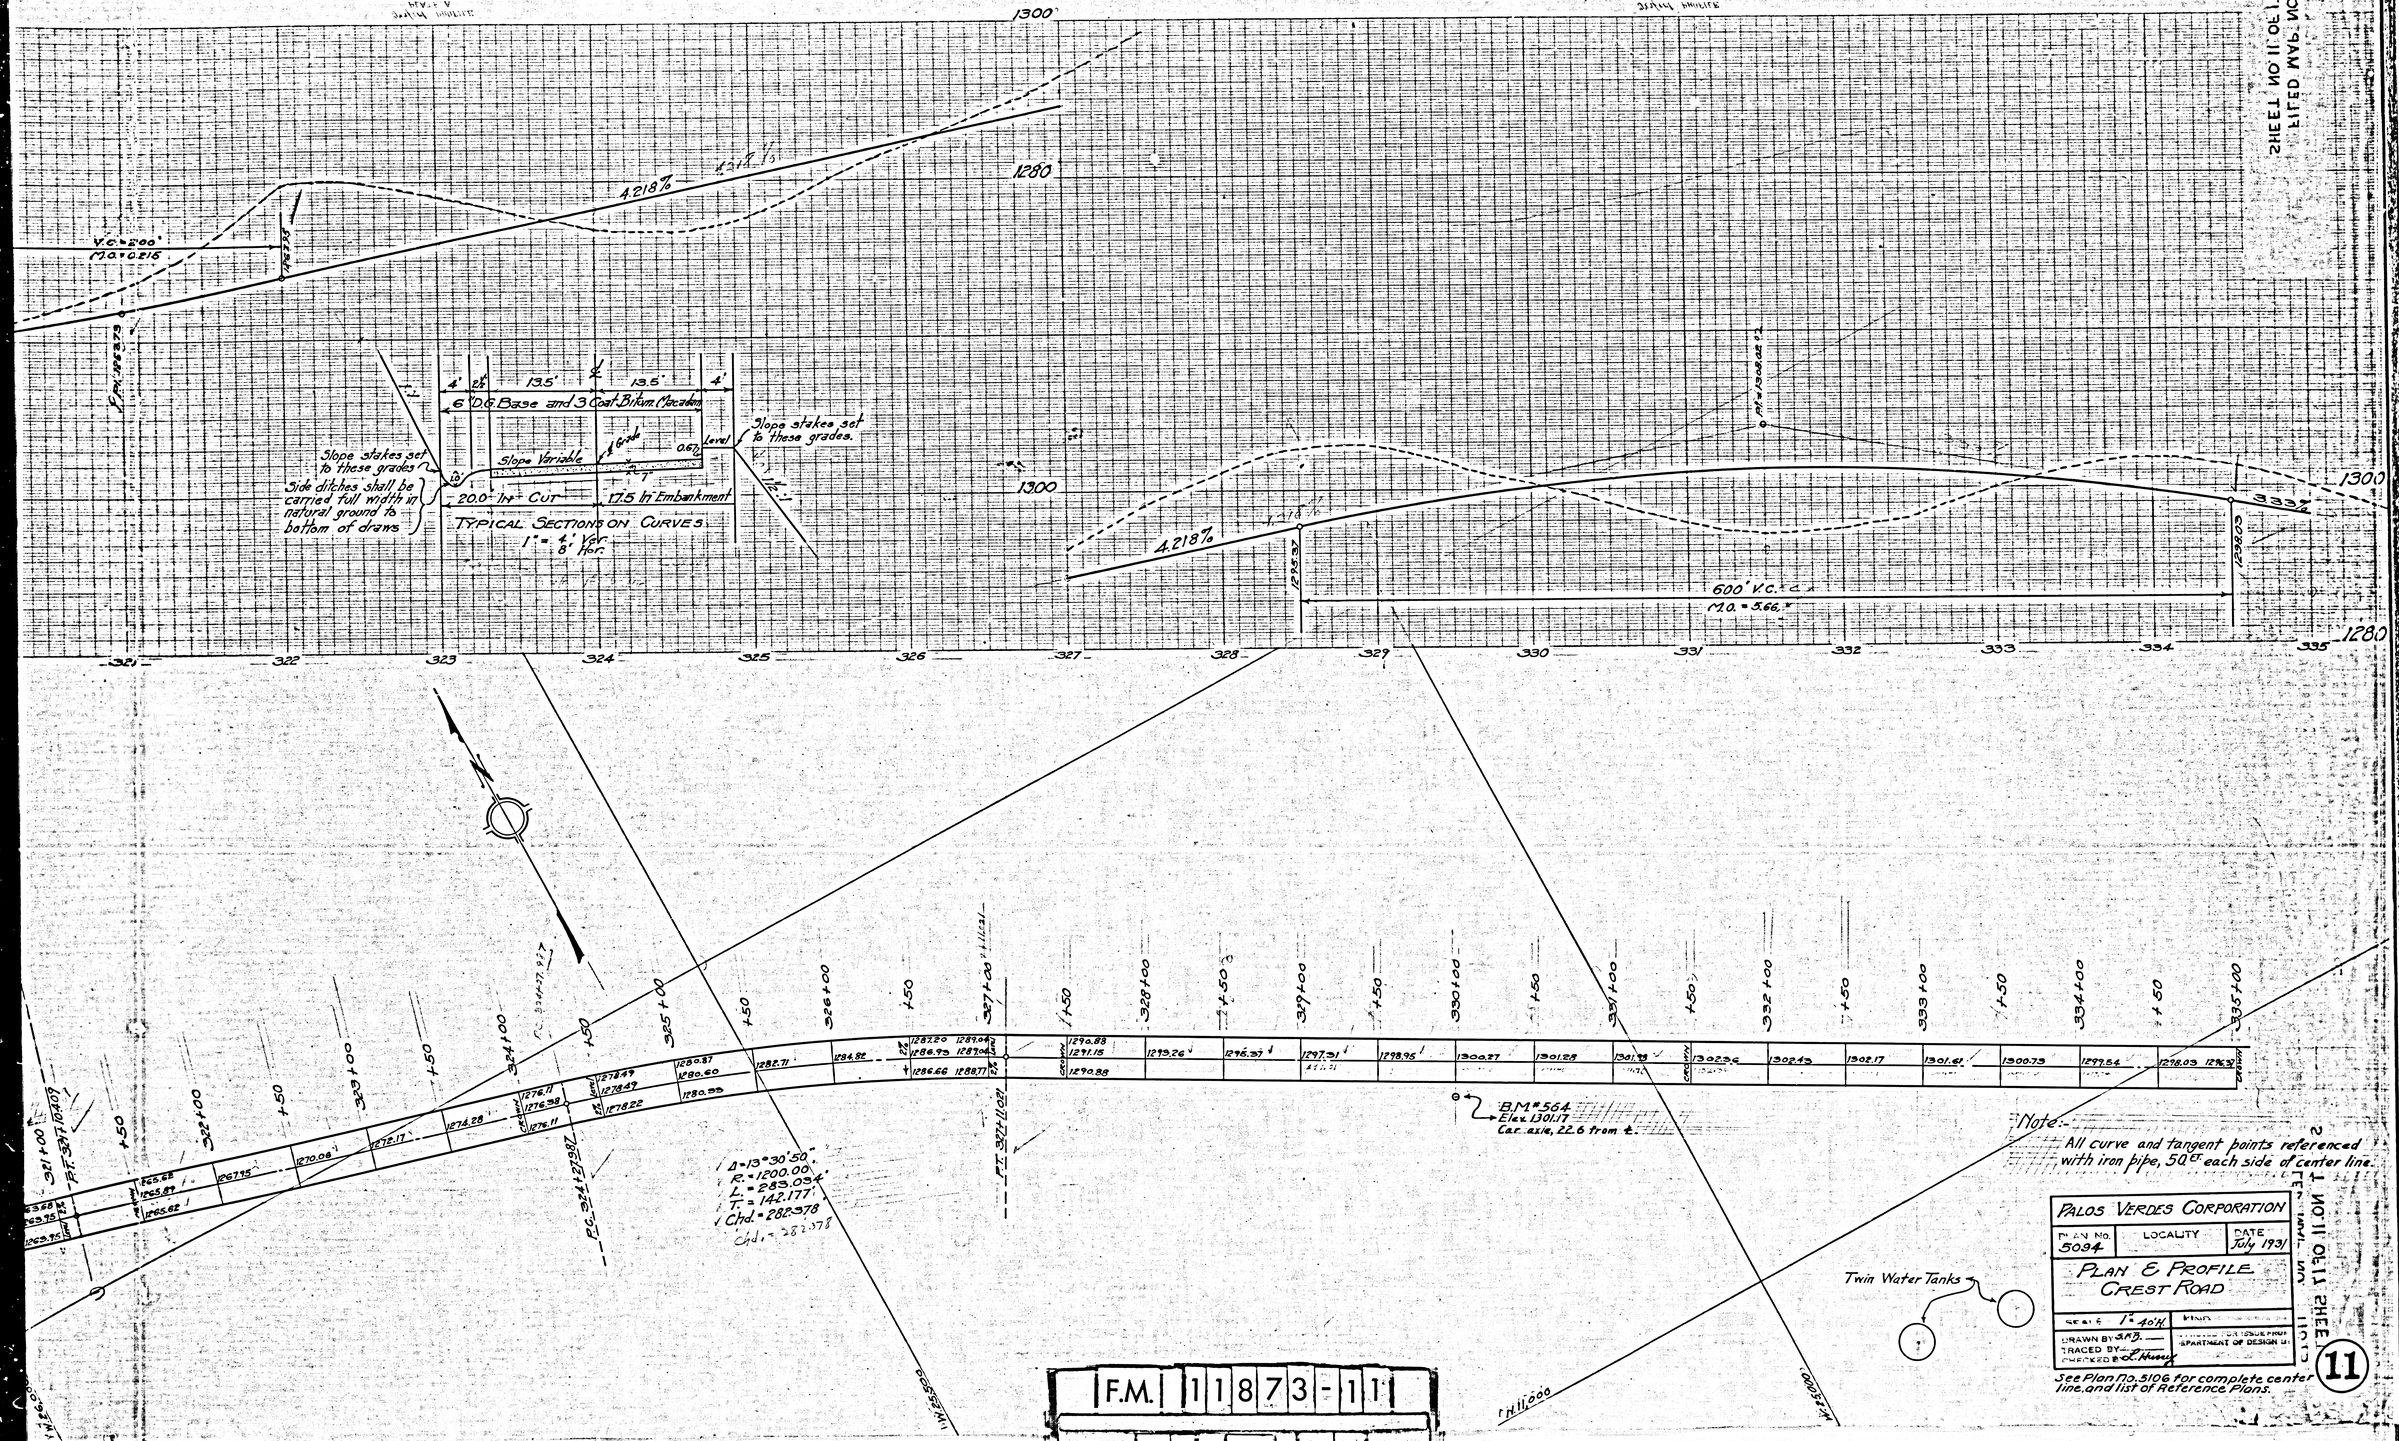

1300
1280
4.218%
V.C.=200'
M.O.=0.215
6" D.G. Base and 3 Coat Bitum. Macadam
Slope stakes set to these grades
Slope Variable
Level
Slope stakes set to these grades.
Side ditches shall be carried full width in natural ground to bottom of drains
20.0 In Cut
17.5 In Embankment
TYPICAL SECTIONS ON CURVES
1" = 4' Ver.
8' Hor.
600' V.C.
M.O. = 5.66
Δ=13°30'50"
R.=1200.00'
L.=283.034'
T.=142.177'
Chd.=282.378
B.M.#564
Elev. 1301.17
Car axle, 22.6 from ℄
Twin Water Tanks
Note:-
All curve and tangent points referenced with iron pipe, 50 ft. each side of center line.
PALOS VERDES CORPORATION
PLAN No. 5094
LOCALITY
DATE July 1931
PLAN & PROFILE
CREST ROAD
SCALE 1" = 40'H.
DRAWN BY
TRACED BY
CHECKED BY
SPARTMENT OF DESIGN
See Plan No. 5106 for complete center line, and list of Reference Plans.
11
F.M. 11873-11
A2 OF A2