MAP OF CLARK AVENUE FROM CERRITOS AVENUE TO SOUTH LINE BELL FLOWER ACRES

COUNTY SURVEYORS MAP No B-136

SCALE - 1 INCH = 100 FT.

ACQUISITION AND IMPROVEMENT DISTRICT No 165
WORK ORDER No 4165

J.E. ROCKHOLD - COUNTY SURVEYOR
SURVEYED NOV. 1927 JAN. 1928

SURVEYED UNDER INSTRUCTIONS OF THE BOARD OF SUPERVISORS PER ORDER DATED OCT. 10 1927

BEARINGS ARE BASED ON THE BEARING OF CENTURY BOULEVARD PER C.S. B-114 SHEET 3

F.B. 309 - 1 - 72

FIELD WORK BY L.D. MOORE
OFFICE WORK BY L.G. CALKINS, R.H. BUTTERWORTH
CHECKED BY P.T. DUNLAP, A.H. DREW

W.S. 33.

Revised - Oct. 1944 - J.D. Price
Revised - Sept. 1948 - J.D. Price
Revised Oct 1949 R.W.M.A.

CSB - 136
A1 of A4

BELL FLOWER ACRES SHEET NO. 3
M.B. 20 - 11

BELL FLOWER ACRES SHEET NO. 2
M.B. 20-110

CALIFORNIA COLONY TRACT
LOT 32 - BLOCK 18.
M.R. 21 - 15, 16.

TRACT NO. 4756
M.B. 60 - 86

TRACT NO. 7676
M.B. 123 - 41 - 42

TRACT NO. 8123
M.B. 143

TRACT NO. 10197
M.B. 51 - 53

TRACT NO. 12477
M.B. 235 - 32 & 33
This Tract added, Sept. 1948.

TRACT NO. 6494
M.B. 96 - 17

TRACT NO. 9260
M.B. 130 - 97 - 98

COOPERATIVE TRACT
M.R. 21 - 15, 16.

JOHN S. SIMMS PARK.
C.S. B-1754

BIGBY'S TOWNSITE FARMS
M.B. 71-1

NOTE:- FOR DETAILS ALONG PALM AVENUE SEE MARGINAL MAP AT UPPER LEFT END OF THIS SHEET.

NOTE- Virginia Drive is not platted correctly with respect to Clark Ave.

CSB - 136
A2 of A4

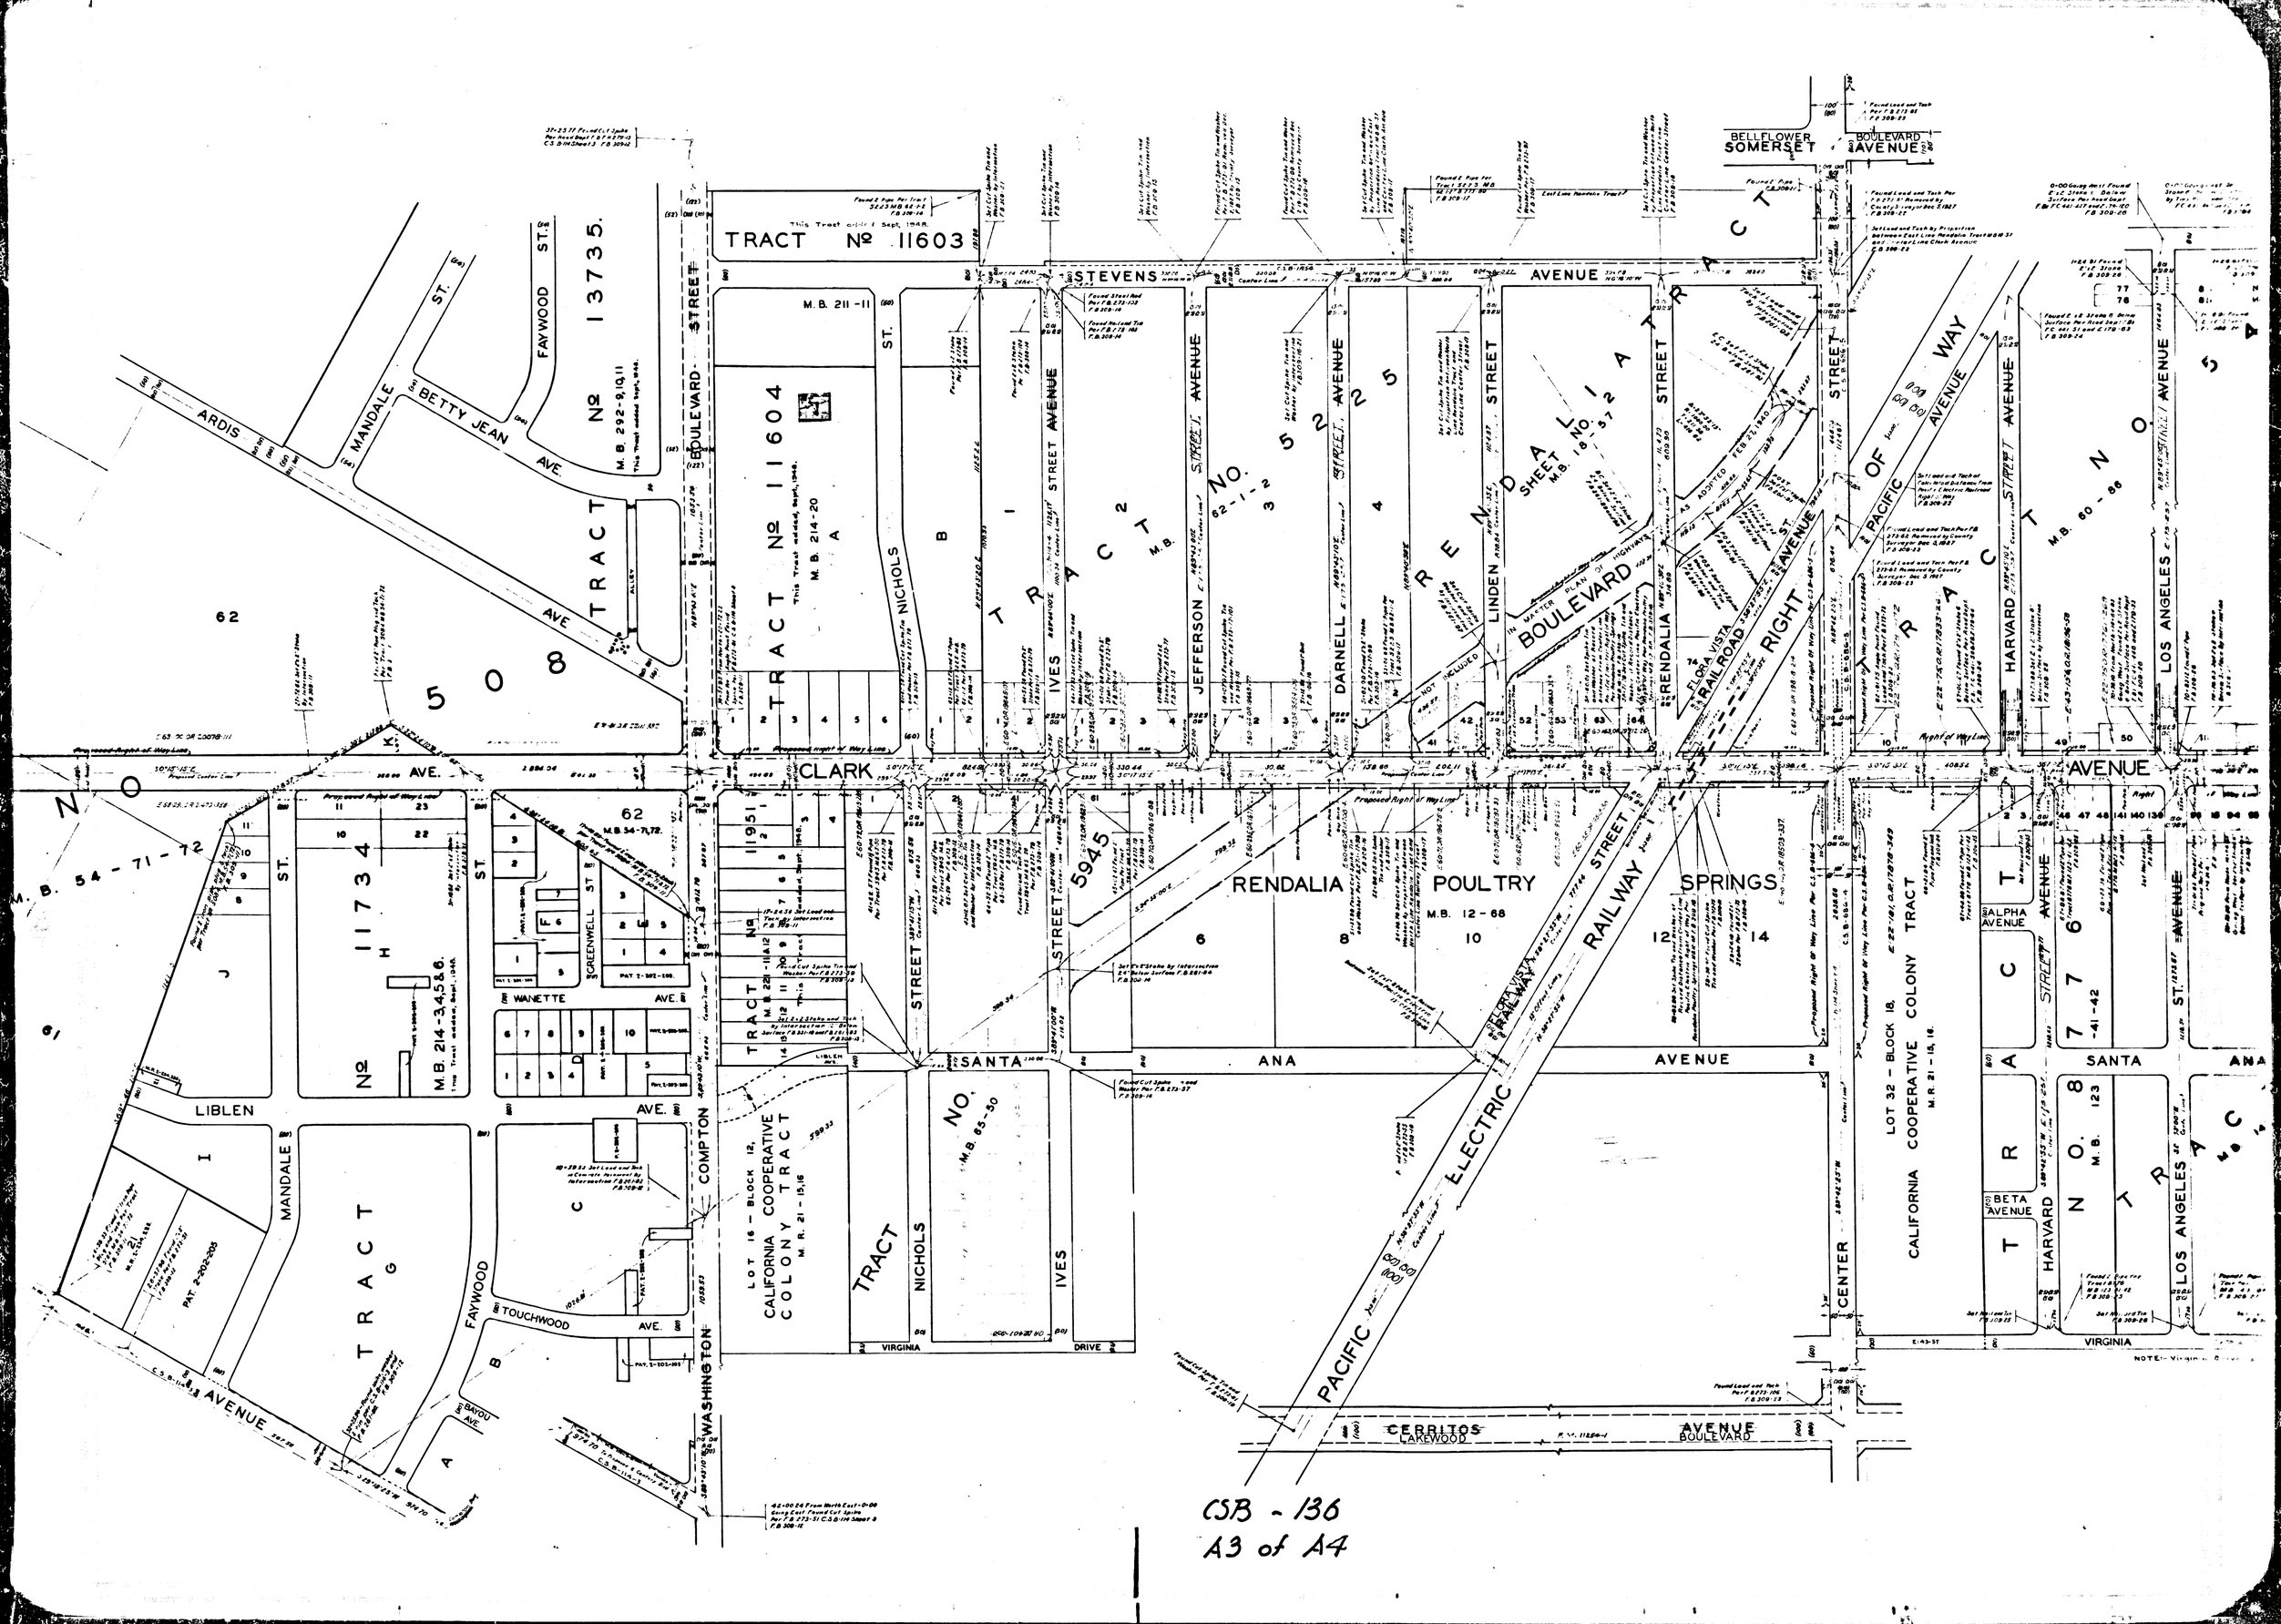
TRACT Nº 11603
This Tract added Sept. 1948.
STEVENS AVENUE
BELLFLOWER BOULEVARD
SOMERSET AVENUE
TRACT Nº 13735.
M.B. 292-9,10,11
This Tract added Sept. 1948.
TRACT Nº 11604
This Tract added Sept. 1948.
M.B. 214-20
M.B. 211-11
TRACT NO. 5225
62-1-2
M.B.
RENDALIA TRACT
SHEET NO. 2
M.B. 18-57
TRACT NO. 5945
M.B. 60-86
TRACT NO. 8776
M.B. 123
TRACT Nº 11734
M.B. 214-3,4,5 & 6.
This Tract added Sept. 1948.
M.B. 54-71-72
TRACT Nº 11951
M.B. 221-11 & 12
TRACT NO. 5945
M.B. 65-50
LOT 16 - BLOCK 12,
CALIFORNIA COOPERATIVE
COLONY TRACT
M.R. 21-15,16
LOT 32 - BLOCK 18,
CALIFORNIA COOPERATIVE COLONY TRACT
M.R. 21-15,16.
RENDALIA POULTRY SPRINGS
M.B. 12-68
TRACT
M.B. 54-71,72.
TRACT
M.B. 214-3,4,5 & 6.
TRACT
M.B. 60-86
TRACT
M.B. 123
ARDIS AVE.
MANDALE ST.
BETTY JEAN AVE.
FAYWOOD ST.
BOULEVARD STREET
NICHOLS ST.
IVES STREET AVENUE
JEFFERSON AVENUE
DARNELL AVENUE
LINDEN STREET
RENDALIA STREET
FLORA VISTA RAILROAD
RIGHT OF WAY
PACIFIC AVENUE
HARVARD STREET AVENUE
LOS ANGELES AVENUE
CLARK AVENUE
SANTA ANA AVENUE
LIBLEN AVE.
WANETTE AVE.
GREENWELL ST.
TOUCHWOOD AVE.
BAYOU AVE.
COMPTON AVENUE
WASHINGTON AVENUE
VIRGINIA DRIVE
CENTER
ALPHA AVENUE
BETA AVENUE
CERRITOS AVENUE
LAKEWOOD BOULEVARD
PACIFIC ELECTRIC RAILWAY
NOT INCLUDED IN MASTER PLAN OF HIGHWAYS
62
61
CSB - 136
A3 of A4

BIGBY'S TOWNSITE FARMS M.B. 71-1.

BELL FLOWER ACRES SHEET Nº 3 M.B. 20-11.

MARGINAL MAP

SCALE: 1 INCH = 50 FT.

THIS MAP ADDED TO TRACING AUGUST-1948.

PALM AVE.

BEVERLY AVE.

CLARK AVENUE

CHARLEMAGNE AVE.

PREMIERE AVE.

FIDLER AVE.

GREENBRIER ROAD

ALLEY

VAN RUITEN AVE.

MAPLEWOOD AVE.

ROSECRANS AVENUE

BLAINE AVENUE

ARDIS AVE.

MANDALE AVE.

FOSTER ROAD

CERRITOS AVENUE

DOWNEY AVE. CRAWFORD STREET

DOWNEY CEMETERY ROAD

LAKEWOOD BLVD.

GARDENDALE ROAD

CURTIN ST.

GRANT AVENUE

COLLEGE PARAMOUNT BLVD.

LIBLEN AVE.

TRACT NO. 8898 M.B. 118-21

TRACT NO. 5501 M.B. 60-85

TRACT NO. 13109 M.B. 321-18/19&20

TRACT NO. 11734 M.B. 214-34/36

TRACT NO. 1813 M.B. 339-2/2

M.R. 2-235

M.B. 54-71-72

CSB-136
A4 of A4