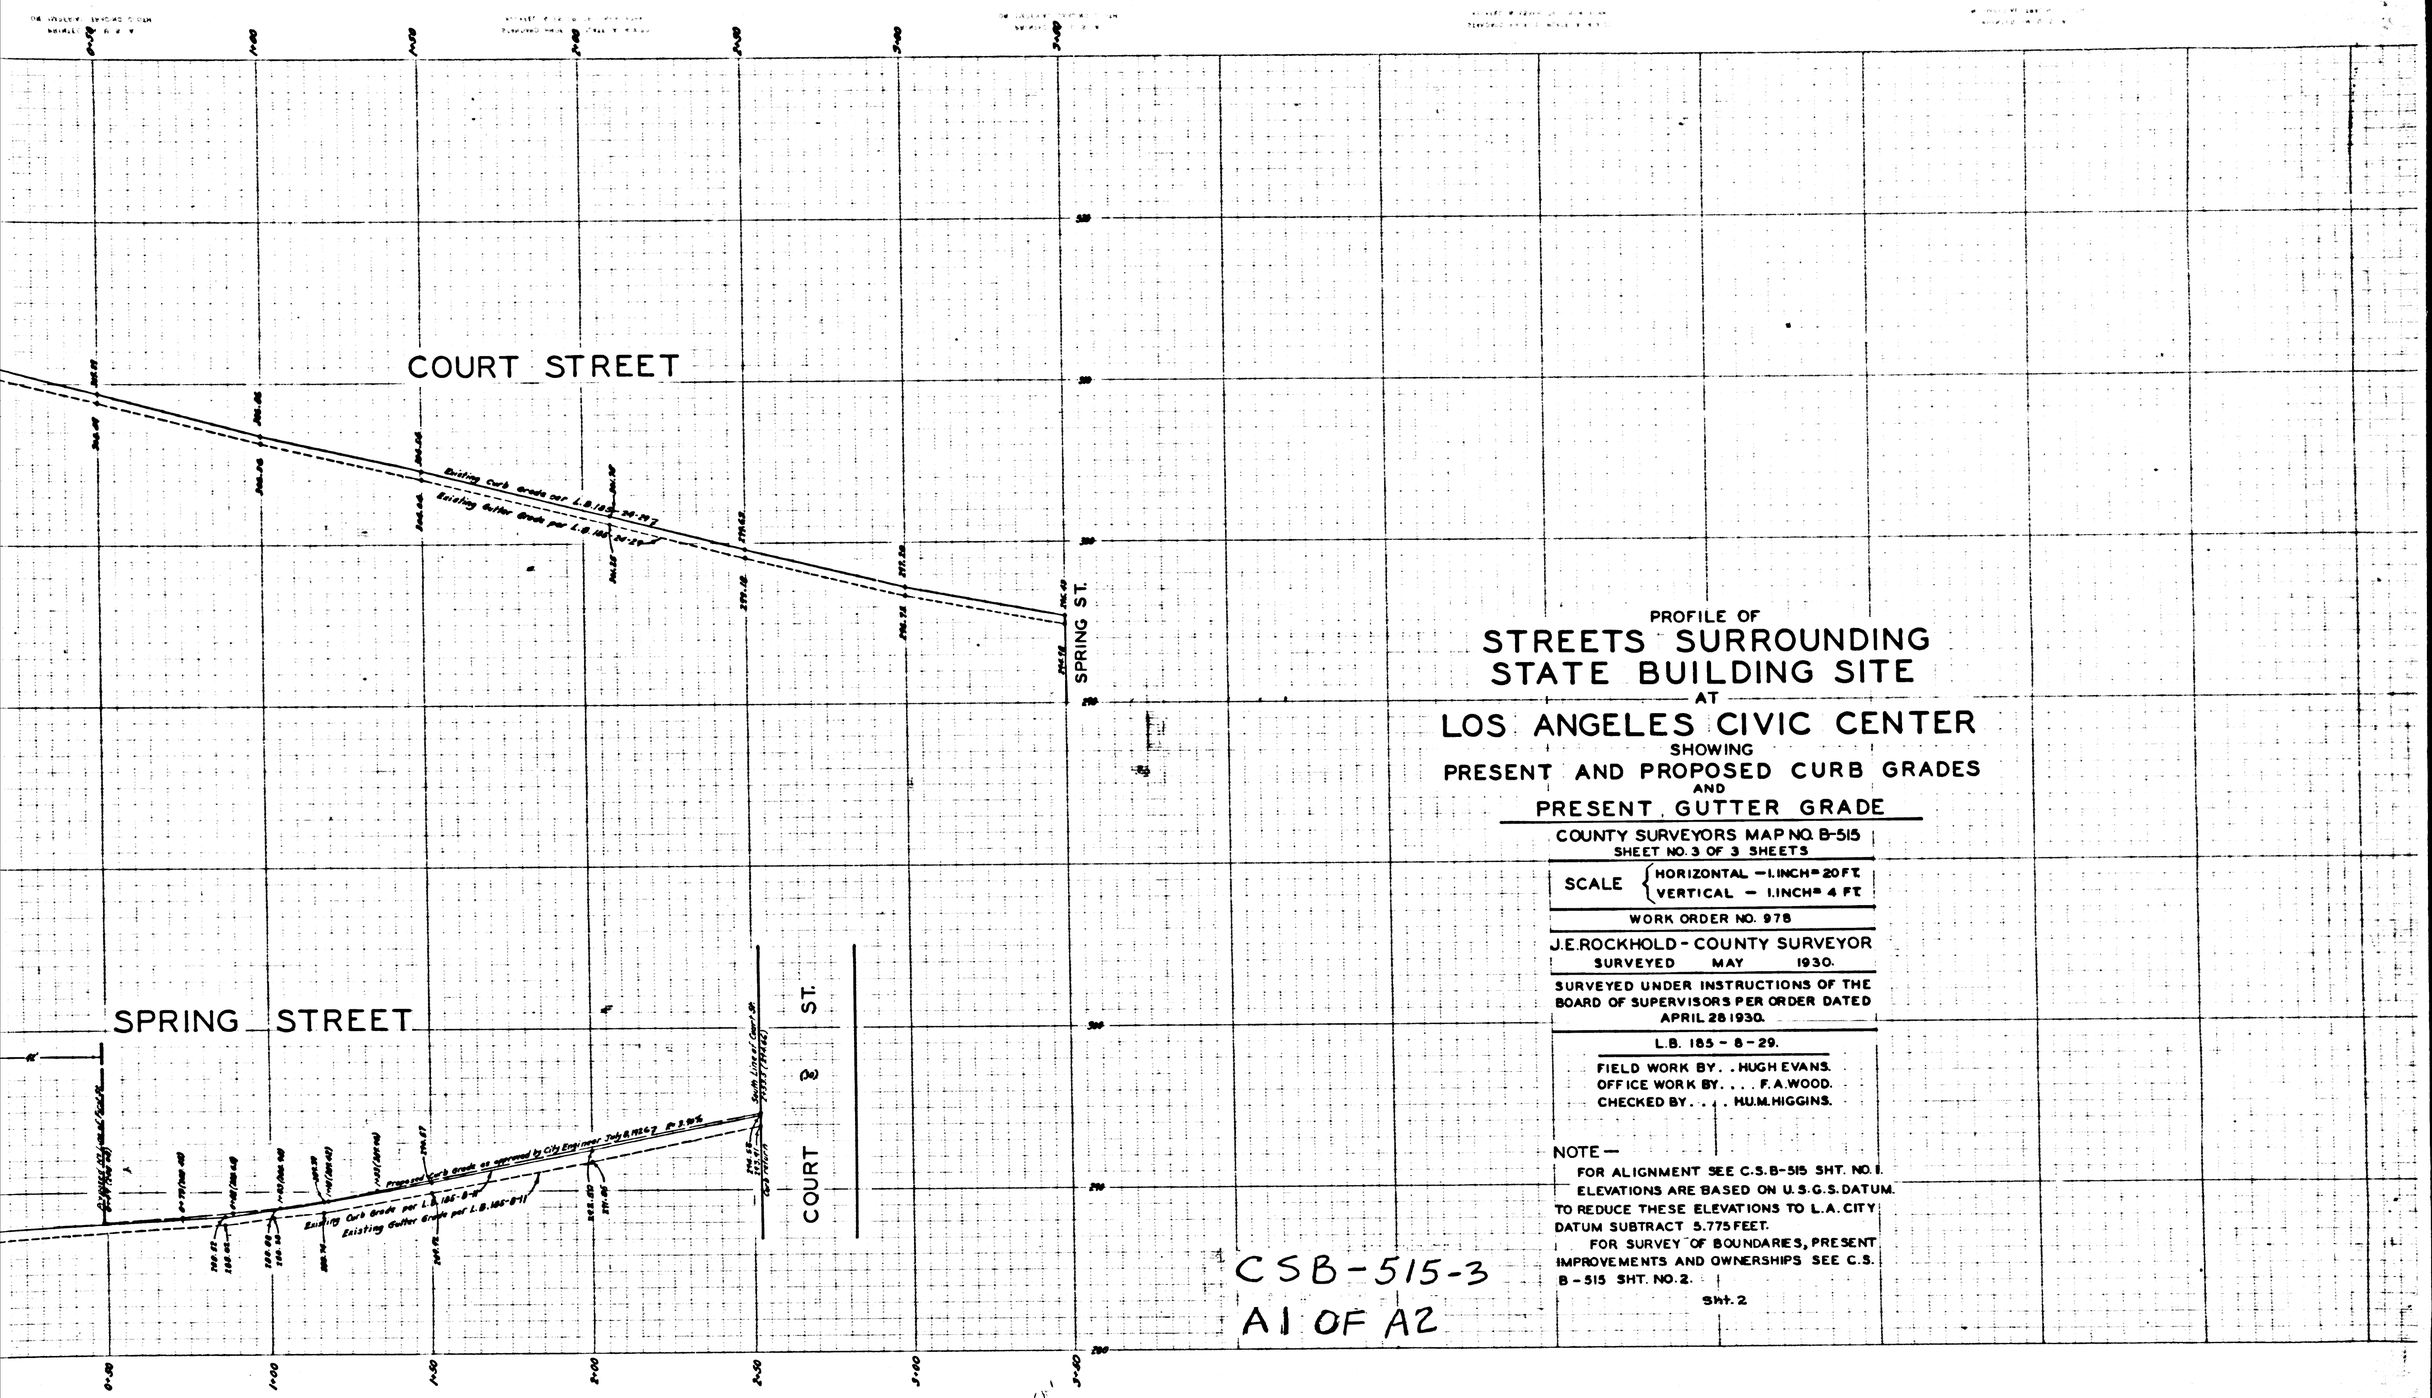

PROFILE OF

STREETS SURROUNDING STATE BUILDING SITE

AT

LOS ANGELES CIVIC CENTER

SHOWING

PRESENT AND PROPOSED CURB GRADES

AND

PRESENT GUTTER GRADE

COUNTY SURVEYORS MAP NO. B-515

SHEET NO. 3 OF 3 SHEETS

SCALE { HORIZONTAL — 1. INCH = 20 FT. / VERTICAL — 1. INCH = 4 FT.

WORK ORDER NO. 978

J.E. ROCKHOLD - COUNTY SURVEYOR

SURVEYED MAY 1930.

SURVEYED UNDER INSTRUCTIONS OF THE BOARD OF SUPERVISORS PER ORDER DATED APRIL 28 1930.

L.B. 185 - 8 - 29.

FIELD WORK BY. . HUGH EVANS.
OFFICE WORK BY. . . . F. A. WOOD.
CHECKED BY. . . . H.U.M. HIGGINS.

NOTE —

FOR ALIGNMENT SEE C.S. B-515 SHT. NO. 1.

ELEVATIONS ARE BASED ON U.S.G.S. DATUM. TO REDUCE THESE ELEVATIONS TO L.A. CITY DATUM SUBTRACT 5.775 FEET.

FOR SURVEY OF BOUNDARIES, PRESENT IMPROVEMENTS AND OWNERSHIPS SEE C.S. B-515 SHT. NO. 2.

Sht. 2

CSB-515-3
A1 OF A2

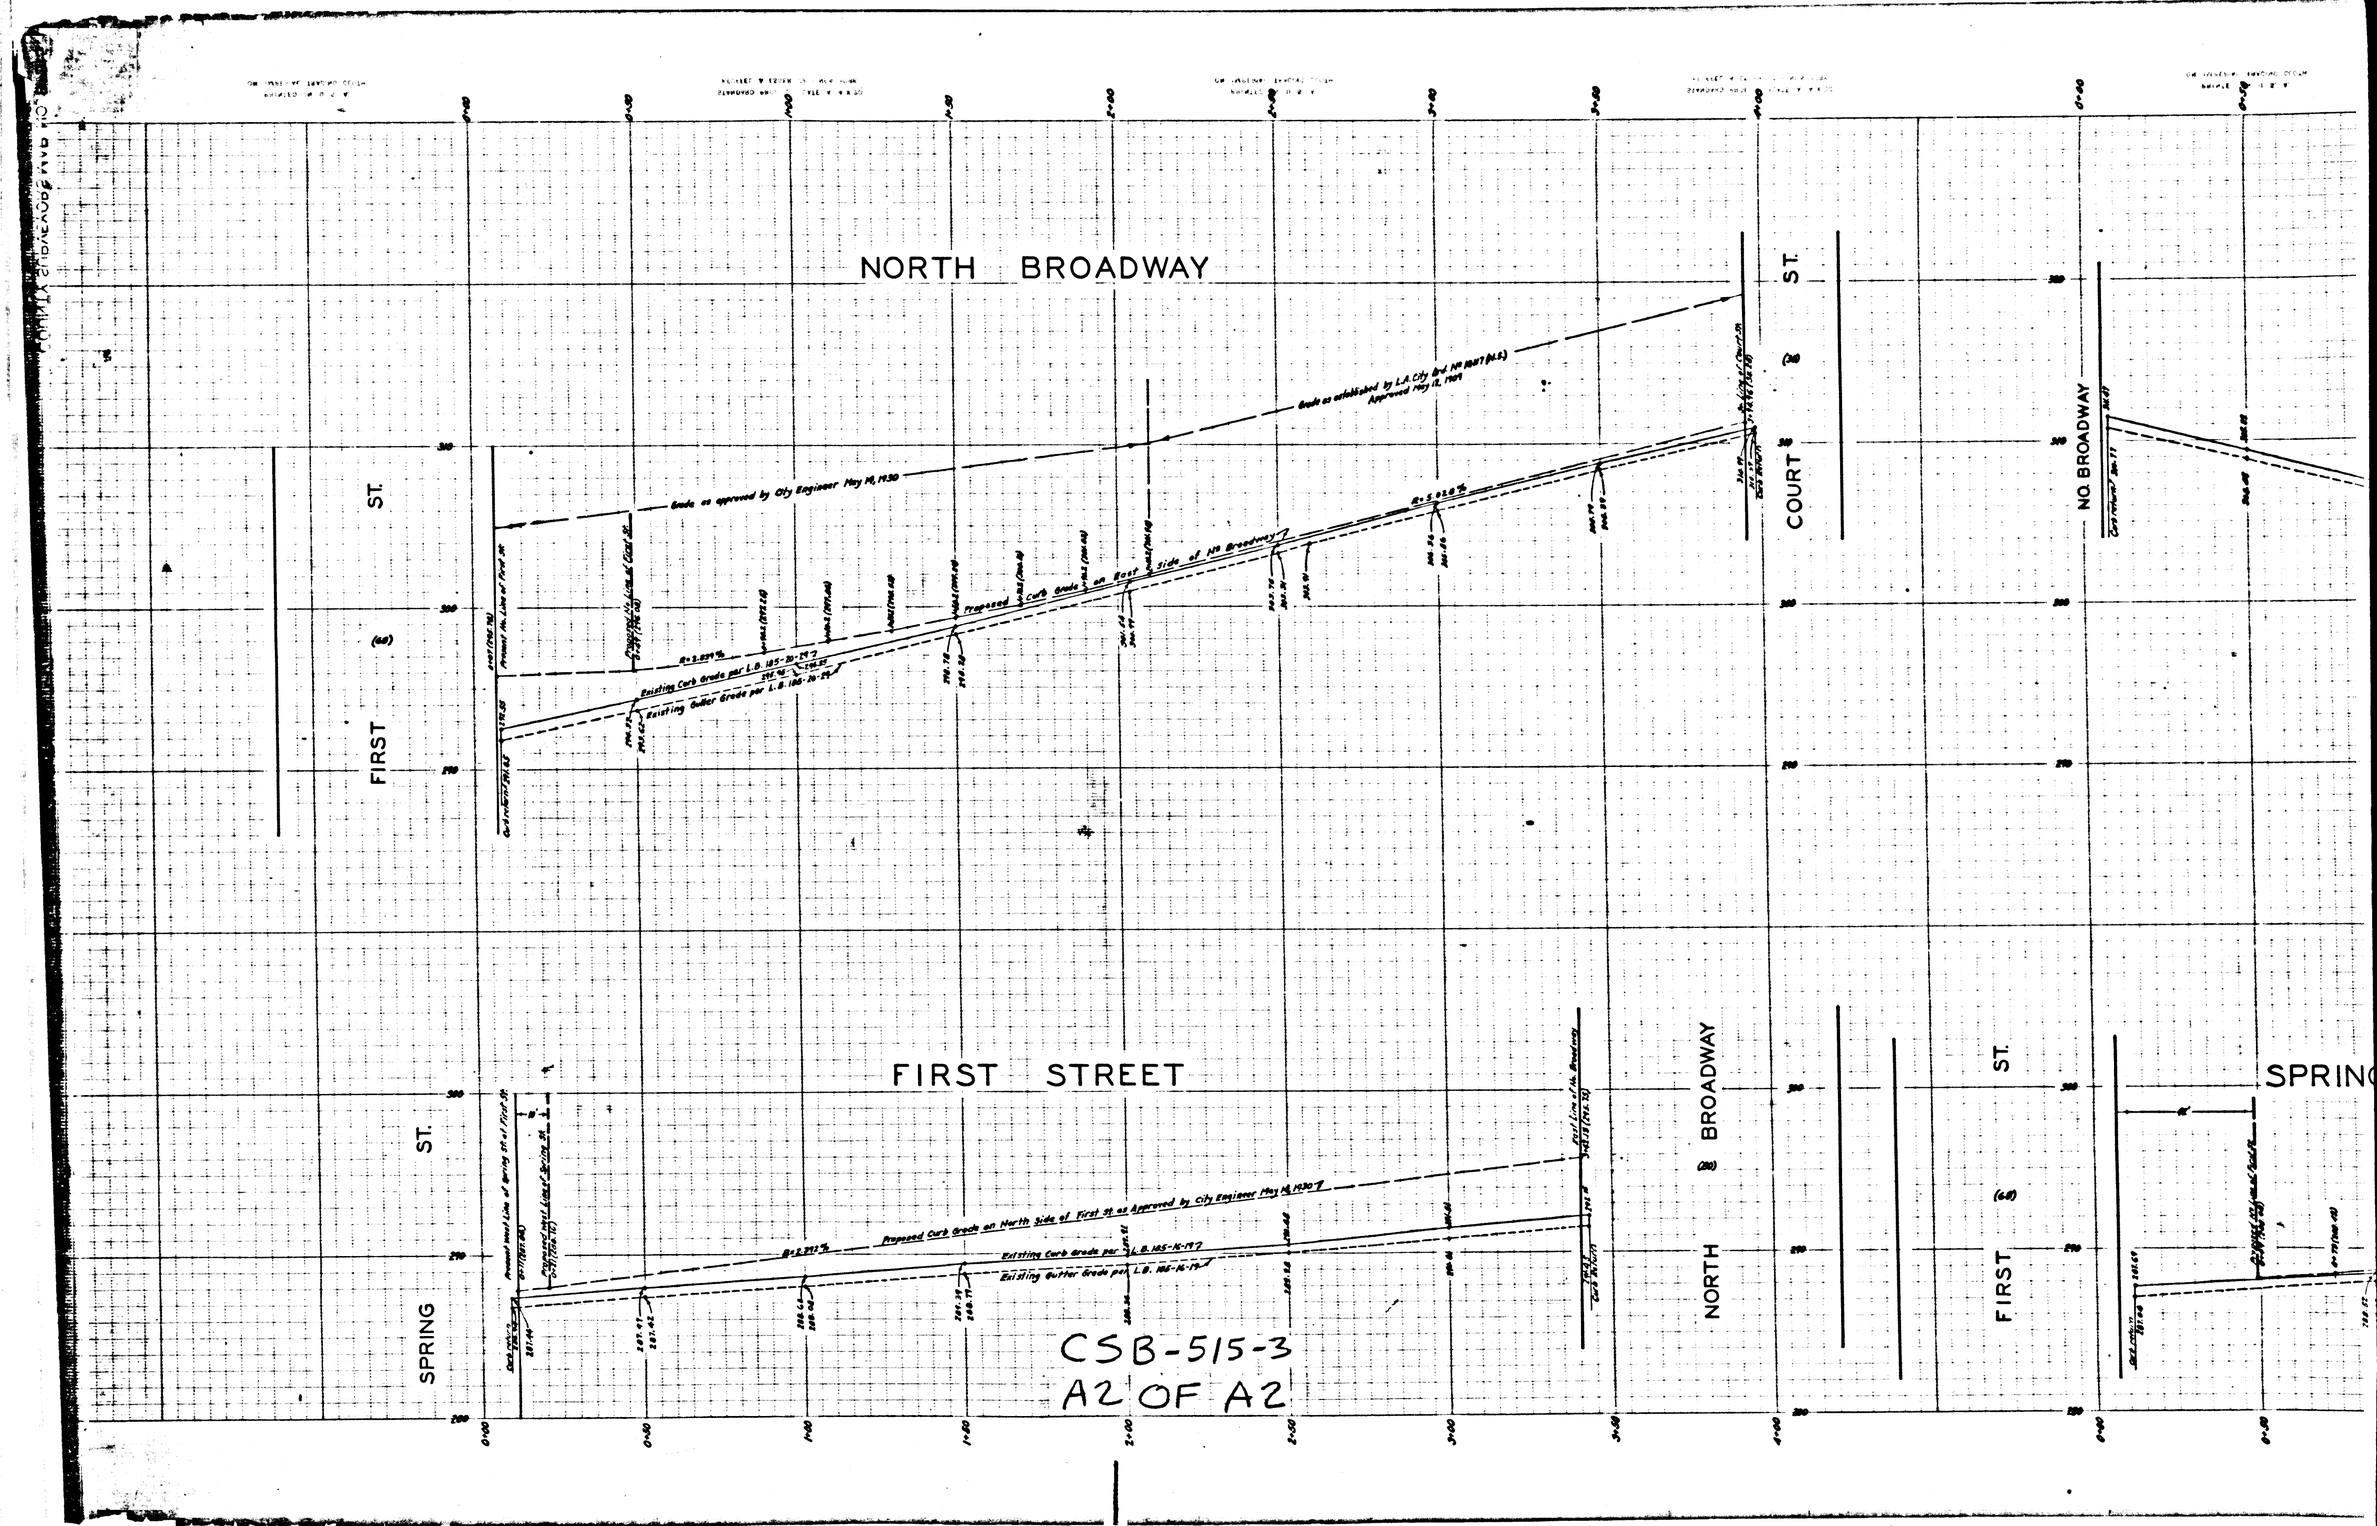
NORTH BROADWAY
FIRST ST.
COURT ST.
NO. BROADWAY
FIRST STREET
SPRING ST.
NORTH BROADWAY
FIRST ST.
SPRING
Grade as approved by City Engineer May 14, 1930
Grade as established by L.A. City Brd. No. 10117 (N.S.) Approved May 12, 1909
Proposed Curb Grade on East Side of No. Broadway
Existing Curb Grade per L.B. 185-20-29
Existing Gutter Grade per L.B. 185-20-29
Proposed Curb Grade on North Side of First St. as Approved by City Engineer May 14, 1930
Existing Curb Grade per L.B. 185-16-19
Existing Gutter Grade per L.B. 185-16-19
CSB-515-3
A2 OF A2