FLORENCE MAP OF AVENUE
~~LITTLE LAKE ROAD~~
FROM
LELAND AVE
TO
COLIMA ROAD

COUNTY SURVEYORS MAP Nº B-536.
SHEET Nº 2 OF 5 SHEETS
SCALE - 1 INCH = 50 FT.

WORK ORDER Nº 968.

J.E. ROCKHOLD - COUNTY SURVEYOR
SURVEYED FEB. 1930 - MARCH, 1931.

SURVEYED UNDER INSTRUCTIONS OF THE BOARD OF SUPERVISORS PER ORDER DATED SEPT. 16, 1929
BEARINGS ARE BASED ON THE BEARING OF LITTLE LAKE ROAD PER C.S. 8222

F.B. 437-20-30, 45-54, 68, 141-157, 180-186, 263-297

FIELD WORK BY ...... P.W. ATKINS.

OFFICE WORK BY ... J.D. PRICE. R.W. McALLISTER. A.E. SVENSON.

CHECKED BY ...... A.A. ROESER.
Sht 34

~~The location of Little Lake Road (Florence Ave.) as shown on this map was deleted from the Regional Plan of Highways July 15, 1936. See minutes of Regional Planning Commission.~~

NOTE:-
The location of Little Lake Road (Florence Ave.) from Anaheim Telegraph Road easterly, was deleted from Regional Plan of Highways, July 15, 1936.
Florence Ave. westerly of Anaheim Telegraph Road, as proposed on this sheet, is included in Master Plan of Highways adopted Feb. 27, 1940. Easterly of Anaheim Telegraph Road, Florence Ave. is not included in said Master Plan of Highways.

Revised, Sept. 1940 - J.D. Price.
Revised May, 1946 - C.E. Brown

COUNTY SURVEYORS MAP Nº B-536 SHEET Nº 2 OF 5 SHEETS

CSB-536-2
A1 OF A5

TRACT Nº 505
BLOCK 4
M.B. 15 - 94-95.
IDENTICAL
BROADWAY
AVE
TRACT Nº 505
BLOCK 1
M.B. 15 - 94-95
FLORENCE
Not included in Master Plan of Highways as adopted Feb. 27, 1940.
Continued on CSB-536-8
23
65
68
70
67
84
86
69
25
LITTLE LAKE
THIS LOCATION ABANDONED BY COUNTY SURVEYOR, OCT. 6 1937.
FOR ADOPTED LOCATION SEE C.S.B-536-5
VALLEY VIEW
Center Line
Nº 505
BLOCK 4
M.B. 15 - 94-95.
TRACT Nº 505
BLOCK 5
M.B. 15 - 94-95.
Found 2" iron pipe and plug without tack set over remains of old 3"x3" redwood stake 18" below surface F.B. 1189-10
Found remains of old 3"x3" redwood stake 18" below surface. F.B. 1189-10
IDENTICAL
Proposed Right of Way Line Per C.S.B-1827-1
ANAHEIM
C.S. 8583
C.S. B-1827-1
To Ceres Ave.
ANGLE POINT
TELEGRAPH ROAD
C.S. 8110
C.S. B-1827-1
IDENTICAL
ANAHEIM TELEGRAPH ROAD
To Valley View Ave.
Center Line
C.S. 8110
C.S. B-1827-1
CSB-536-2
A2 OF A5

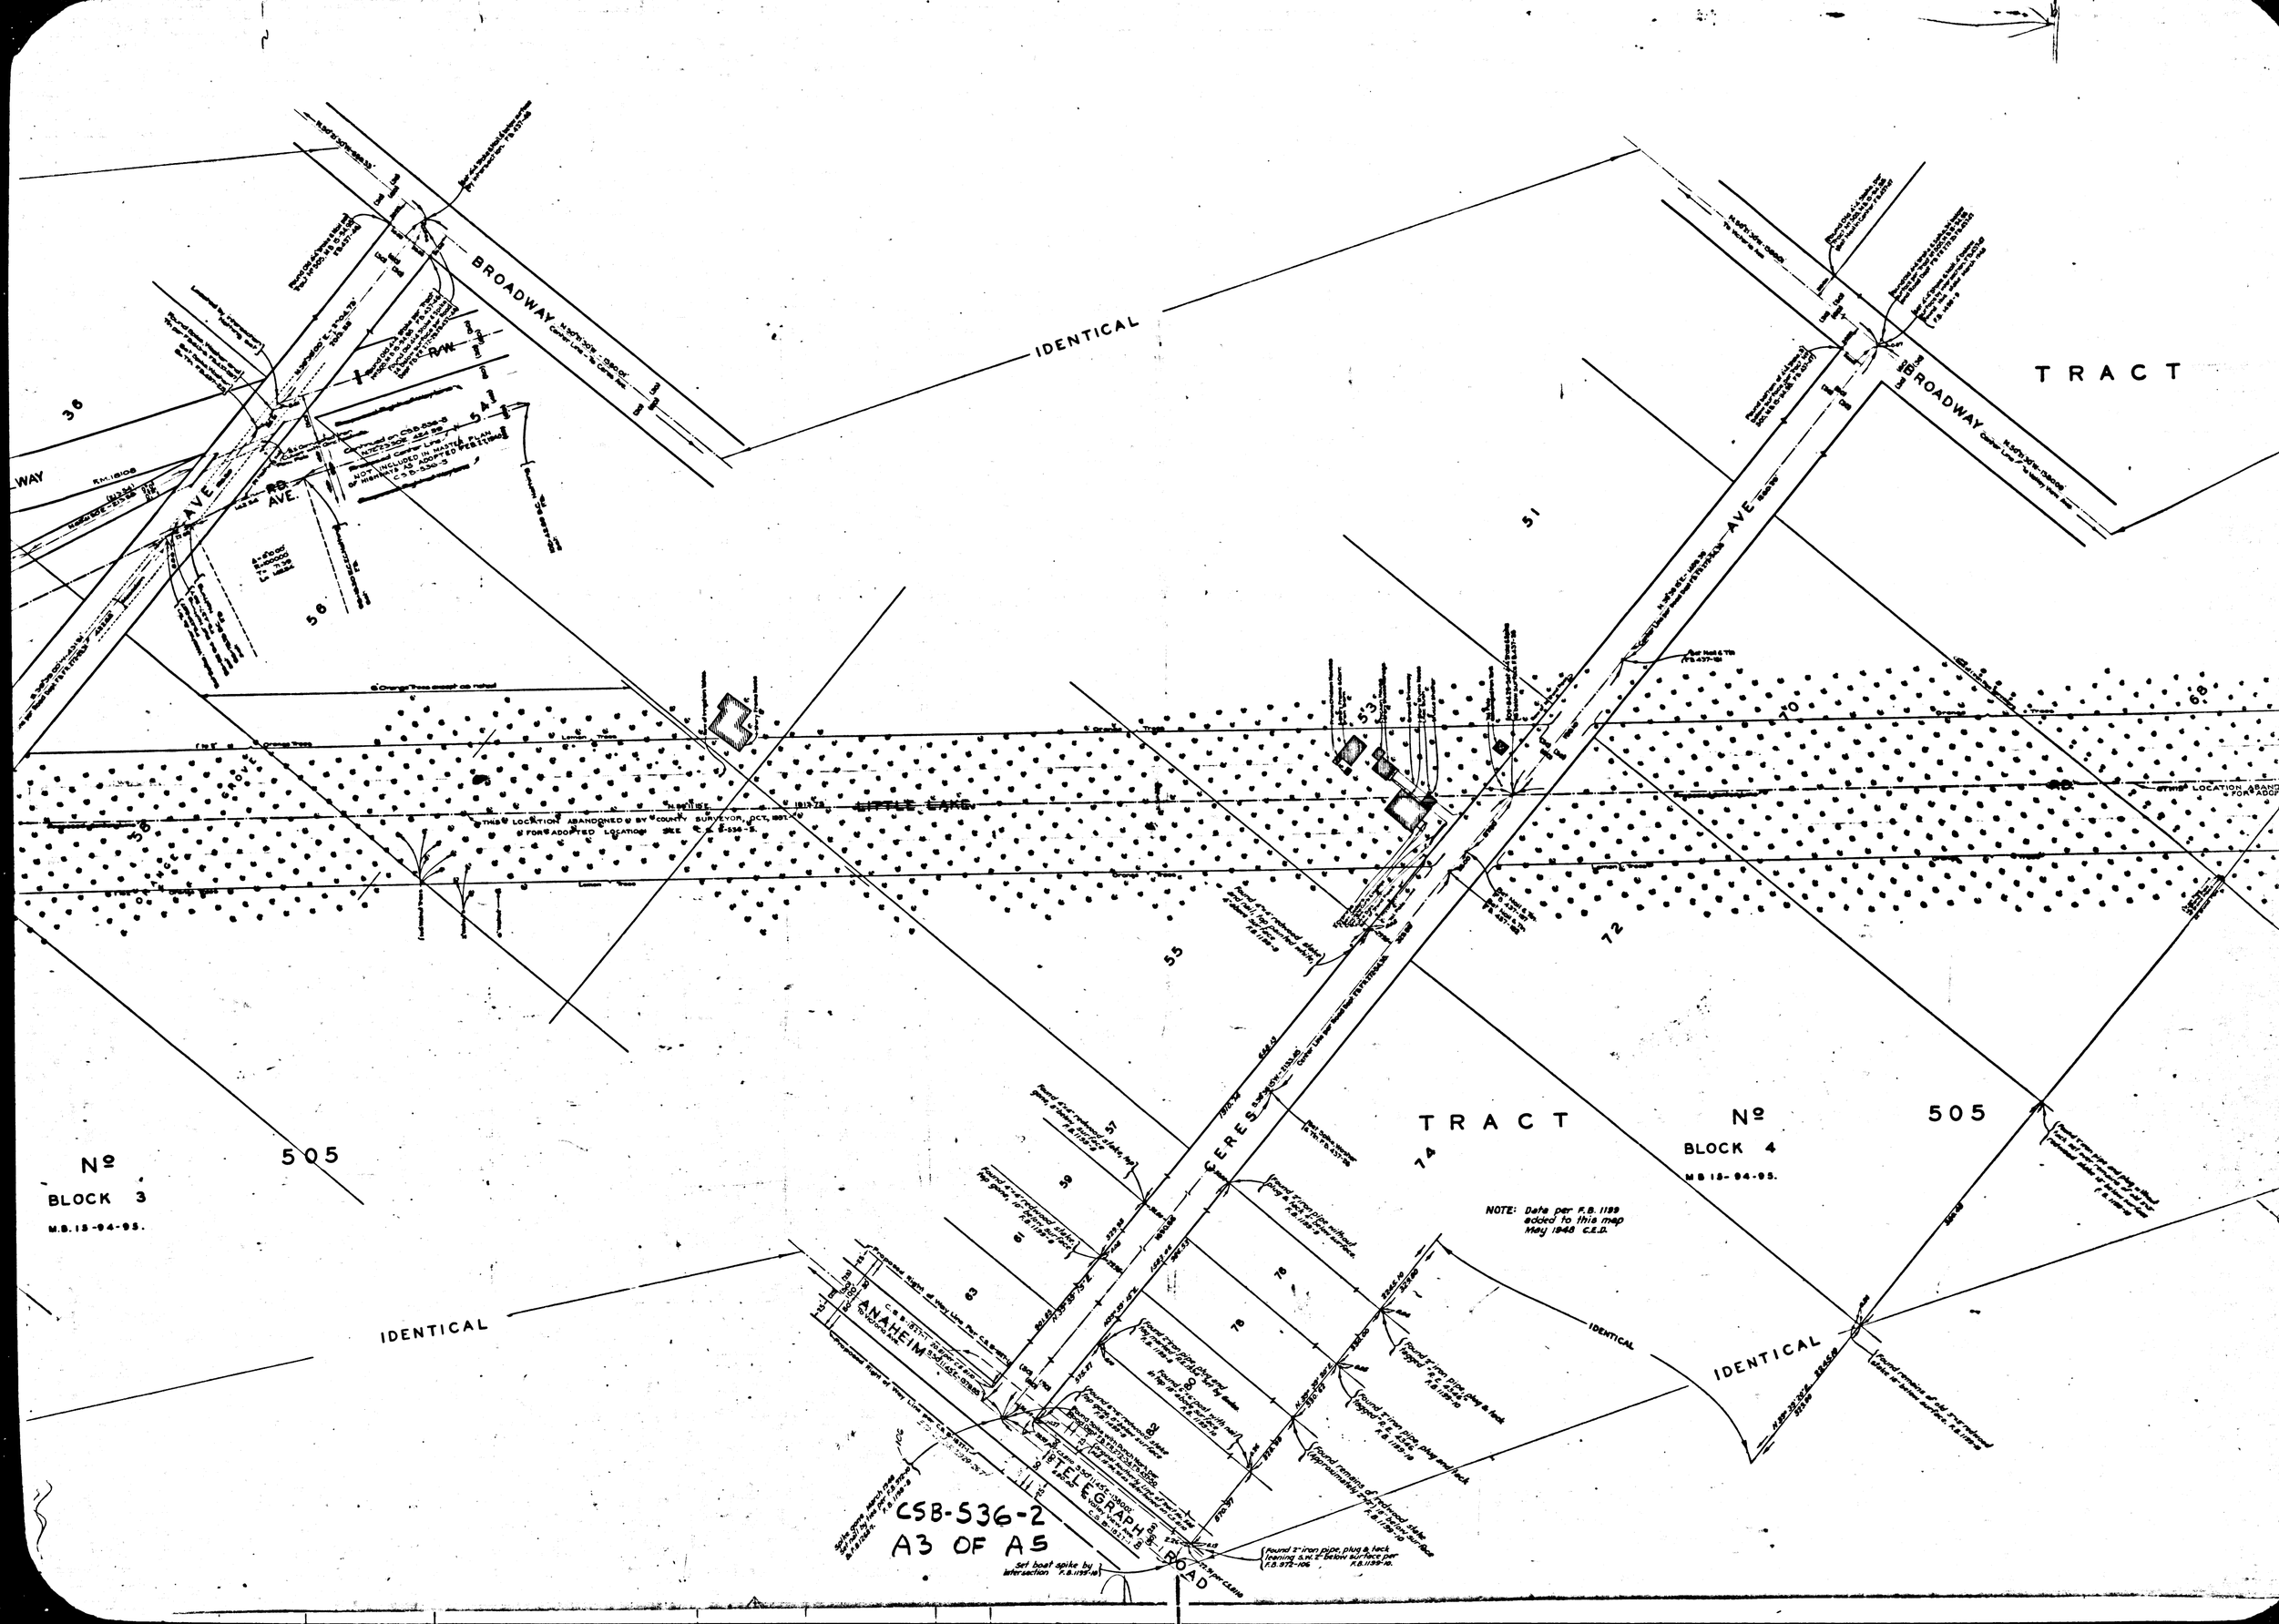

BROADWAY
IDENTICAL
TRACT
BROADWAY
AVE
AVE.
36
54
56
51
53
70
68
58
55
72
74
57
59
61
63
76
78
80
82
LITTLE LAKE
THIS LOCATION ABANDONED BY COUNTY SURVEYOR, OCT. 1957
FOR ADOPTED LOCATION SEE C.S.B.-536-5.
Nº 505
BLOCK 3
M.B. 15-94-95.
TRACT
Nº 505
BLOCK 4
M.B. 15-94-95.
NOTE: Data per F.B. 1199 added to this map May 1948 C.E.D.
IDENTICAL
IDENTICAL
IDENTICAL
CERES
ANAHEIM
TELEGRAPH ROAD
CSB-536-2
A3 OF A5

IDENTICAL

TRACT Nº 505

BLOCK 2

M.B. 15, 94-95.

ATCHISON TOPEKA & SANTA FE RAILWAY

BROADWAY

RD.

AVE.

FLORENCE

TELEGRAPH

TELECHRON

VICTORIA

DRAIN DITCH R/W (L.A. COUNTY DDI Nº 83)

THIS LOCATION ADOPTED BY COUNTY SURVEYOR NOV. 1952

THIS LOCATION ABANDONED BY COUNTY SURVEYOR NOV. 1953

NOT INCLUDED IN MASTER PLAN OF HIGHWAYS ADOPTED DEC. 5 C.S.B.-536-2

ROAD

TRACT Nº 505

BLOCK 3

M.B. 15-94-95.

IDENTICAL

CSB-536-2
A4 OF A5

CSB-536-2
AS OF AS