Trim Prints to this Line

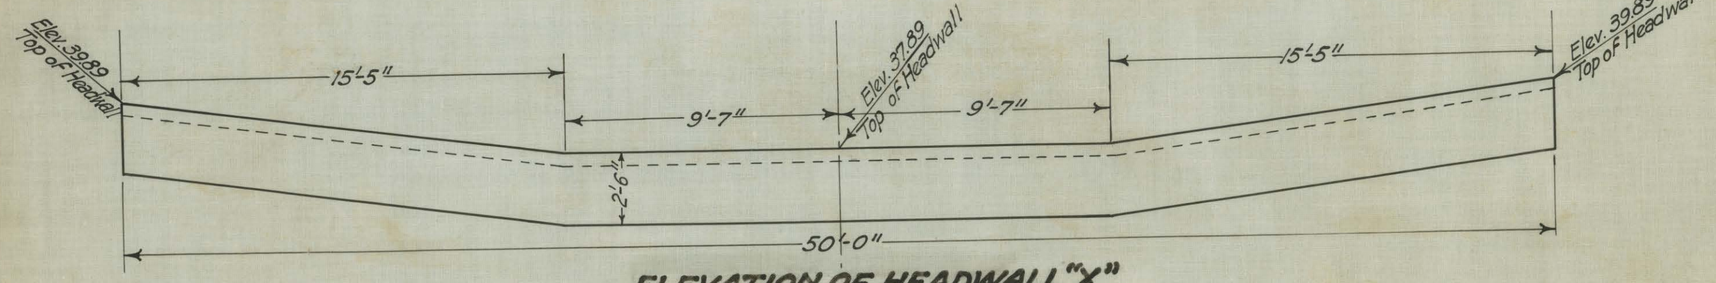

ELEVATION OF HEADWALL "X"
Scale $\frac{1}{4}$" = 1'

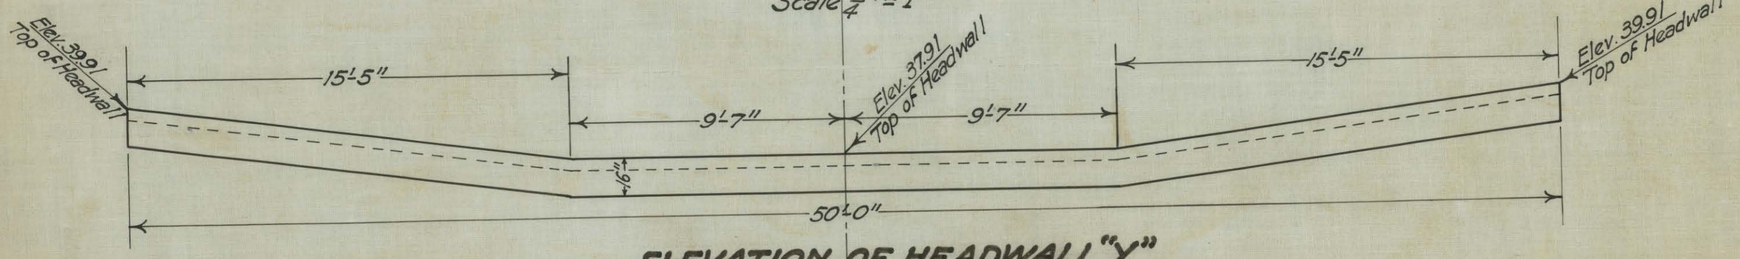

ELEVATION OF HEADWALL "Y"
Scale $\frac{1}{4}$" = 1'

ESTIMATE OF QUANTITIES

CONCRETE

Class "A"
Apron & Headwalls ..... 13.2 C.Y.
Class "B"
Pipe Encasment ..... 19.5 C.Y.

REINFORCING STEEL

$\frac{3}{8}$" Rd Bars ..... 600 lbs.

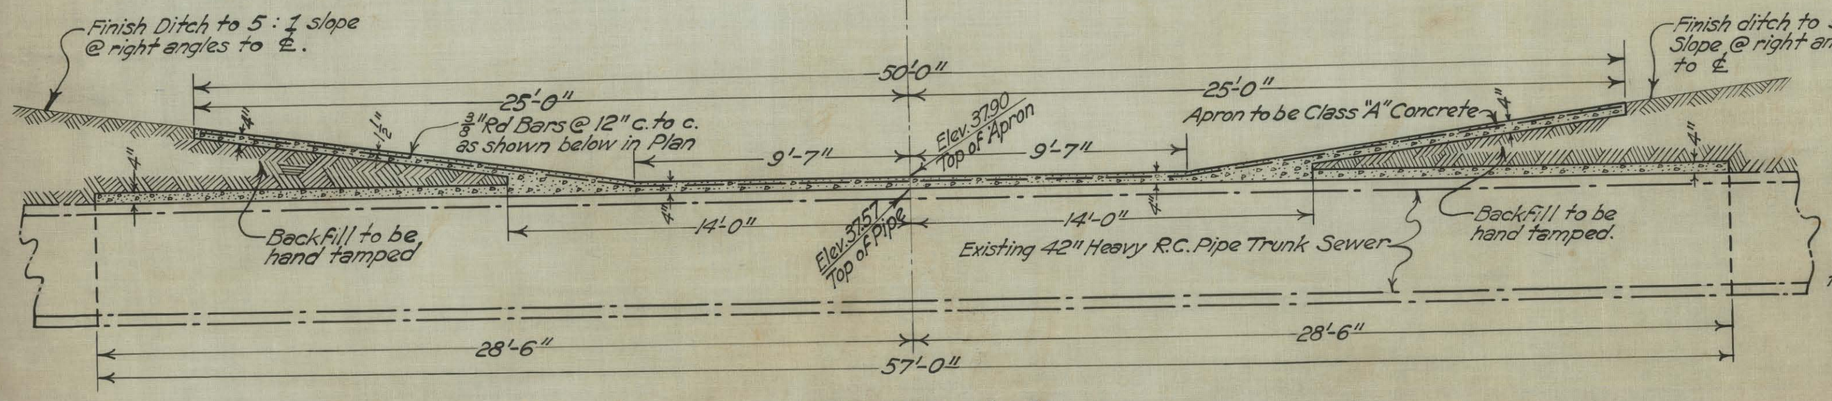

SECTION A-A
CONCRETE APRON AND PIPE ENCASEMENT
Scale $\frac{1}{4}$" = 1'

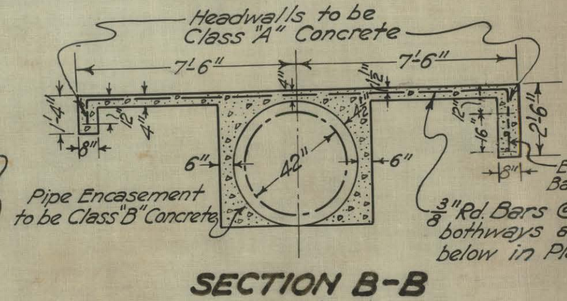

SECTION B-B
Scale $\frac{1}{4}$" = 1'

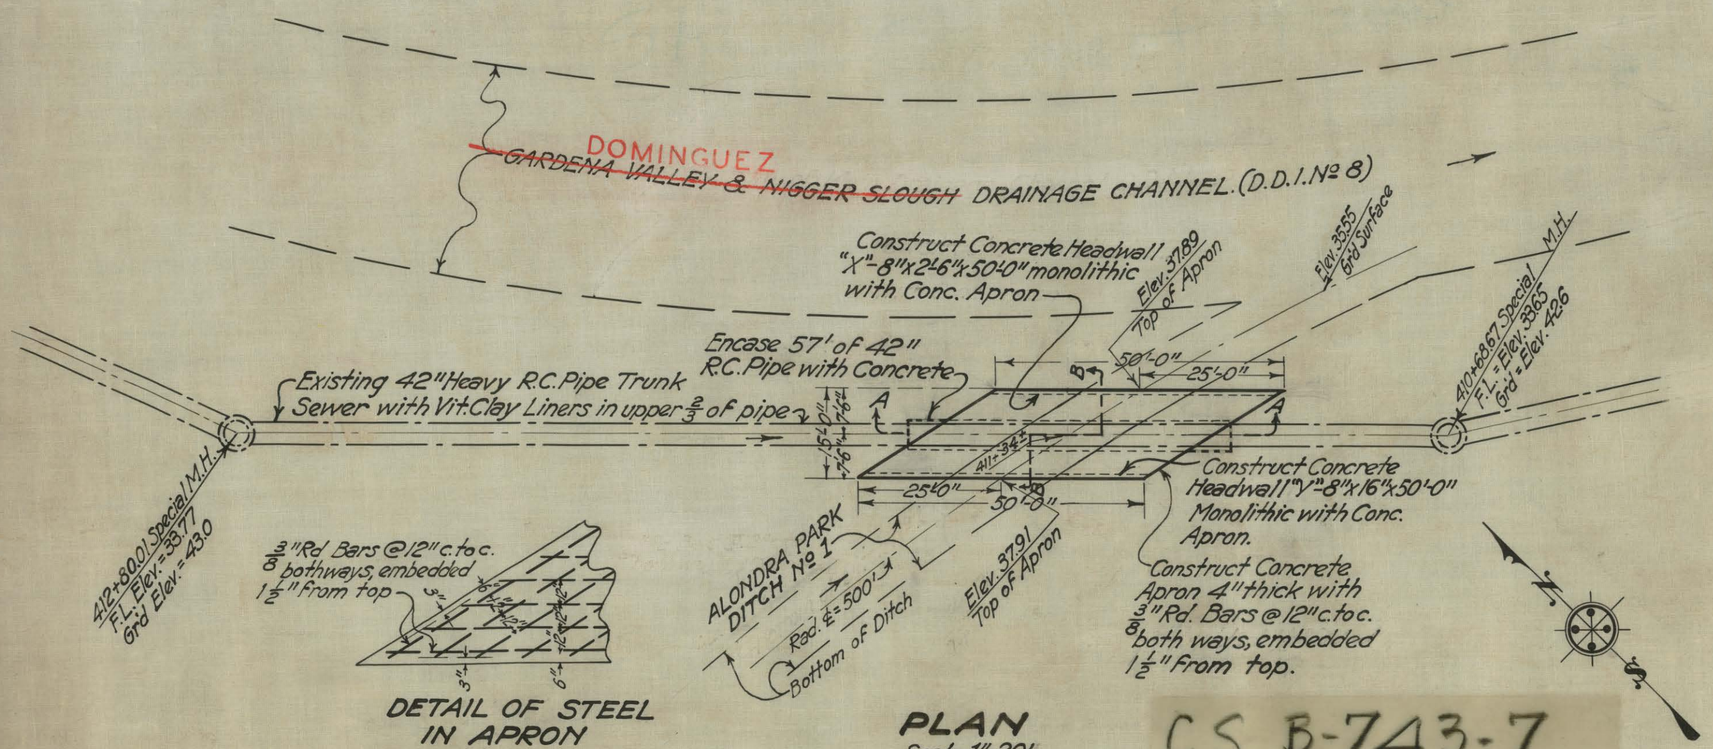

DETAIL OF STEEL IN APRON

PLAN
Scale: 1" = 20'

DRAINAGE STRUCTURE AT STA. 411+34 ±
ALONDRA PARK DITCH Nº 1
CROSSING OF L.A.CO. SAN. DIST. Nº 5 MAIN TRUNK SEWER

COUNTY SURVEYORS MAP Nº B-743
SHEET Nº 7
SCALE AS NOTED

WORK ORDER NO. 7071

J.E. ROCKHOLD COUNTY SURVEYOR
JAN. 1933

Recommended Alfred Jones CHIEF DEPUTY
Approved J.E. Rockhold COUNTY SURVEYOR
Approved A.M. Ware CH. ENG'R. SAN. DIST. NO. 5

NOTE:
Elevations are based on U.S.G.S. datum.
B.M. Elev. 40.867 So. side Riverside-Redondo Blvd. Chiseled square in Curb, west end drive, at first house west of L.A.F.C. channel
B.M. Elev. 46.580 S.E. cor: Riverside Blvd & Redondo Ave.
L. & T. 2⅔ Ft. From east end of conc. pump platform in service Station.
L.B. 170.

CS B-743-7
A1 OF A1

FOR ALIGNMENT SEE C.S. B-743-SHEET 2

DRAWN	A.G. Pickett	JAN. 1933
TRACED	H.T. Sparling	JAN. 1933
CHECKED	T. I. Phelps	JAN. 193