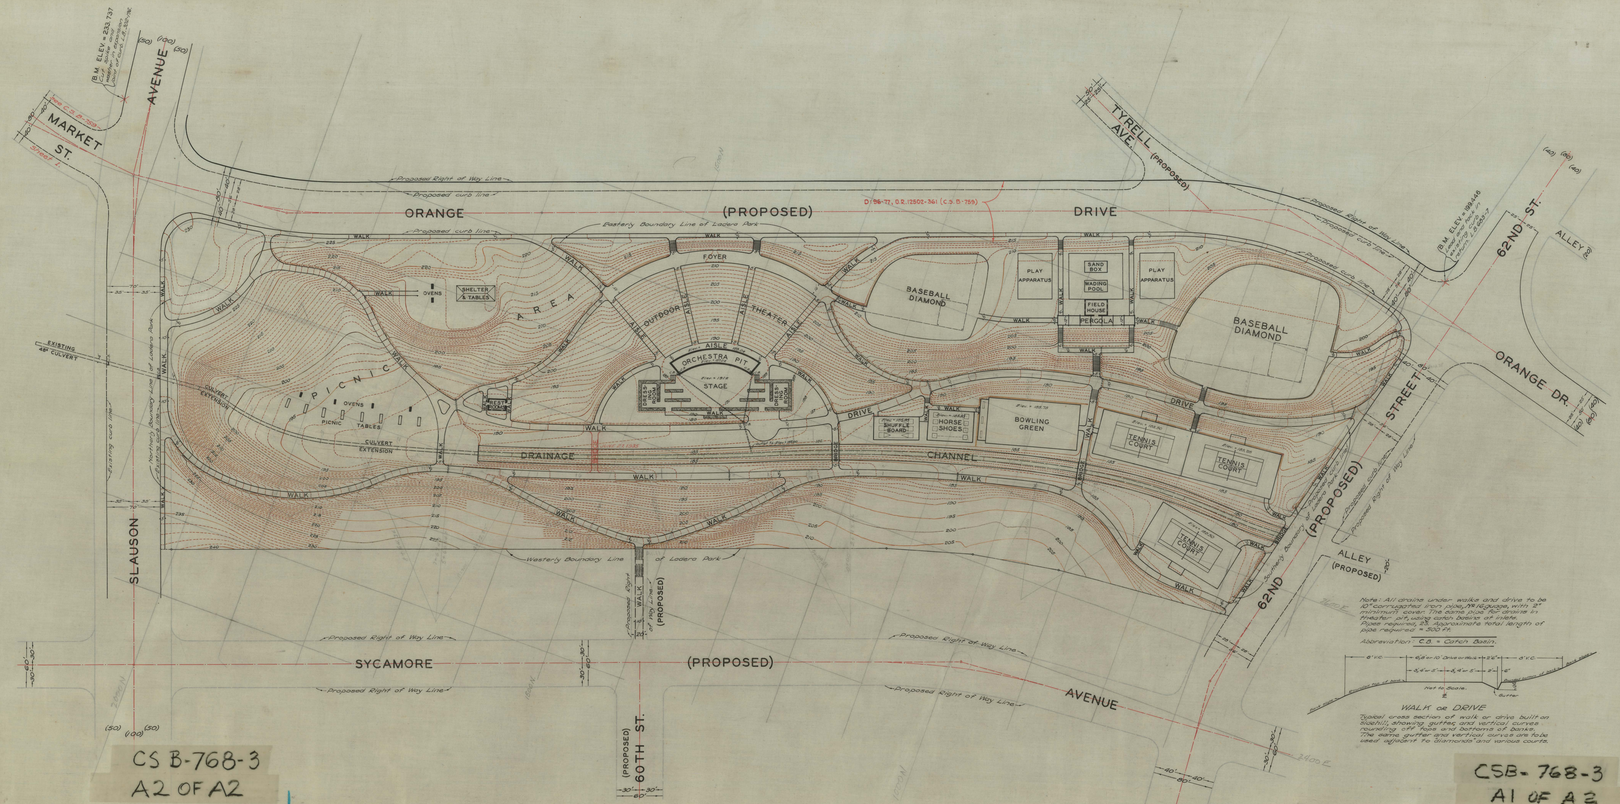

CS B-768-3
A2 OF A2

CSB-768-3
A1 OF A2

Note: All drains under walks and drive to be 12" corrugated iron pipe, M.R. type, with 2" minimum cover. The same size for drains in Pedestrian entrances when Below or Liable. Pipes required = 3500 ft.
Abbreviation C.B. = Catch Basin.

WALK or DRIVE

Typical cross section of walk or drive built on hillside, showing gutter and vertical curves. The width of walk or drive varies from 6 to 12 feet. The slope of walk or drive and gutter is used different to "diamonds" and various courts.

TOPOGRAPHIC GRADING PLAN OF LADERA PARK

COUNTY SURVEYORS MAP Nº B-768

SHEET NO 3 OF 4 SHEETS

SCALE-1 INCH = 50 FT.

WORK ORDER Nº 7153.

J.E. ROCKHOLD - COUNTY SURVEYOR
SURVEYED JUNE 1932 -

BEARINGS ARE BASED ON THE BEARING OF PROPOSED ORANGE DRIVE AS SHOWN ON D.O.R. 11234:381.

FIELD WORK BY
OFFICE WORK BY ..... J. H. SMITH
CHECKED BY ..... M. H. CURTIS

FOR BOUNDARY SURVEY SEE C. S. B-768-SHEET 1.
FOR ORIGINAL TOPOGRAPHY SEE C. S. B-768-SHEET 2.
FOR PARK LAYOUT SEE C. S. B-768-SHEET 4.
FOR PIPE LINE LAYOUT SEE C.S. B-1389.

DATUM U.S.G.S.
BENCH MARK ELEVATIONS SHOWN HEREON ESTABLISHED FROM U.S.B.M. NO 77 (L.B.302-2.3) PER U.S.G.S. BULLETIN 766-PAGE 54.

Grading Plan of Picnic Area revised by J.H. Smith Dec. 1932.

THIS PLAN PREPARED FROM A DESIGN FURNISHED BY THE REGIONAL PLANNING COMMISSION
FOR LATER TOPOGRAPHY SEE C.S. B-2552