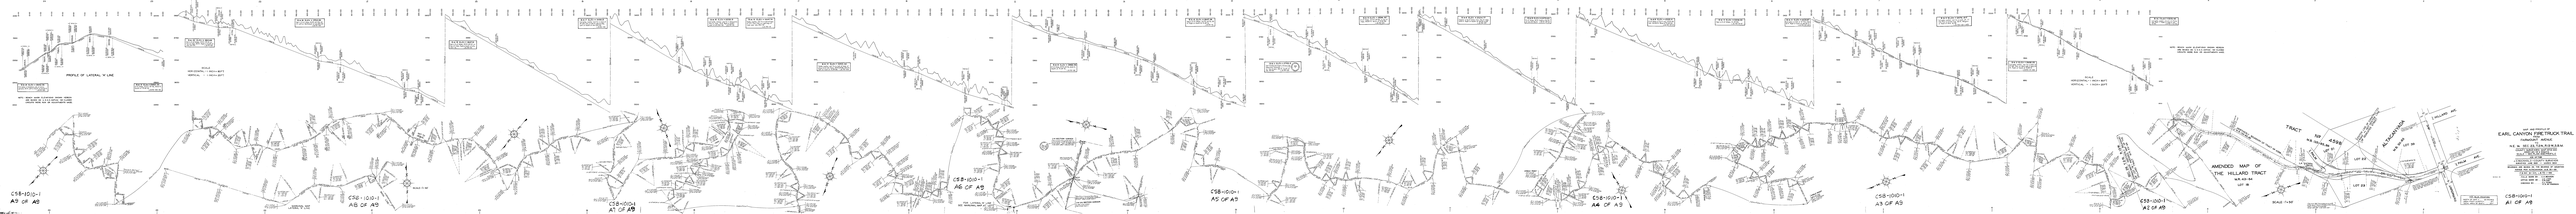
PROFILE OF LATERAL 'A' LINE
EXISTING GROUND
PROPOSED GRADE
HORIZONTAL 1" = 100'-0" APPT.
VERTICAL 1" = 100'-0" APPT.
CSB-100-1
A9 OF A9
CSB-100-1
A8 OF A9
CSB-100-1
A7 OF A9
CSB-100-1
A6 OF A9
CSB-100-1
A5 OF A9
CSB-100-1
A4 OF A9
CSB-100-1
A3 OF A9
CSB-100-1
A2 OF A9
CSB-100-1
A1 OF A9
AMENDED MAP OF THE HILLARD TRACT
M.B. 44/46
LOT 18
LOT 19
LOT 20
LOT 21
LOT 22
LOT 23
LOT 24
LOT 25
ALVARADO
LAKELAND AVE.
TRACT
NO. 4359
M.B. 57/37
EARL CANYON FIRE TRUCK TRAIL
PARCEL MAP NO. 19332
M.B. M. 301/26 THROUGH 28
CITY OF LAKE ELSINORE
RIVERSIDE COUNTY, CALIFORNIA
SHEET 1 OF 2 SHEETS
CSB-100-1
A1 OF A9