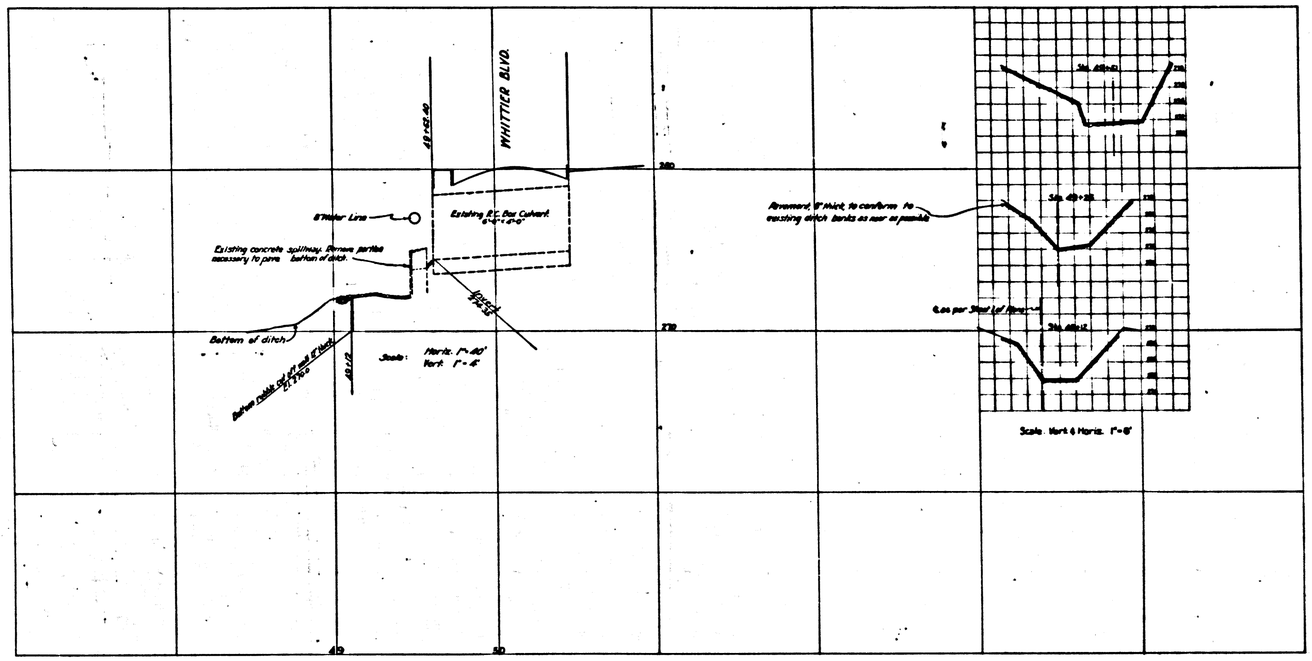

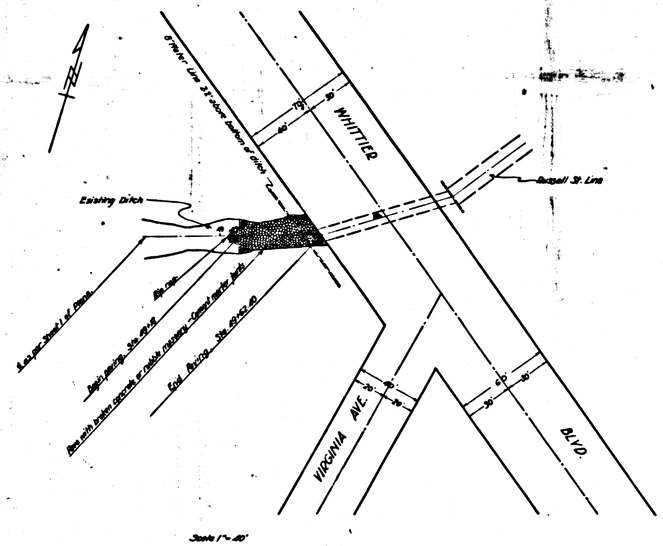

RUSSELL STREET DRAINAGE SYSTEM

OF THE COUNTY OF LOS ANGELES CALIFORNIA
PLAN AND PROFILE OF

RUSSELL ST. LINE

SUPPLEMENT TO SHEET 1 OF 3 SHEETS

Scale as noted. JANUARY 1938.

ALFRED JONES COUNTY ENGINEER.

RECOMMENDED [signature] CHIEF DEPUTY APPROVED [signature] COUNTY ENGINEER

REFERENCE				
F.B.	539	DRAWN	C.J. Rath.	JAN. 1938.
L.B.	755	TRACED	C.J. Rath.	JAN. 1938.
		CHECKED	J. L. Partin	JAN. 1938.

CSB-1166-1-A

A1 OF A1

COUNTY SURVEYORS MAP NO. B-1188
• SHEET NO. 1-A OF 3 SHEETS