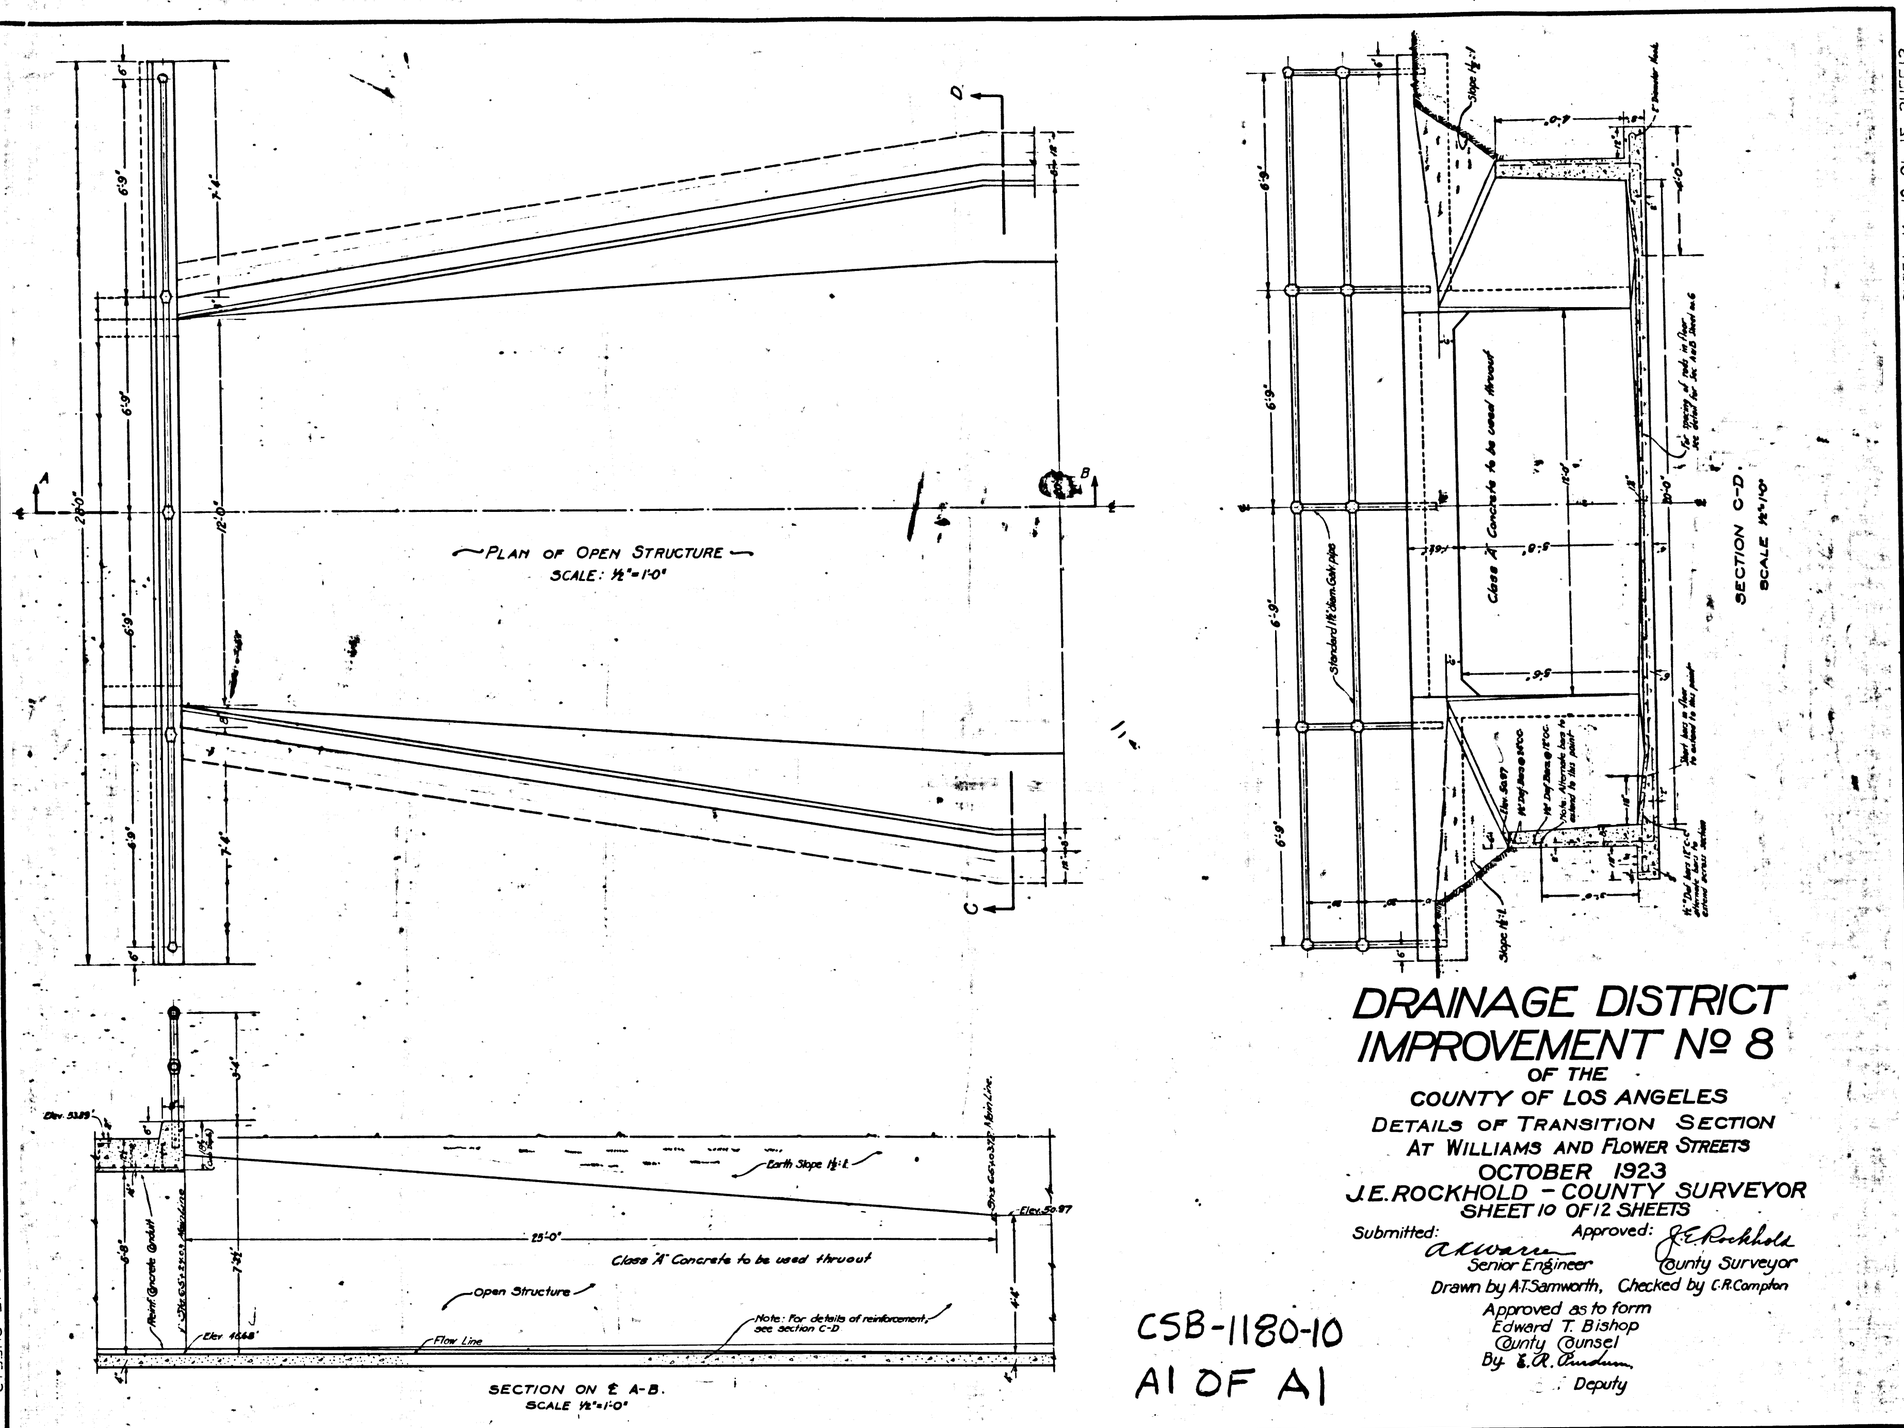

DRAINAGE DISTRICT IMPROVEMENT Nº 8

OF THE

COUNTY OF LOS ANGELES

DETAILS OF TRANSITION SECTION

AT WILLIAMS AND FLOWER STREETS

OCTOBER 1923

J.E. ROCKHOLD - COUNTY SURVEYOR

SHEET 10 OF 12 SHEETS

Submitted: A.K. Warren, Senior Engineer

Approved: J.E. Rockhold, County Surveyor

Drawn by A.T. Samworth, Checked by C.R. Compton

Approved as to form
Edward T. Bishop
County Counsel
By E.R. Purdum
Deputy

CSB-1180-10

A1 OF A1