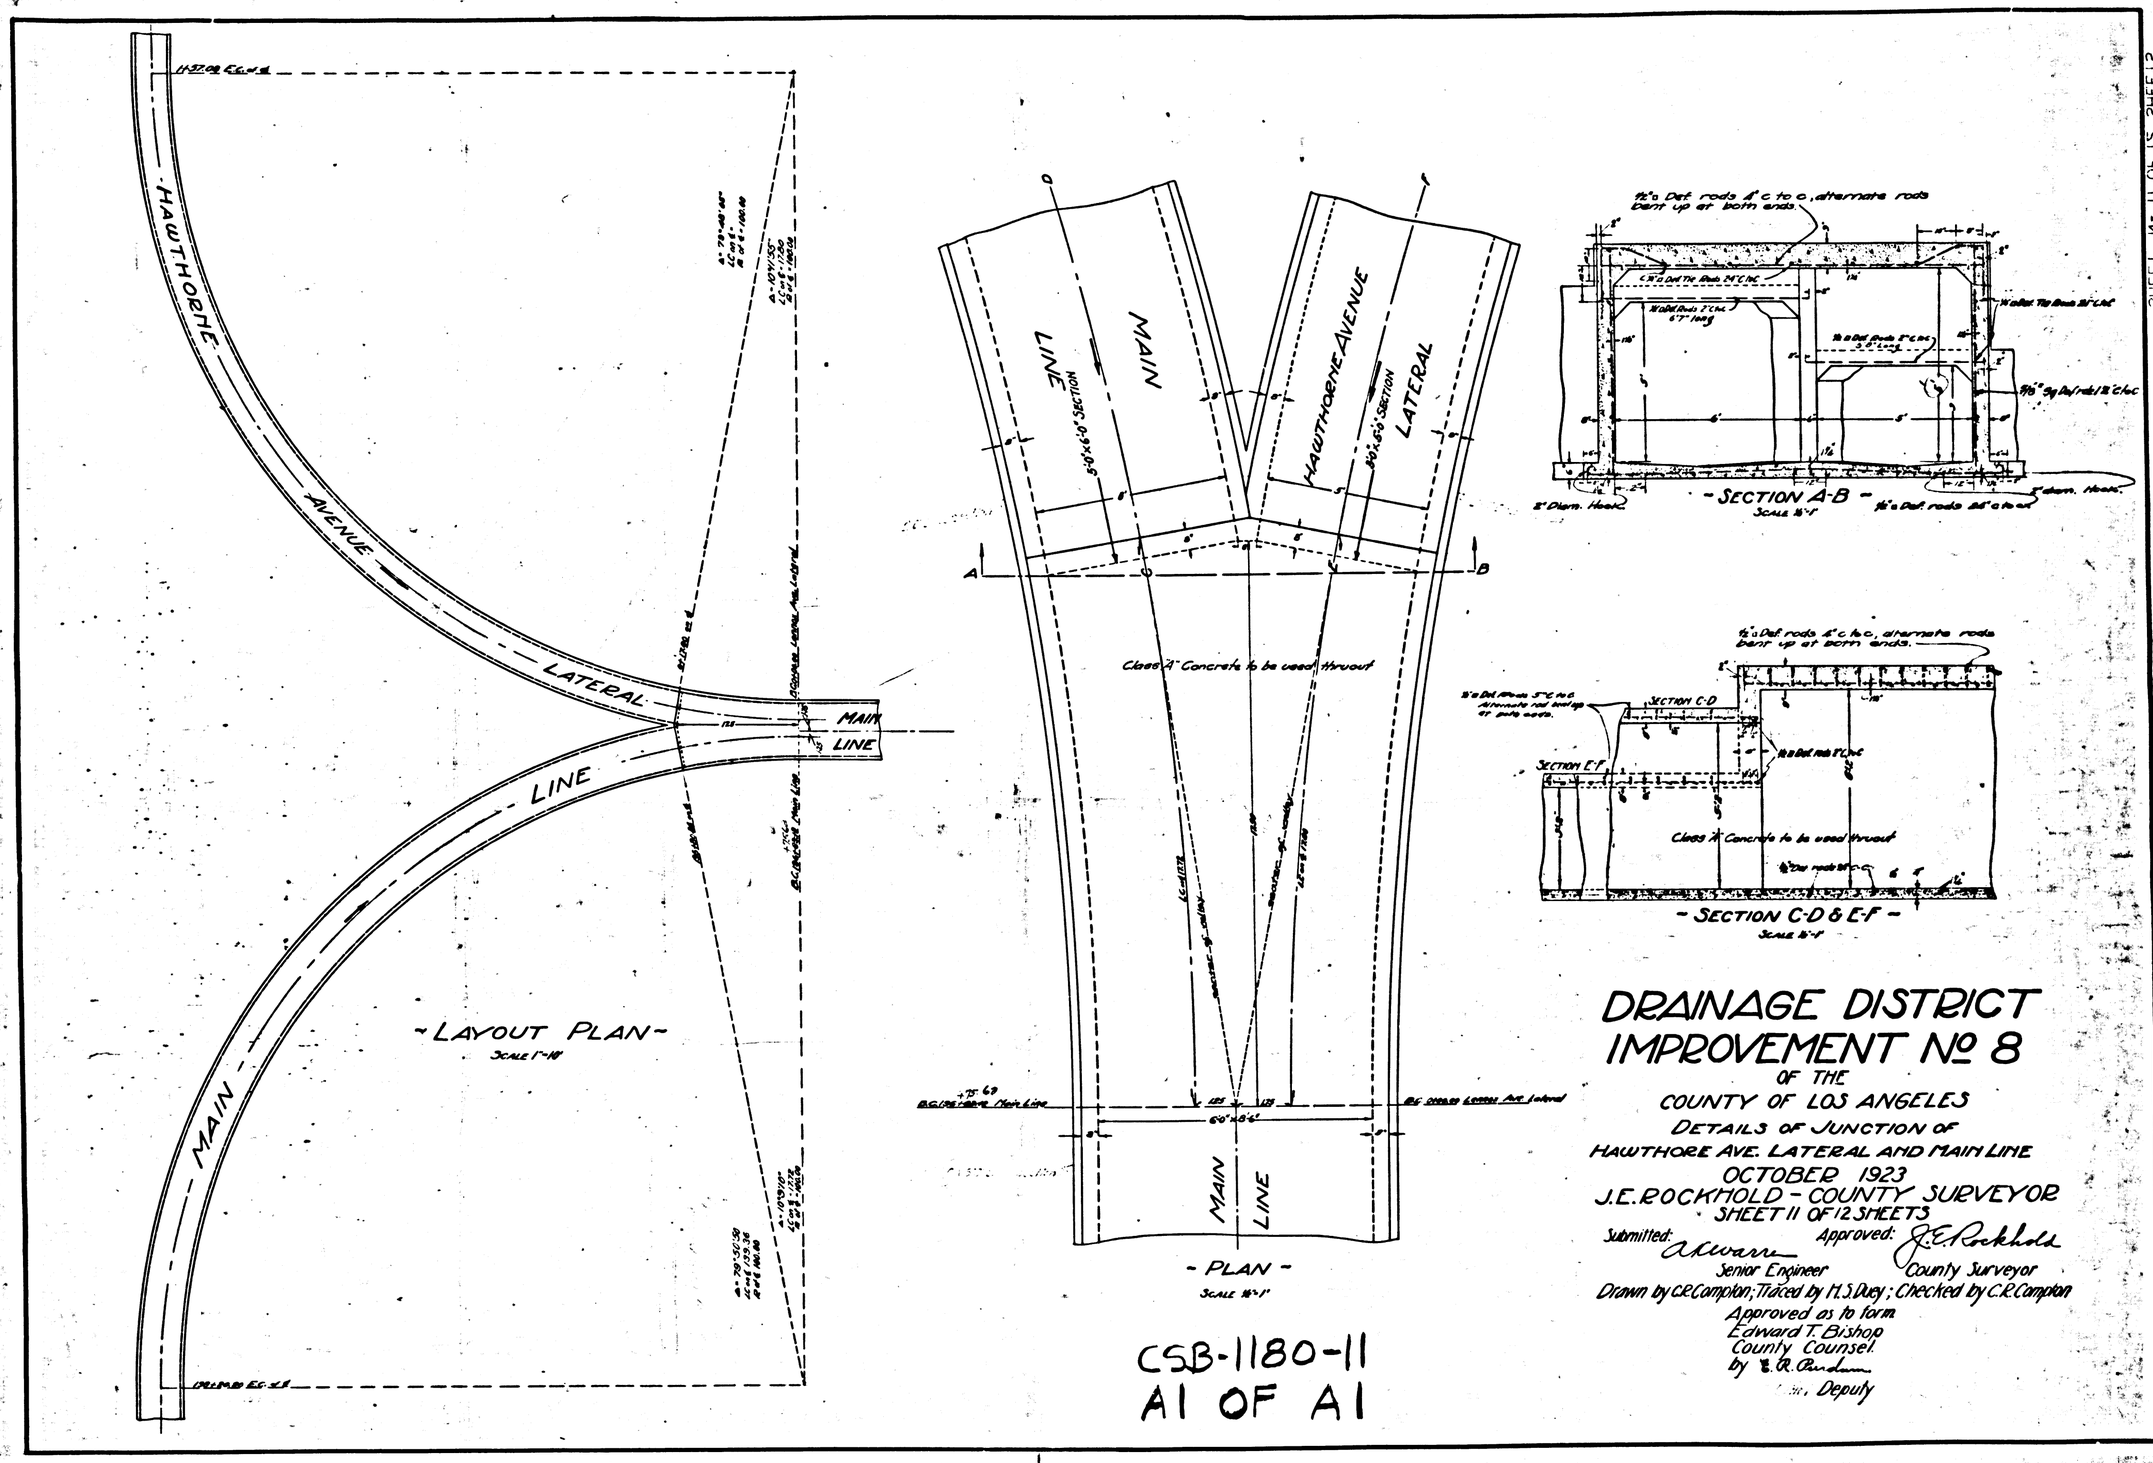
HAWTHORNE AVENUE LATERAL
MAIN LINE
MAIN LINE
- LAYOUT PLAN -
SCALE 1"=10'
MAIN LINE
HAWTHORNE AVENUE LATERAL
5'-0"x6'-0" SECTION
Class "A" Concrete to be used thruout
6'-0"x8'-6"
MAIN LINE
- PLAN -
SCALE 1/8"=1'
- SECTION A-B -
SCALE 1/8"=1'
- SECTION C-D & E-F -
SCALE 1/8"=1'
DRAINAGE DISTRICT
IMPROVEMENT No 8
OF THE
COUNTY OF LOS ANGELES
DETAILS OF JUNCTION OF
HAWTHORE AVE. LATERAL AND MAIN LINE
OCTOBER 1923
J.E. ROCKHOLD - COUNTY SURVEYOR
SHEET 11 OF 12 SHEETS
Submitted: A.K. Warre
Senior Engineer
Approved: J.E. Rockhold
County Surveyor
Drawn by C.R. Compton; Traced by H.S. Duey; Checked by C.R. Compton
Approved as to form
Edward T. Bishop
County Counsel
by E.R. Purdum
Deputy
CSB-1180-11
A1 OF A1