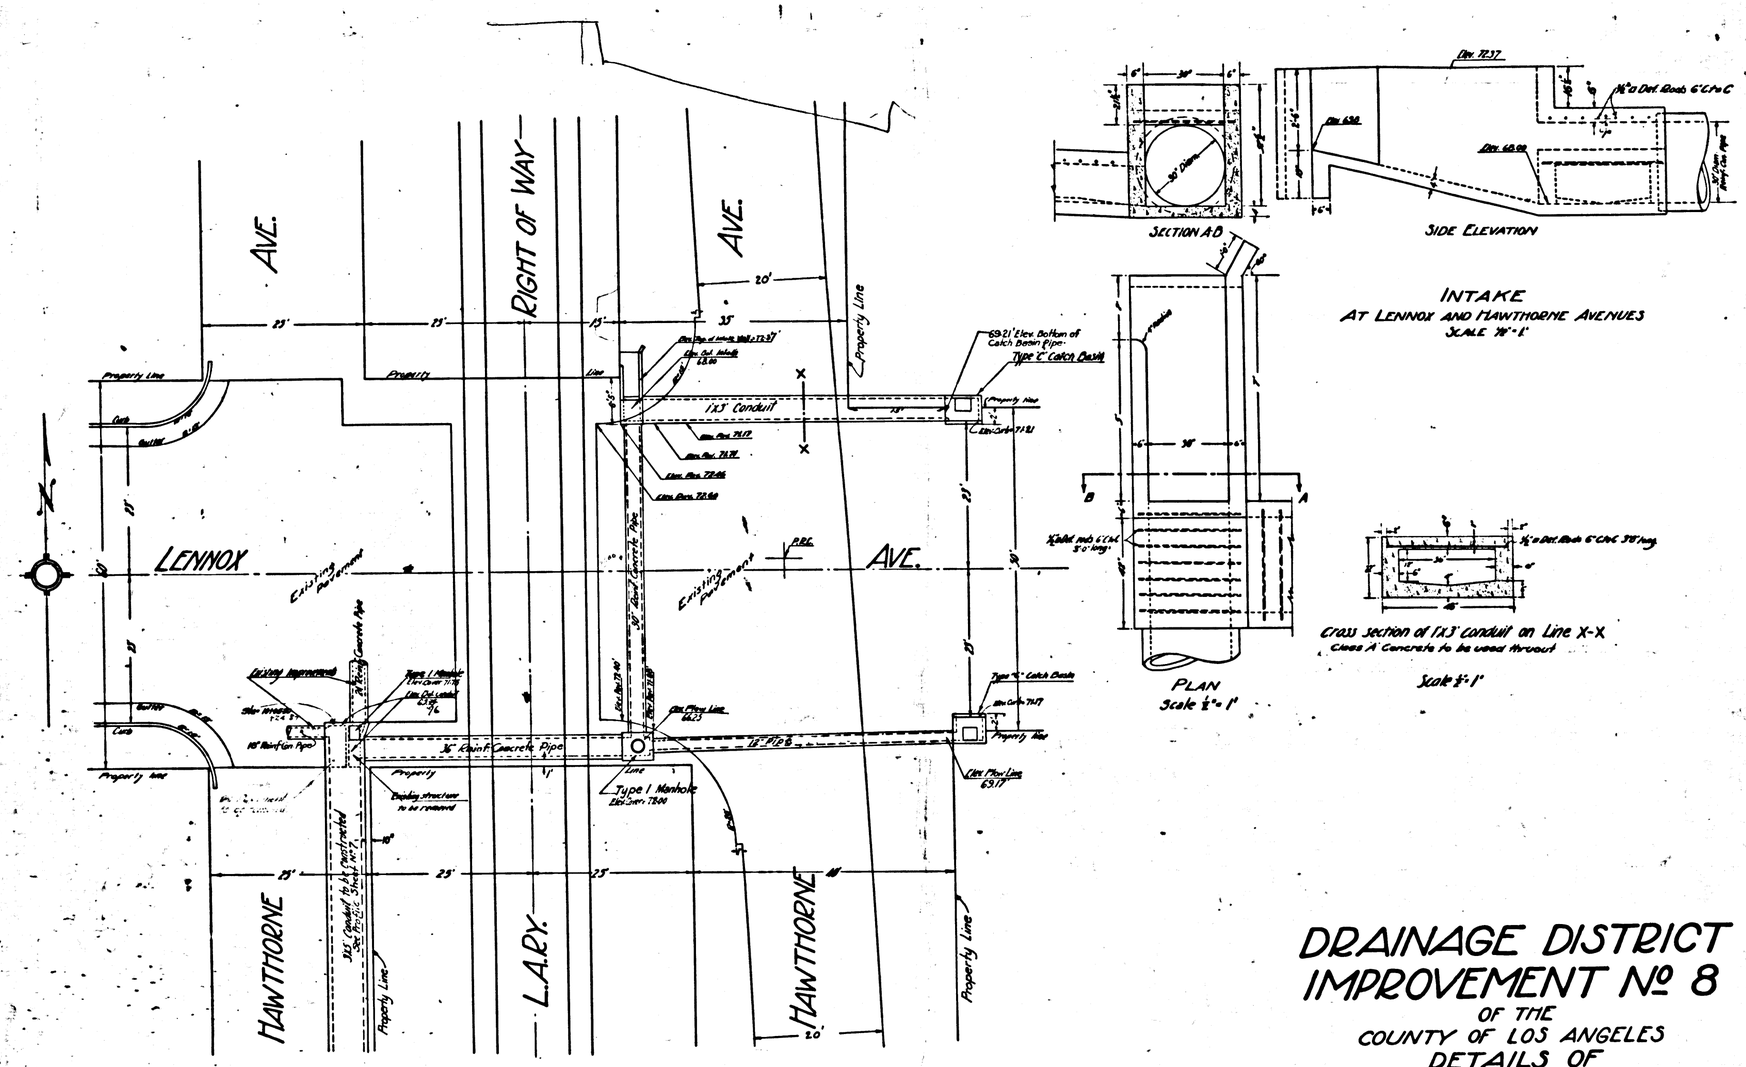

PLAN OF LAYOUT AT STREET INTERSECTION
SCALE: 1"=10'

Note:- For details of reinforced concrete pipe see specifications.

INTAKE
AT LENNOX AND HAWTHORNE AVENUES
SCALE 1/2"=1'

PLAN
Scale 1/2"=1'

Cross section of 1'X3' conduit on Line X-X
Class "A" Concrete to be used thruout
Scale 1/2"=1'

DRAINAGE DISTRICT IMPROVEMENT No 8

OF THE
COUNTY OF LOS ANGELES
DETAILS OF
INTAKE
AT LENNOX AND HAWTHORNE AVENUES
SEPTEMBER - 1923
J.E. ROCKHOLD - COUNTY SURVEYOR
SHEET 12 OF 12 SHEETS

Submitted: A.K. Warren, Senior Engineer
Approved: J.E. Rockhold, County Surveyor
Drawn by H.S. Duey - Checked by Compton
Approved as to form
Edward T. Bishop,
County Counsel.
by E.R. Purdum
Deputy.

CSB-1180-12
A1 OF-A1

SHEET No 12 OF 12 SHEETS
COUNTY SURVEYOR'S MAP No B-1180