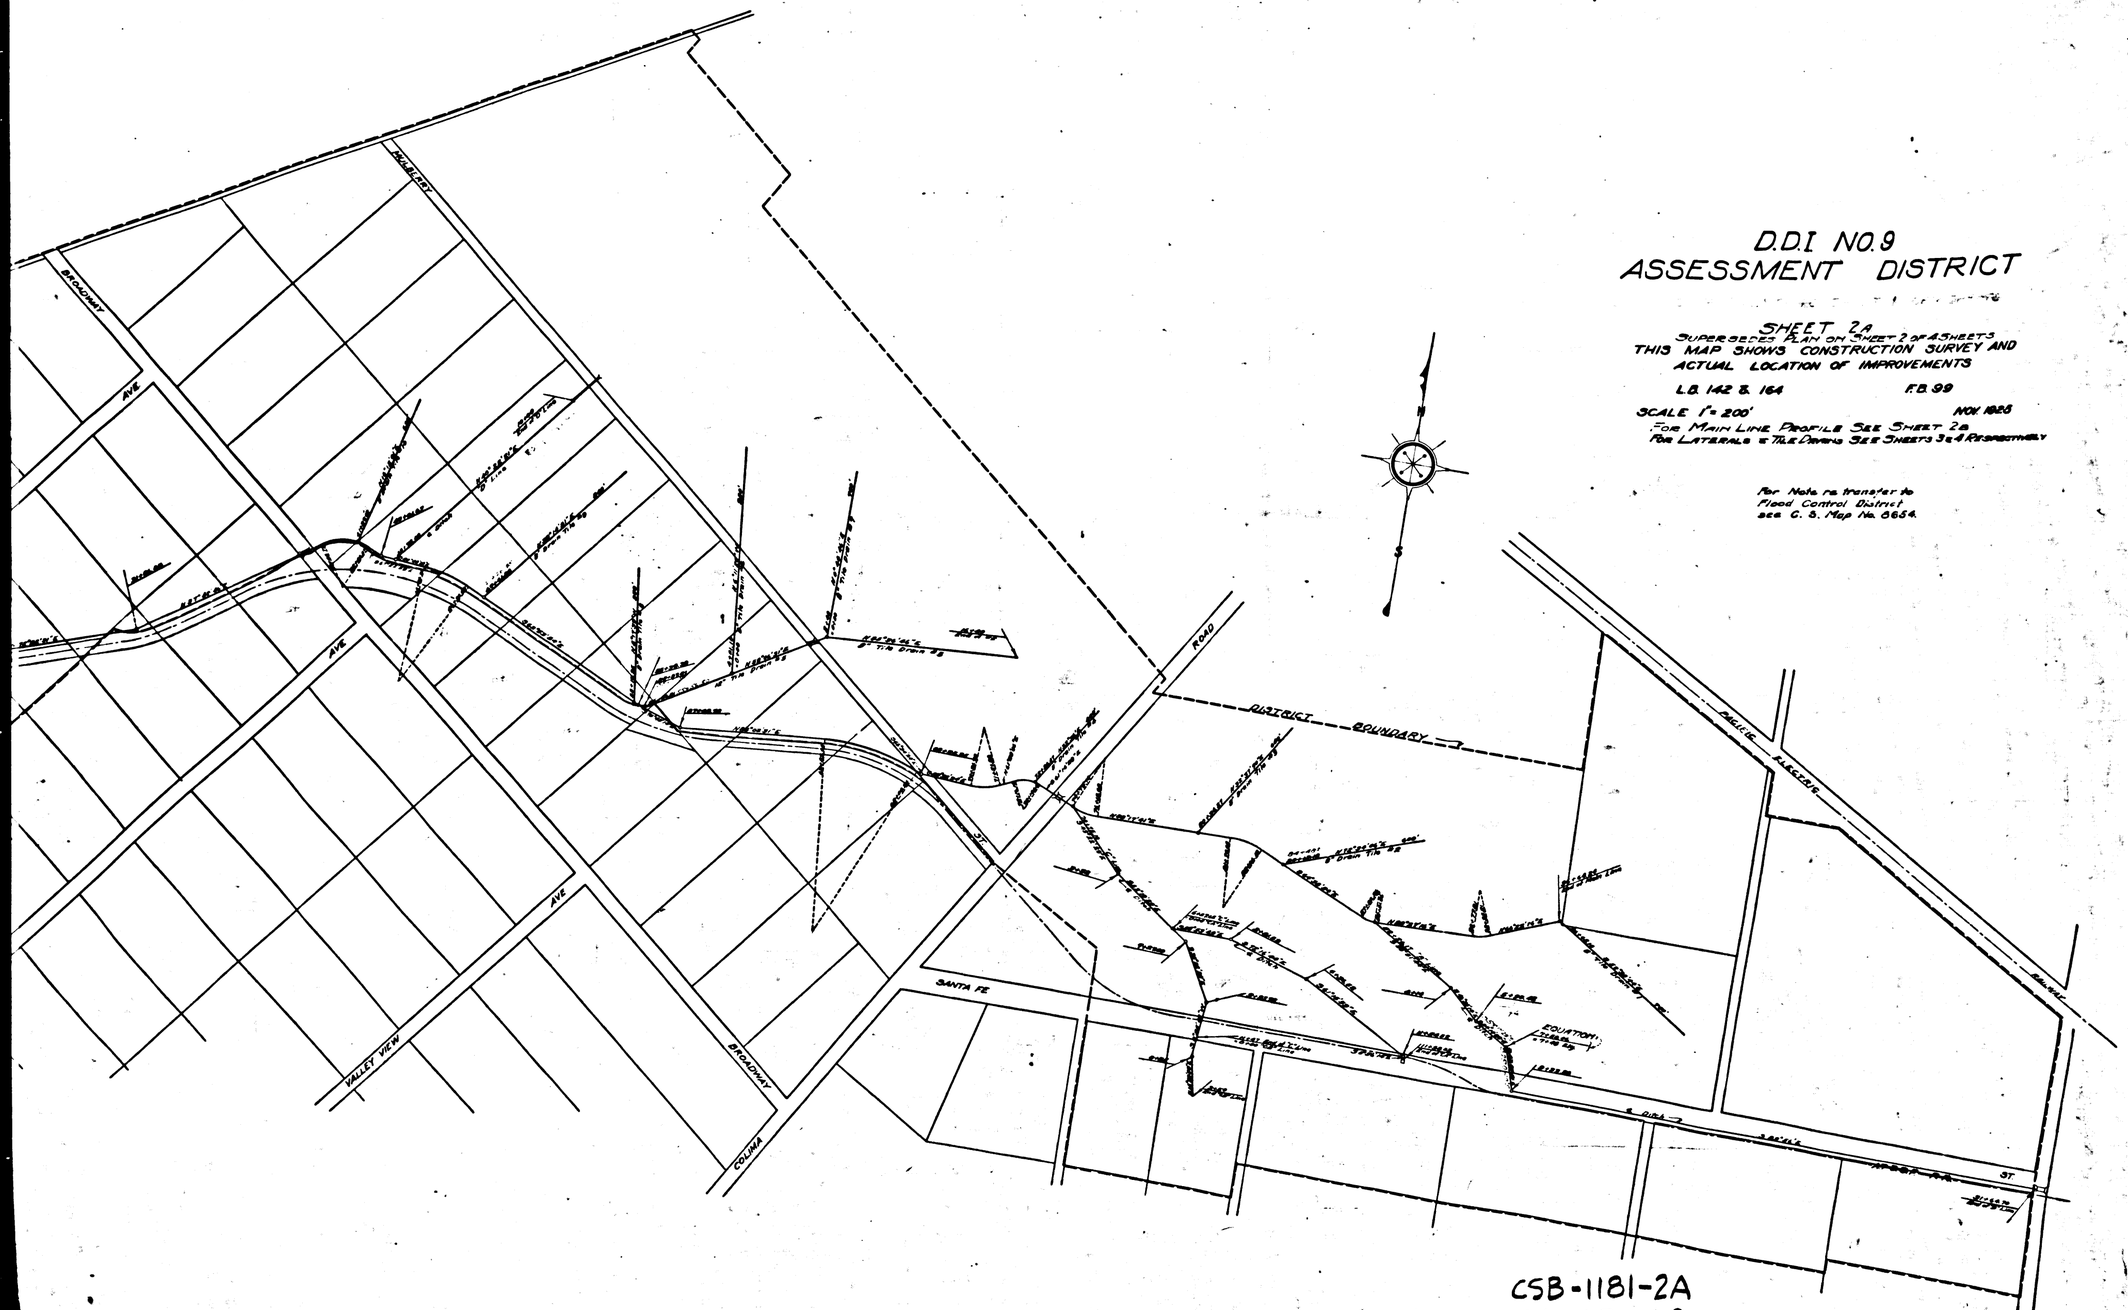

D.D.I NO.9
ASSESSMENT DISTRICT

SHEET 2A
SUPERSEDES PLAN ON SHEET 2 OF 43 SHEETS
THIS MAP SHOWS CONSTRUCTION SURVEY AND
ACTUAL LOCATION OF IMPROVEMENTS

L.B. 142 & 164 F.B. 99

SCALE 1" = 200' NOV. 1925

FOR MAIN LINE PROFILE SEE SHEET 2B
FOR LATERALS & TILE DRAINS SEE SHEETS 3 & 4 RESPECTIVELY

For Note re transfer to
Flood Control District
see C. S. Map No. 3654.

CSB-1181-2A
A1 OF A2

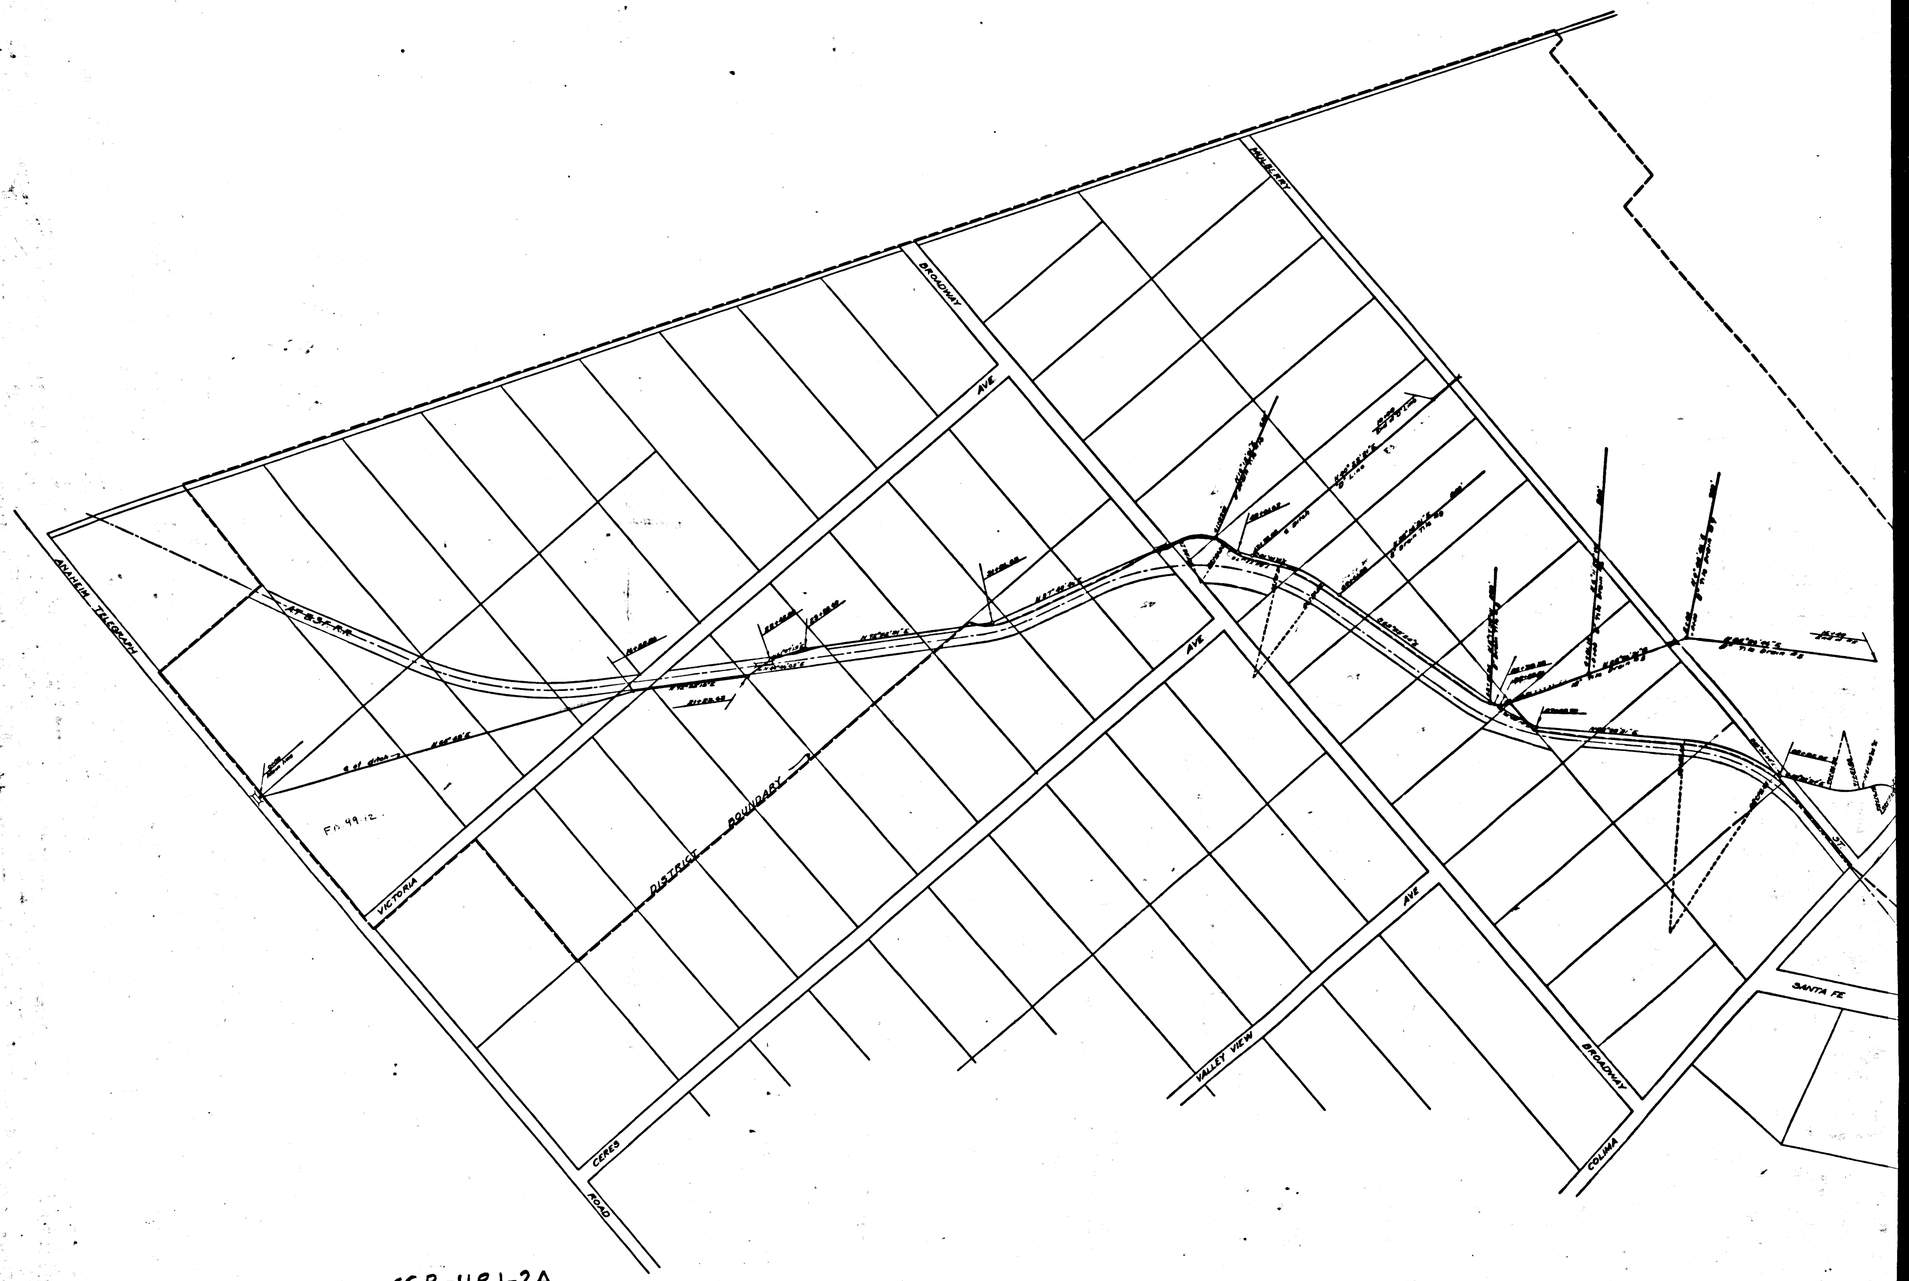

CSB-1181-2A
A2 OF A2