D.D.I. Nº 9
PROFILE OF MAIN LINE

SHEET 2B.

SUPERSEDES PROFILE ON SHEET 2 OF 4 SHEETS

THIS PROFILE IS FOR THE CENTER-LINE OF MAIN LINE AS ACTUALLY CONSTRUCTED.

FOR ALIGNMENT SEE SHEET 2A.

SCALES { HORIZONTAL: 1" = 200'
VERTICAL: 1" = 4'

For Note re transfer to Flood Control District see C.S. Map No. 8654

NOTE: Grade lines are for invert of canal, conduit or pipe. Elevations are in Feet above an assumed Datum. To convert to U.S.G.S. Datum add 9.02 Ft. to elevations shown hereon.

REFERENCES		DATES
F.B. 99	Plotted by Hartley	July 1927
L.B. 142	Checked by Parkin	July 1927.
		"

CSB-1181-2B
A1 OF A2

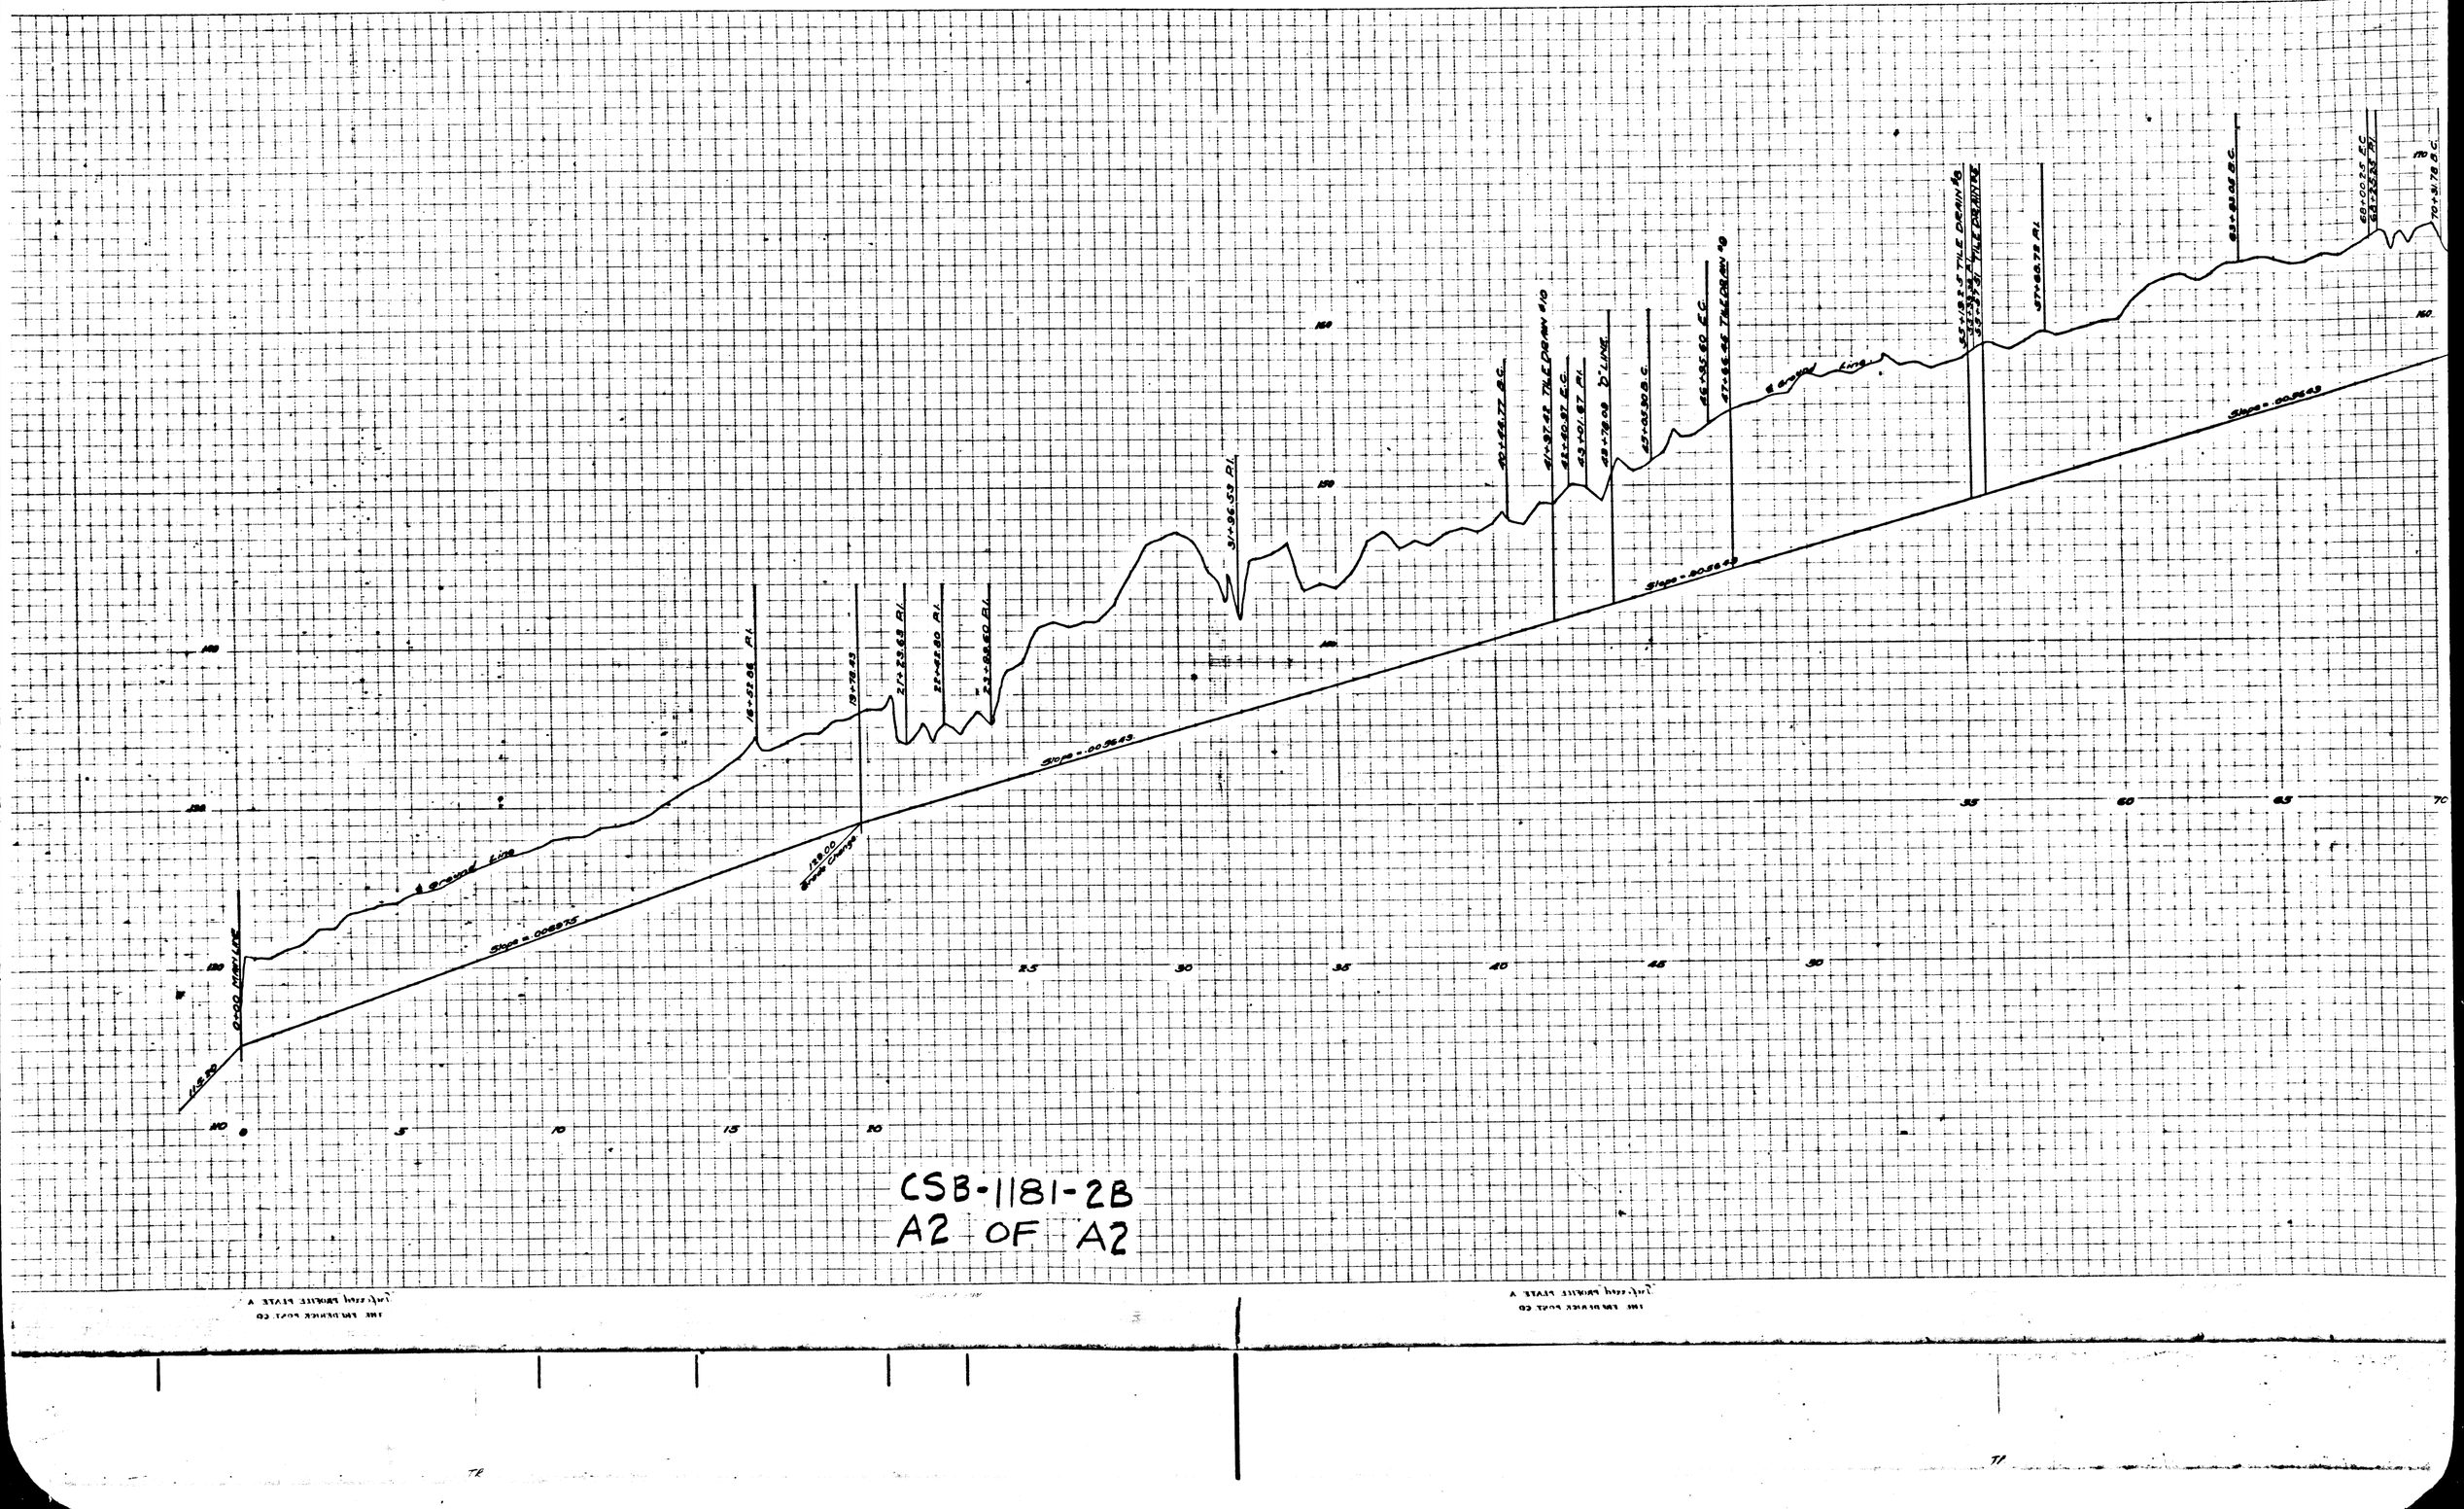

CSB-1181-2B
A2 OF A2