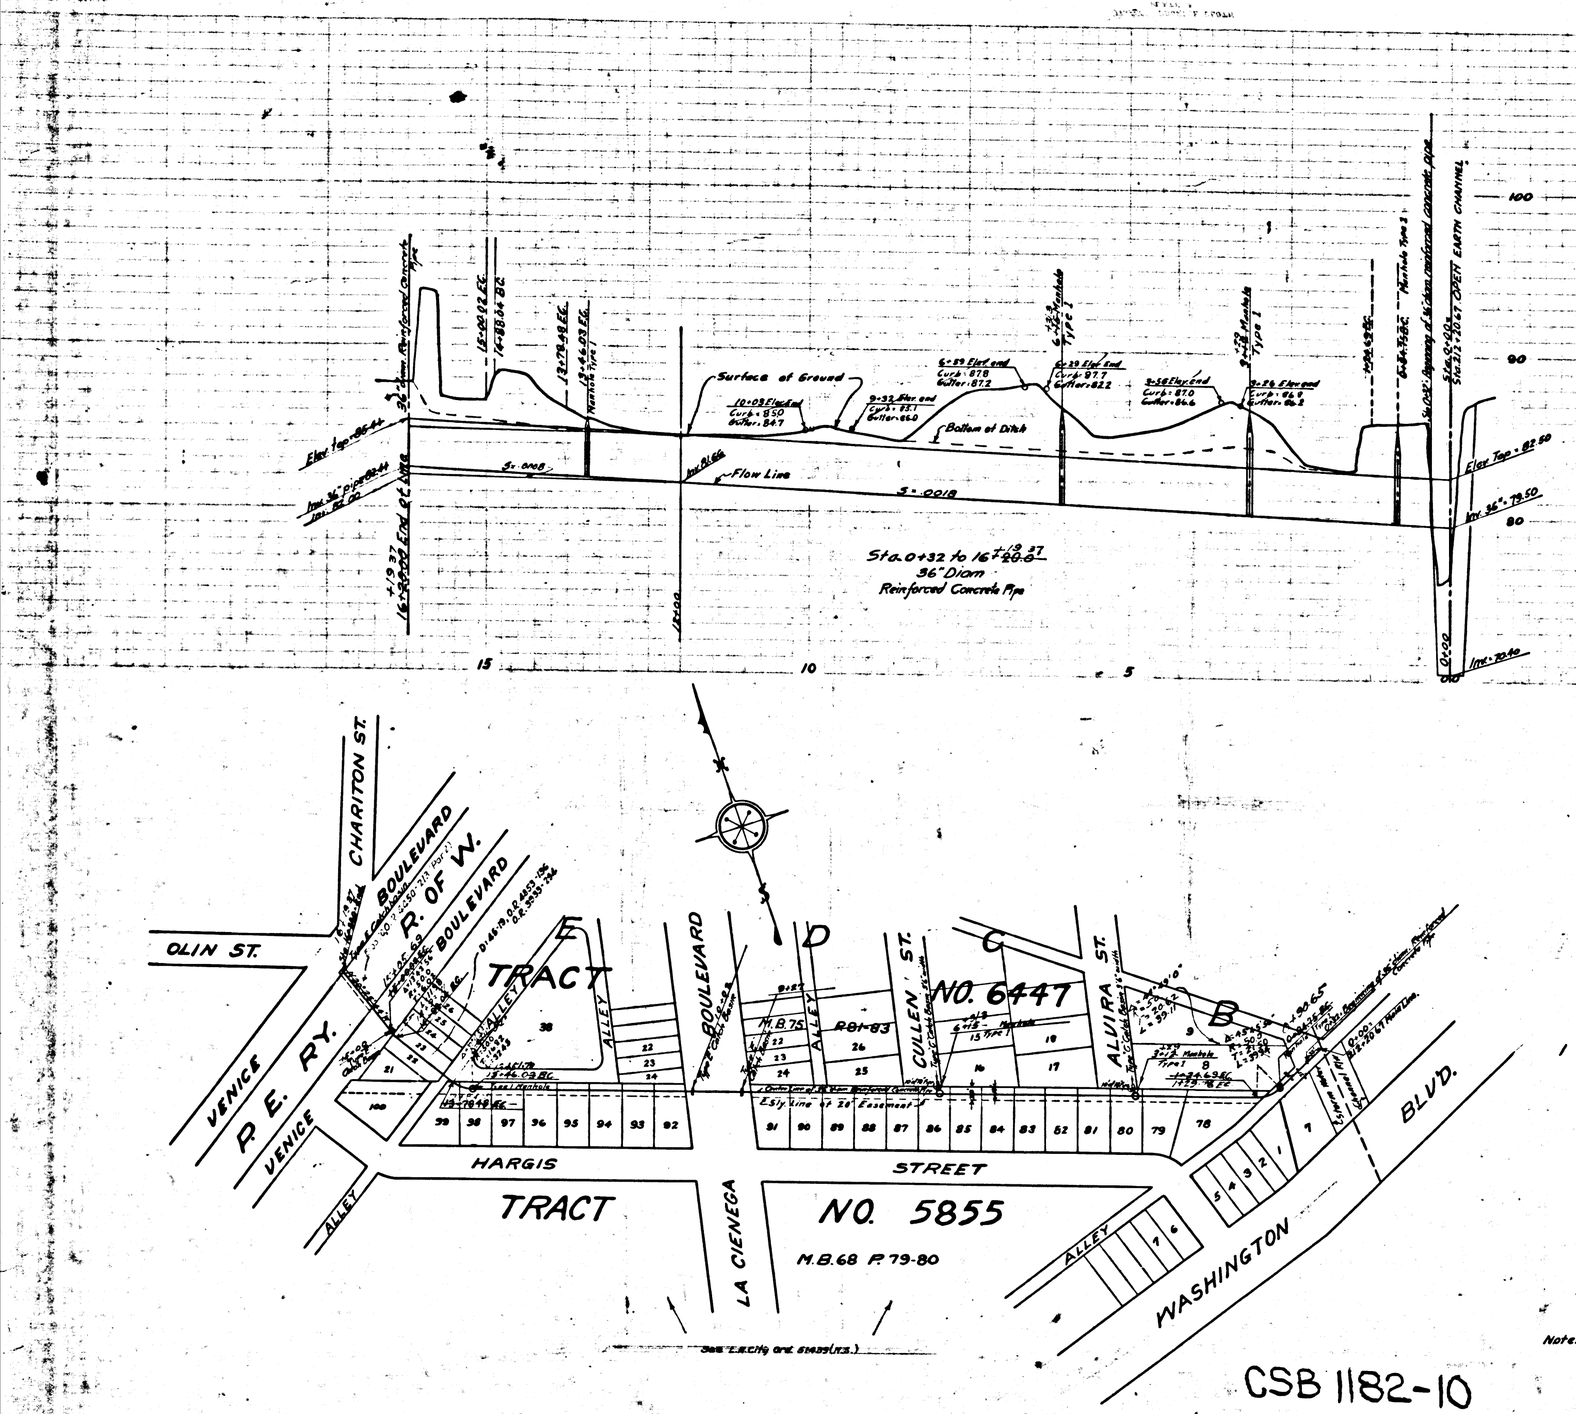

DRAINAGE DISTRICT IMPROVEMENT NO.11.

OF THE
COUNTY OF LOS ANGELES

PLAN AND PROFILE OF HARGIS STREET LINE

SCALES { VERTICAL 1"=6'-0" / HORIZONTAL 1"=100'

NOVEMBER 1924.

SHEET 10 OF 21 SHEETS

J.E. ROCKHOLD COUNTY SURVEYOR

Submitted
A.K. Warren
Senior Engineer

Approved
J.E. Rockhold
County Surveyor.

Approved as to form
Edward T. Bishop
County Counsel

by J. F. Moroney
Deputy

Note:-
Elevations are in feet above U.S.G.S. or mean sea level datum.

D.D.I. No. 11.	
Drawn by Burns	Nov. 1924
Traced by Burns	Nov. 1924
Checked by Rawal	" "

Revised 2-8-27

CSB 1182-10
A1 of A1

COUNTY SURVEYORS MAP No. B-1183
SHEET No. 10 OF 21 SHEETS