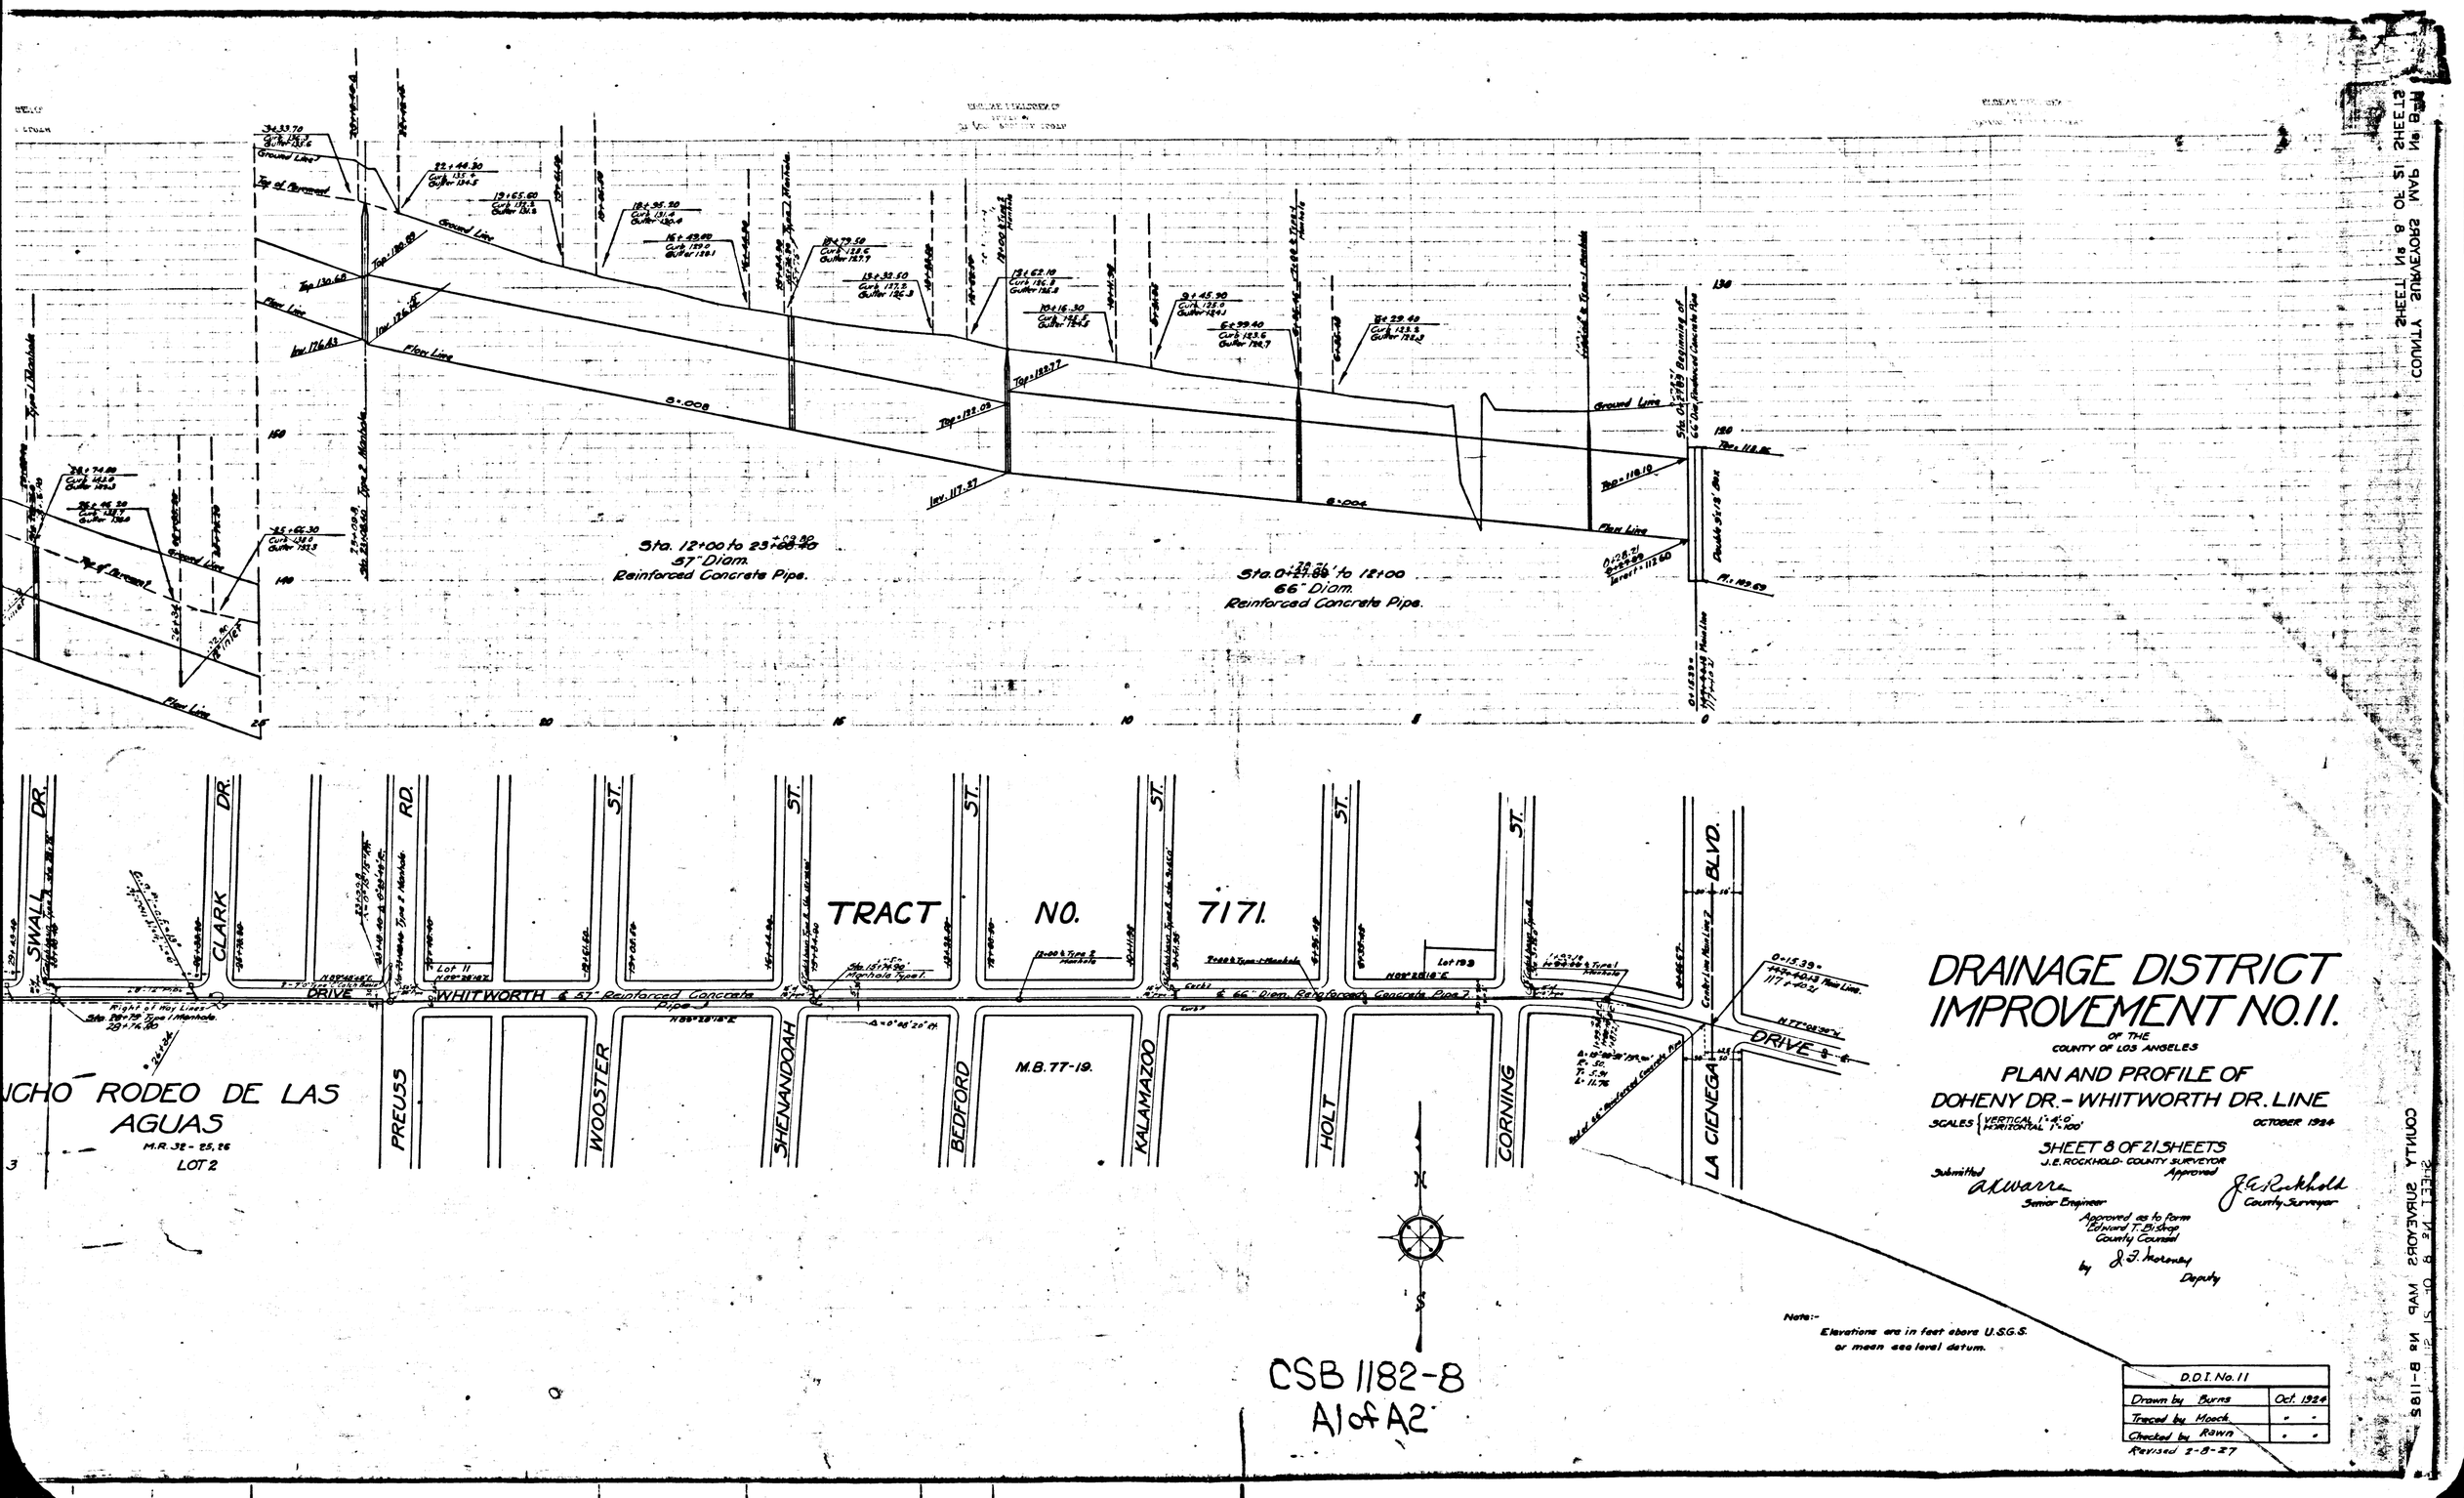

DRAINAGE DISTRICT IMPROVEMENT NO. 11.

OF THE
COUNTY OF LOS ANGELES

PLAN AND PROFILE OF DOHENY DR. - WHITWORTH DR. LINE

SCALES { VERTICAL 1" = 4.0' HORIZONTAL 1" = 100' }

OCTOBER 1924

SHEET 8 OF 21 SHEETS

J.E. ROCKHOLD - COUNTY SURVEYOR

Submitted
A.L. Warren
Senior Engineer

Approved
J.E. Rockhold
County Surveyor

Approved as to Form
Edward T. Bishop
County Counsel
by J. J. Moroney
Deputy

D.D.I. No. 11	
Drawn by Burns	Oct. 1924
Traced by Mooch	" "
Checked by Rawn	" "

Revised 2-8-27

COUNTY SURVEYORS MAP No. 8-1182
SHEET No. 8 OF 21 SHEETS

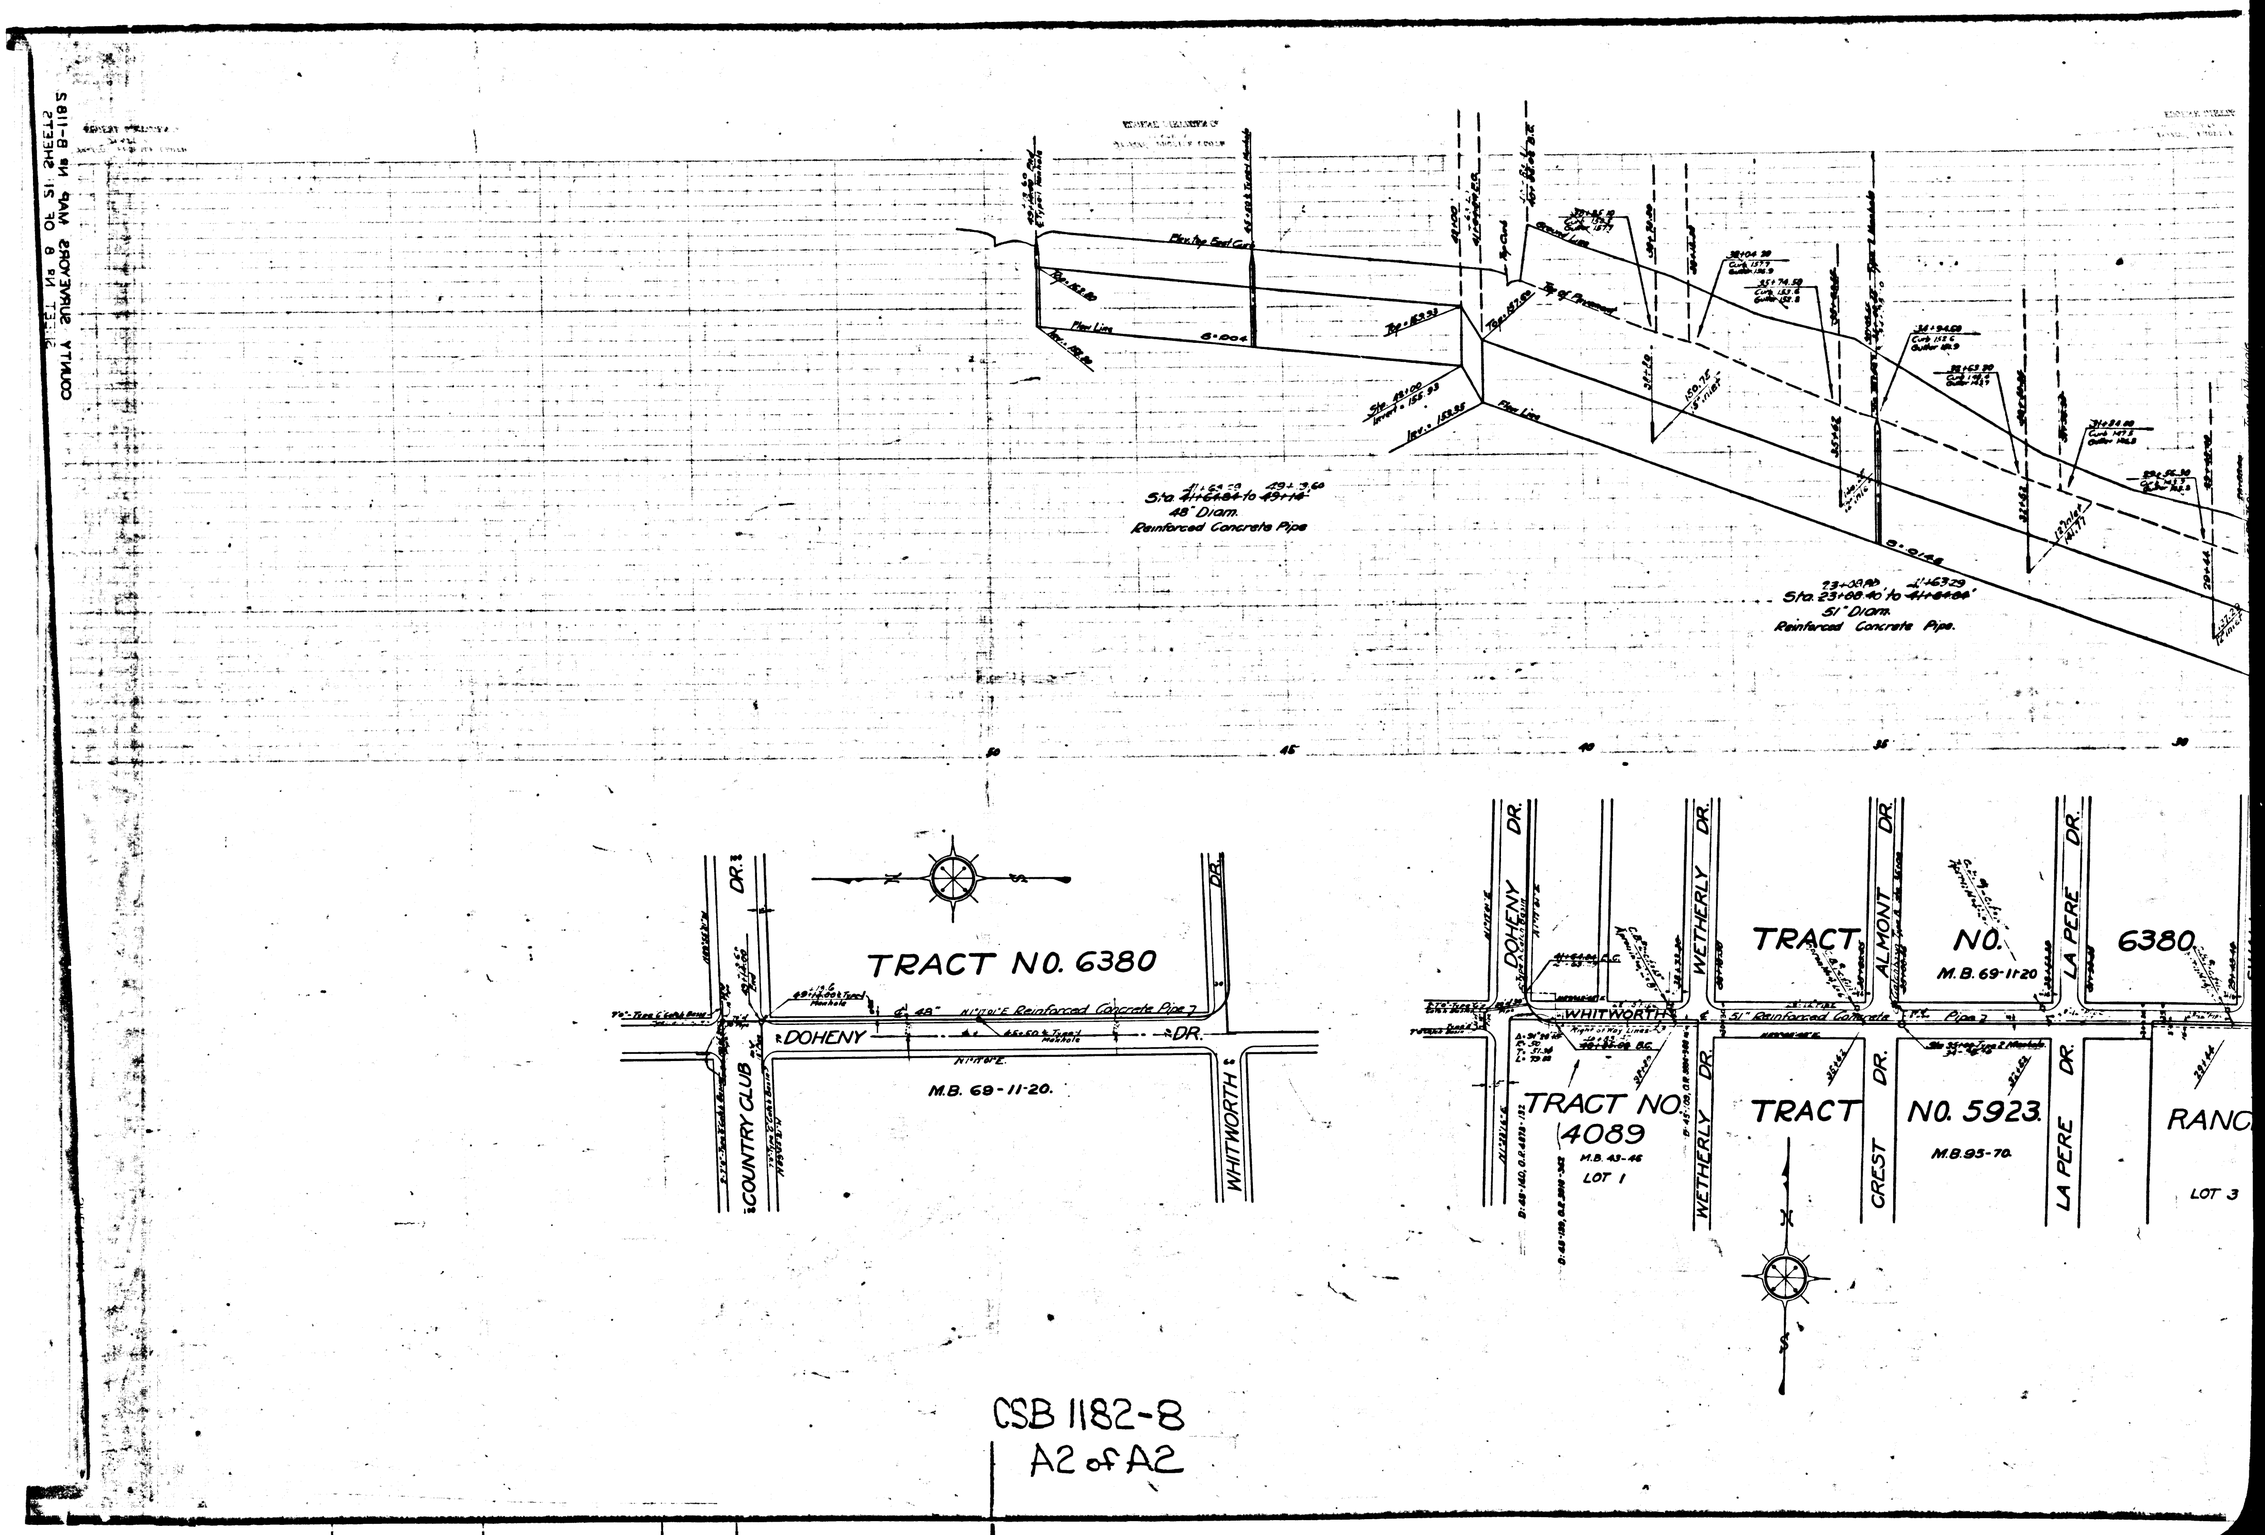

CSB 1182-8
A2 of A2