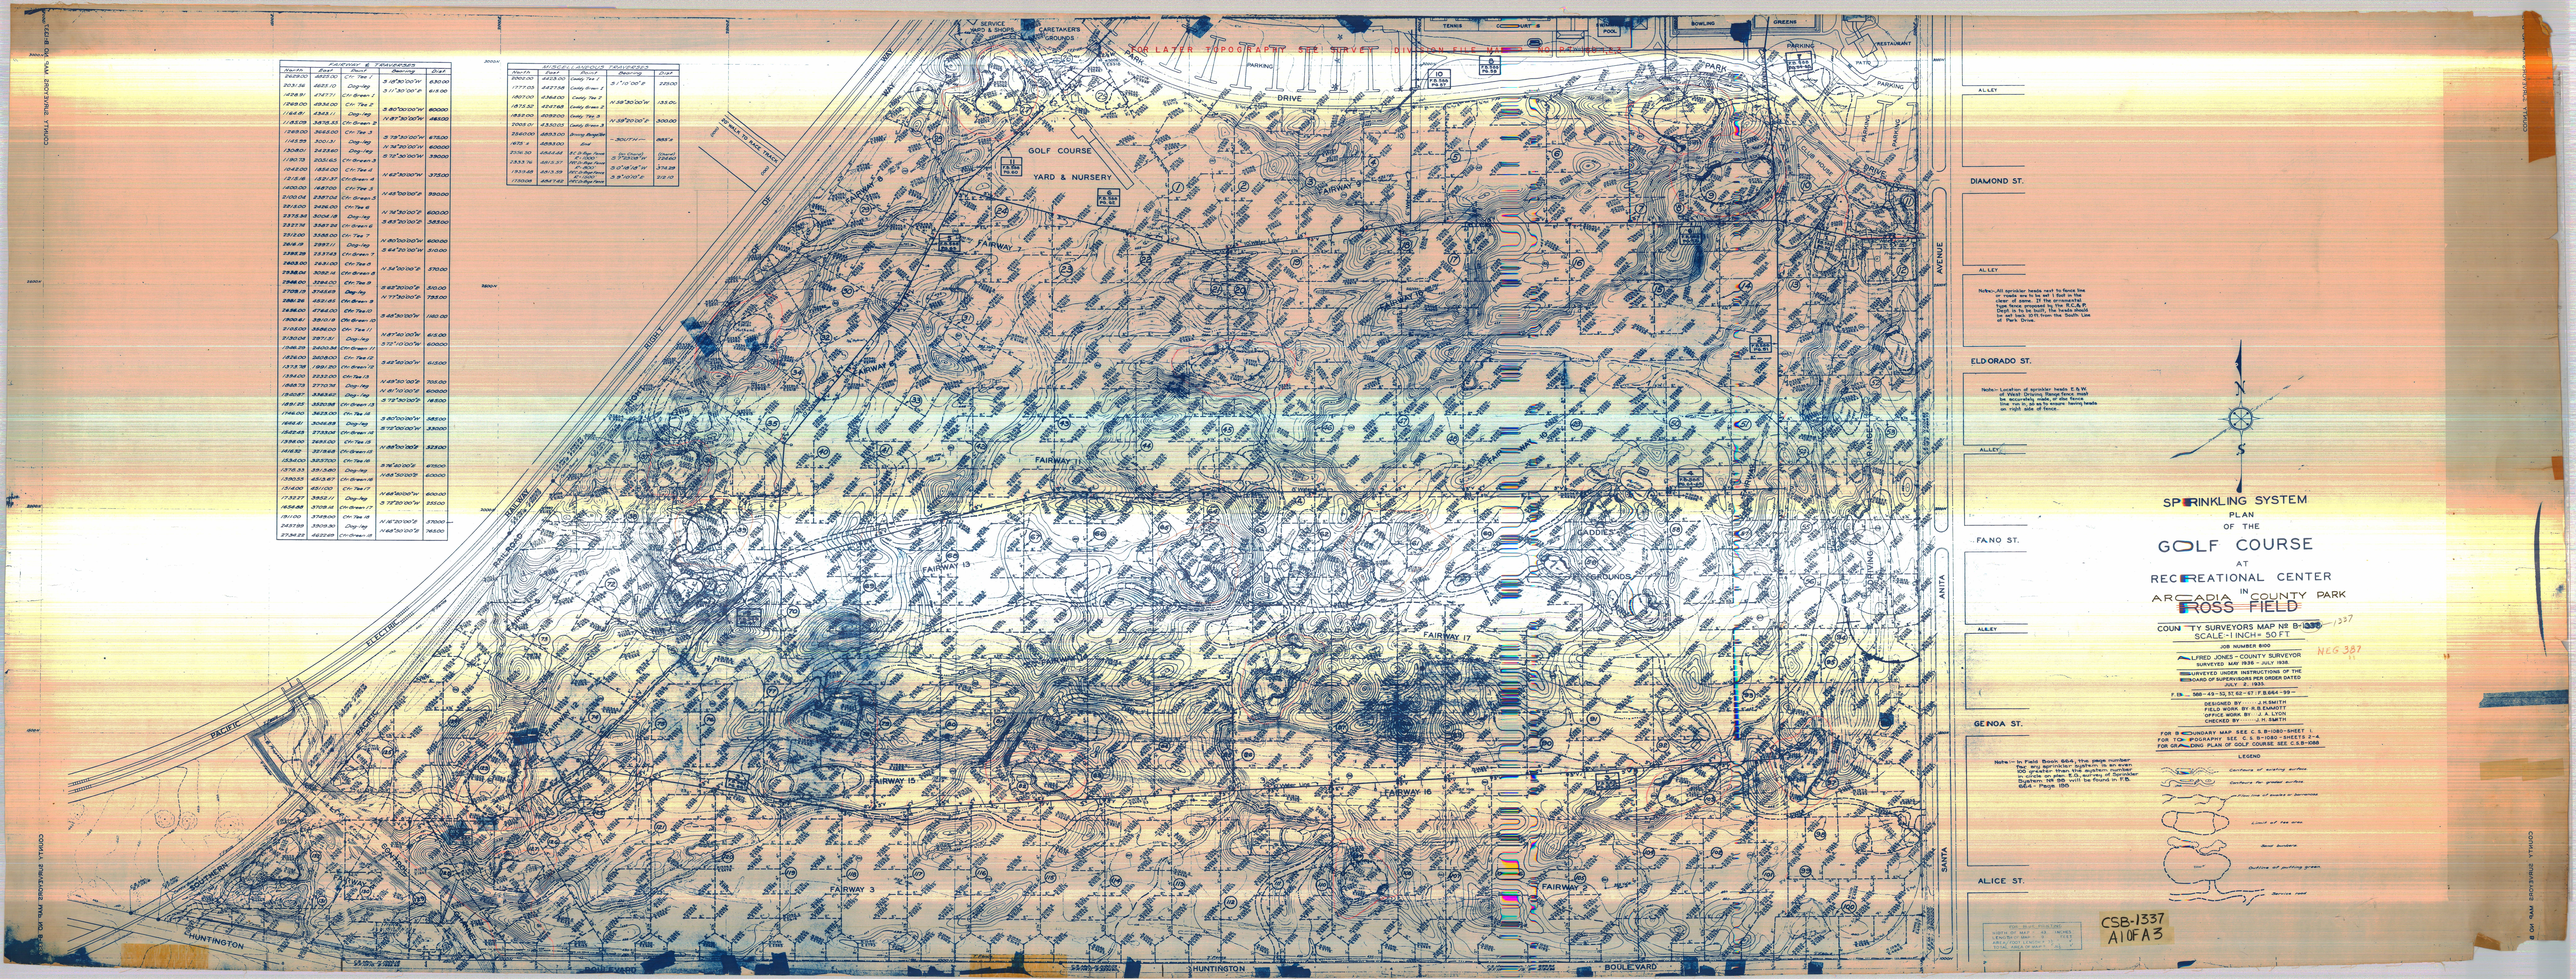

SPRINKLING SYSTEM PLAN OF THE GOLF COURSE AT RECREATIONAL CENTER ARCADIA IN COUNTY PARK ROSS FIELD

COUNTY SURVEYORS MAP № B-1337

SCALE - 1 INCH = 50 FT

JOB NUMBER 8100

FRED JONES - COUNTY SURVEYOR
SURVEYED MAY 1935 - JULY 1936
SURVEYED UNDER INSTRUCTIONS OF THE BOARD OF SUPERVISORS PER ORDER DATED JULY 2, 1935.

F. B. 568-49-52, 57, 62-67 - F. B. 664-99

DESIGNED BY ..... J. H. SMITH
FIELD WORK BY R. B. DAVIS
OFFICE WORK BY J. K. SMITH
CHECKED BY ..... J. H. SMITH

FOR BOUNDARY MAP SEE C. S. B-1080-SHEET 1.
FOR TOPOGRAPHY SEE C. S. B-1080-SHEETS 2-4.
FOR GRADING PLAN OF GOLF COURSE SEE C.S.B-1088

LEGEND

Contours of watering system
Contours for grading system
Contours line of swales or terraces
Limit of fill slope
Limit of cut slope
Bank borders
Outline of putting green
Service road

Notes:- All sprinkler heads next to fence line on road sides to be set 12 inches from fence. Where there is no fence on the type fence proposed by the R.C.A.P. Dept. is to be built, the heads should be set 12 ft. to 15 ft from the South Side of Park Drive.

Notes:- Location of sprinkler heads F. & W. of West Division, Range fence, road, and Fano St. are to be set 12 inches from the curb so as to ensure having heads on right side of fence.

Notes:- In Field Book 664, the page number. For any sprinkler system to an even 100 greater than the system number. Thus the Sprinkler System for Sheet No. 1 of Sprinkler System No. 99 will be found in F.B. 664 - Page 1599

CSB-1337
A10FA3

NEG 387

COPIES FURNISHED PRO RATA