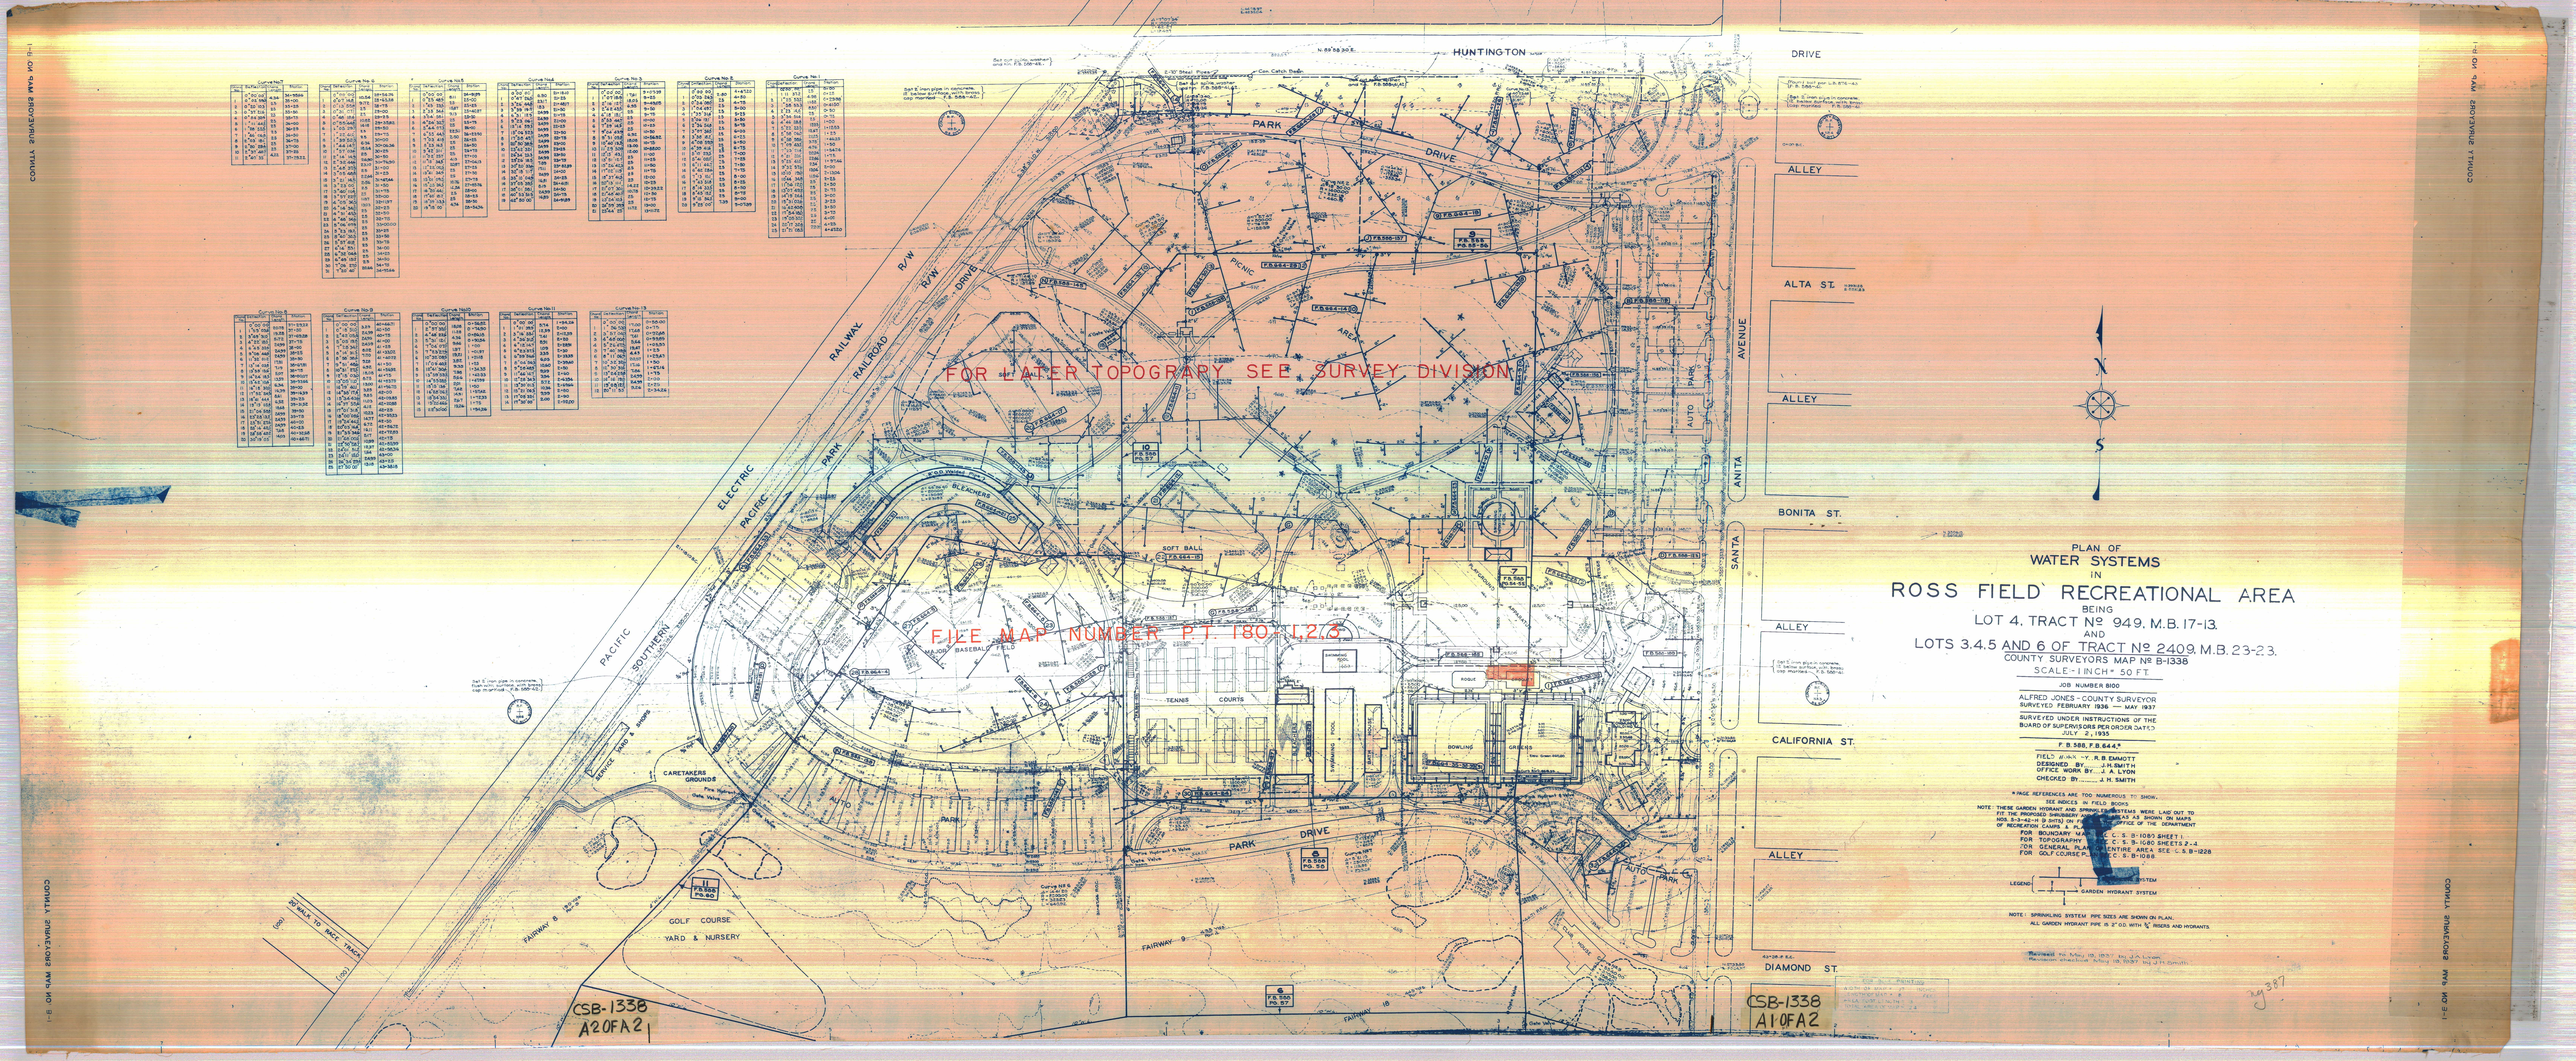

PLAN OF
WATER SYSTEMS
IN
ROSS FIELD RECREATIONAL AREA
BEING
LOT 4, TRACT Nº 949, M.B. 17-13.
AND
LOTS 3.4.5 AND 6 OF TRACT Nº 2409, M.B. 23-23.
COUNTY SURVEYORS MAP Nº B-1338
SCALE - 1 INCH = 50 FT.

JOB NUMBER 800

ALFRED JONES - COUNTY SURVEYOR
SURVEYED FEBRUARY 1936 — MAY 1937

SURVEYED UNDER INSTRUCTIONS OF THE
BOARD OF SUPERVISORS PER ORDER DATED
JULY 2, 1935

F.B. 588, F.B. 644.*

FIELD BOOK BY R.B. EMMOTT
DESIGNED BY J.H. SMITH
OFFICE WORK BY J. A. LYON
CHECKED BY J. H. SMITH

* PAGE REFERENCES ARE TOO NUMEROUS TO SHOW.
SEE INDICES IN FIELD BOOKS

NOTE: THESE GARDEN HYDRANT AND SPRINKLING SYSTEMS WERE LAID OUT TO FIT THE PROPOSED SHRUBBERY AREAS AS SHOWN ON MAPS NOS. 5 AND 6 (SHEET 2 OF 4) ON FILE IN THE OFFICE OF THE DEPARTMENT OF RECREATION, SEE C.S. B-1228
FOR BOUNDARY MAP SEE C.S. B-1085 SHEET 1
FOR TOPOGRAPHY SEE C.S. B-1080 SHEETS 2-4
FOR GENERAL PLAN OF ENTIRE AREA SEE C.S. B-1228
FOR GOLF COURSE PLAN SEE C.S. B-1088

LEGEND: SPRINKLING SYSTEM
GARDEN HYDRANT SYSTEM

NOTE: SPRINKLING SYSTEM PIPE SIZES ARE SHOWN ON PLAN.
ALL GARDEN HYDRANT PIPE IS 2" O.D. WITH ¾" RISERS AND HYDRANTS.

Reviewed this May 19, 1937 by J. A. Lyon
Revision checked May 19, 1937 by J. H. Smith

24387