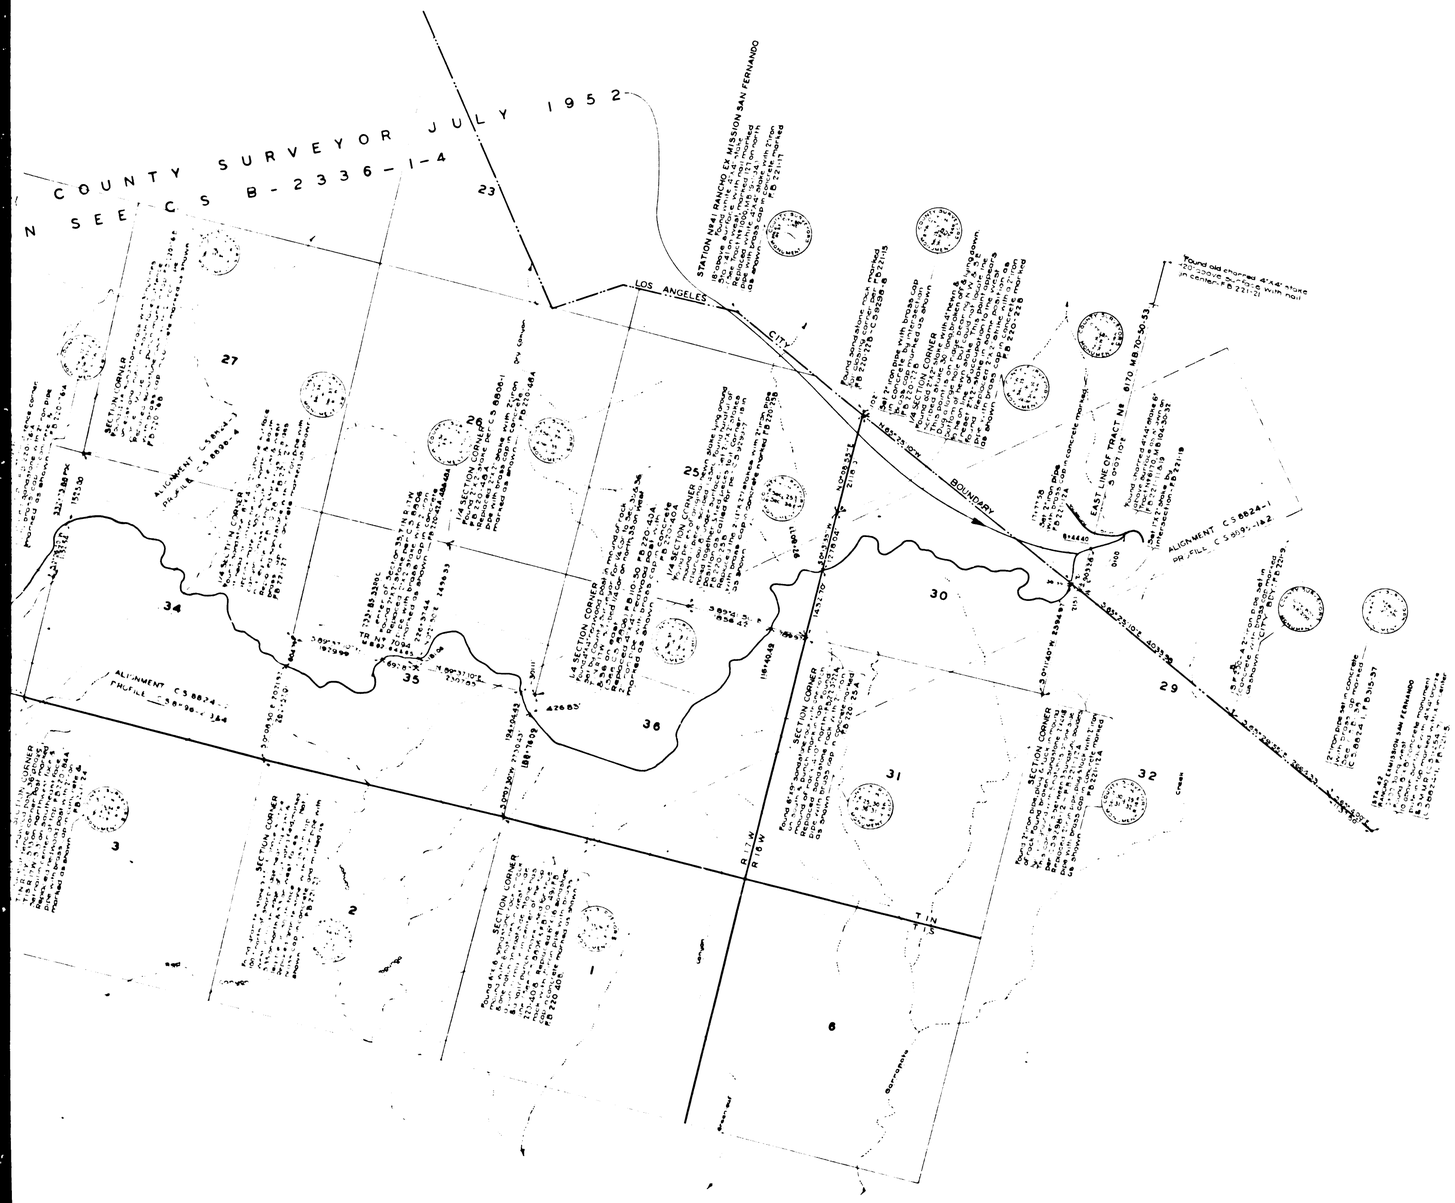

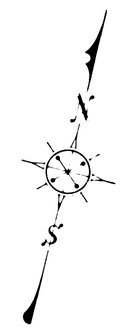

INDEX MAP OF

MULHOLLAND HIGHWAY

FROM

MULHOLLAND DRIVE

TO

STATE HIGHWAY (VII L.A.-60)

(ROOSEVELT HIGHWAY)

COUNTY SURVEYORS MAP Nº B-1559

SCALE 1 INCH = 1000 FT.

INDEX 19-59-60

JOB NUMBER 7604

ALFRED JONES COUNTY SURVEYOR

SURVEYED OCT 1925 - JULY, 1938

SURVEYED UNDER INSTRUCTIONS OF THE BOARD OF SUPERVISORS PER ORDER DATED AUG. 31 - 1925
BEARINGS ARE BASED ON SOLAR OBSERVATION VICINITY OF STA 6+74.35 FIELD BOOK 200, PAGE 10.

F.B. 220-224, 230 & 758.

OFFICE WORK BY ..... A.W. VAN FLEET
D.A. WHITE.

CHECKED BY ..... A.E. TIMMONS
A.H. DREW.

CSB-1559
A1 OF A4

CSB-1559
A2 OF A4

CSB-1559
A3 OF A4

CSB-1559
A4 OF A4