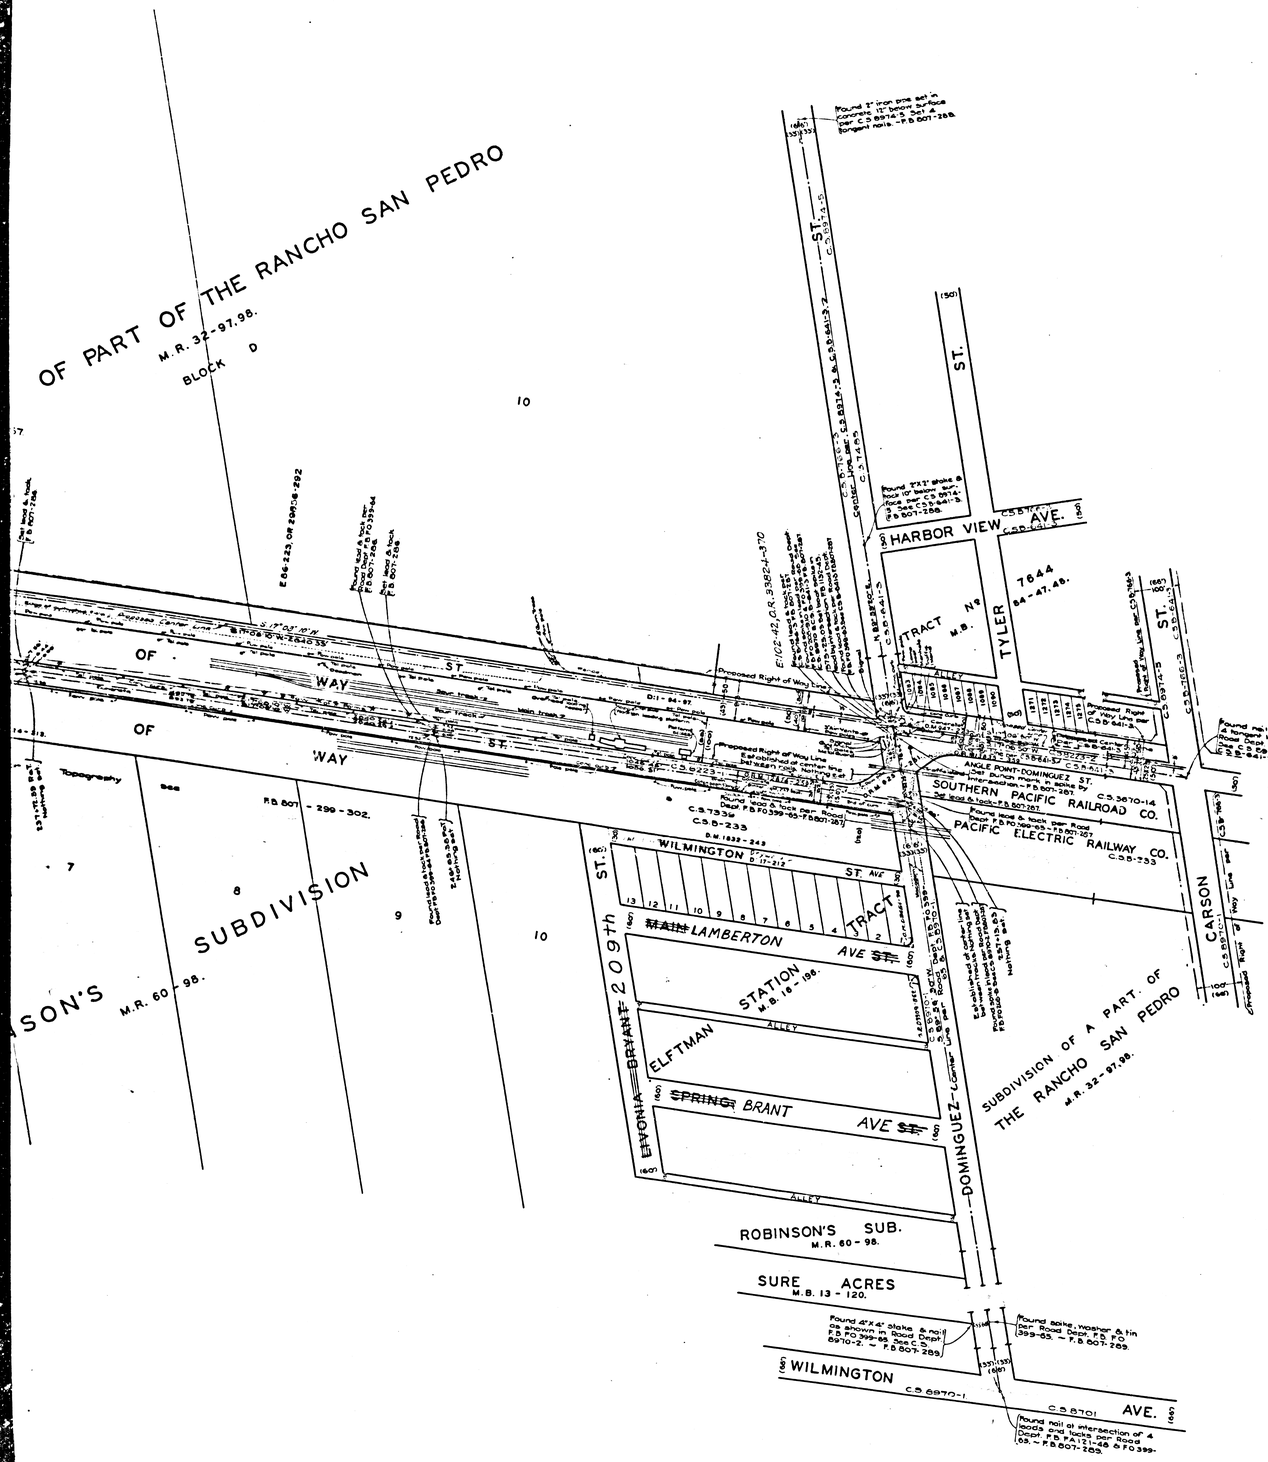

COUNTY OF LOS ANGELES
MAP OF

ALAMEDA STREET

FROM
NORTHERLY BOUNDARY ~ CITY OF COMPTON
(ORIS STREET)
TO
DOMINGUEZ STREET

COUNTY SURVEYORS MAP Nº B-1729.
SHEET Nº 3 OF 3 SHEETS
SCALE: 1 INCH = 100 FT.

JOB NUMBER 8270

ALFRED JONES—COUNTY SURVEYOR

SURVEYED..... JULY 1940 TO JAN. 1941

SURVEYED ON REQUEST OF THE REGIONAL PLANNING COMMISSION UNDER FILE 21,ORD 929 BY LETTER DATED MAY 9, 1939 AND AS AUTHORIZED BY THE BOARD OF SUPERVISORS IN THEIR ORDER OF JUNE 1, 1938.

BEARINGS ARE BASED ON THE BEARING OF ALAMEDA ST. PER C.S.B-1498-1.

F.B. 807-183-302. F.B. 1132-45-60

FIELD WORK BY..... L.D. MOORE
OFFICE WORK BY..... H.L.M. HIGGINS
A.E. TIMMONS
D.A. WHITE
CHECKED BY..... D.M. FINLEY

BEARINGS ARE BASED ON THE CALIFORNIA COORDINATE SYSTEM ZONE 7, PER CHAPTER 1307, STATUTES 1947. - SEE C.S. 9423

INDEX 26-32-30

Revised May, 1950 R.W. McAllister
New Pressed Concrete monument on East Survey of Alameda St. across Line No. 1-1-8

CSB-1729-3
A1 OF A5

DOMINGUEZ
295.27 AC.
C.F. 145

SUSANA

For Topography See FB 1132-57-60.

DETAIL
NOT TO SCALE

SANTA FE
C.S.B-2074

ELECTRIC RY.

PACIFIC

Proposed Right of Way Line per C.S.B 974-57

Proposed Right of Way Line per C.S.B 974-5

AVE.
C.S.B 974-5

ALAMEDA

SOUTHERN PACIFIC RAILROAD
C.S.B 3670-13

PACIFIC ELECTRIC RAILWAY

COMPANY RIGHT OF WAY
C.S.B 3670-14

ST.

SUBDIVISION OF PART OF THE RANCHO SAN PEDRO
M.R. 32-97,98.
BLOCK D

For Topography See FB 1132-53-57

For Topography See FB 607-293-297.

For Topography See FB 607-298-302.

DOMINGUEZ

1326.58AC.
C.F. 145

SUSANA

R.F. 285.

DETAIL
NOT TO SCALE

LOS ANGELES — (DEL AMO)

ROBINSON'S SUBDIVISION
M.R. 60-98.

WILMINGTON AVE.

ST.

BRYANT

209th

CSB-1729-3
A2 OF A5

CSB-1729-3

A3 OF A5

CSB-1729-3
A4 OF A5

CSB-1729-3
A5 OF A5