C·2·B-2253-1

FOUND LARGE BOAT SPIKE, WASHER & TIN, 2" BELOW SURFACE. SEE F.B.2758-58 & ROAD DEPT. F.B. 509-50A. F.B.3867-121

SET LARGE BOAT SPIKE, WASHER & TIN FLUSH WITH SURFACE BY INTERSECTION F.B.3867-119

FOUND SPIKE & WASHER, FLUSH WITH SURFACE. SEE F.B.2297-236 F.B.3867-120

FOUND ROAD DEPT. BRASS CAP MONUMENT IN HANDHOLE. SEE F.B.2297-236. F.B.3867-120

FOUND ROAD DEPT. BRASS CAP MONUMENT IN HANDHOLE. SEE C.S.B - 2512 & C.S.B-2512 & ROAD DEPT. F.B. 273-89 & 89A. F.B.2297-235

FOUND LARGE BOAT SPIKE, WASHER & TIN, 3" BELOW SURFACE. SEE F.B.2758-58 & ROAD DEPT. F.B. 509-50, 58 & 59. F.B.3867-18

FOUND 1 1/2" IRON PIPE, CONC. PLUG & BRASS SHELL IN MONUMENT WELL. SEE F.B.2758-59 & ROADDEPT. F.B.509-59. F.B.3867-17

FOUND SPIKE, WASHER & TIN, 3" BELOW SURFACE. SEE F.B.2758-59 & ROADDEPT. F.B.509-59. F.B.3867-16

SET LARGE BOAT SPIKE, WASHER & TIN, FLUSH WITH SURFACE BY INTERSECTION. F.B.3867-14

SET LARGE BOAT SPIKE, WASHER & TIN, FLUSH WITH SURFACE BY INTERSECTION. F.B.3867-15

ANGLE POINT FOUND LARGE BOAT SPIKE, WASHER & TIN, 3" BELOW SURFACE. SEE F.B.2758-61. F.B.3867-15

SET LARGE BOAT SPIKE, WASHER & TIN, FLUSH WITH SURFACE AT RECORD DIST. (85.00) FROM THE SET BOAT SPIKE TO THE NORTH PER F.B. 3837-12,13 F.B.3867-13

SET LARGE BOAT SPIKE, WASHER & TIN, FLUSH WITH SURFACE BY INTERSECTION. F.B.3867-12

FOUND LARGE BOAT SPIKE, WASHER & TIN, FLUSH WITH SURFACE. SEE F.B.2758-52. F.B.3867-12

SET LARGE BOAT SPIKE, WASHER & TIN, FLUSH WITH SURFACE BY INTERSECTION. SEE F.B.2758-53. F.B.3867-11

FOUND ROAD DEPT. MONUMENT 3" BELOW SURFACE. SEE F.B.2758-63, 68 & ROAD DEPT. 273-102 & 273-92. F.B.3867-11

FOUND ROAD DEPT. BRASS CAP MONUMENT 7" BELOW SURFACE. SEE F.B.2758-65 & ROAD DEPT. F.B.509-66. F.B.3867-10

FOUND LARGE BOAT SPIKE, WASHER & TIN, FLUSH WITH SURFACE. RESET SAME PER F.B.3867-10. SEE F.B.2758-65. F.B.3867-10

SET SPIKE, WASHER & TIN, FLUSH WITH SURFACE. F.B.2758-68

FOUND SPIKE & WASHER, 3" BELOW SURFACE. SEE F.B.2239-77, F.B.2758-68 & ROAD DEPT. F.B.509-53. F.B.3867-9

FOUND ROAD DEPT. BRASS CAP MONUMENT 14" BELOW SURFACE. SEE F.B.2758-63, 68 & ROAD DEPT. 509-56. F.B.3867-9

FOUND MONUMENT MARKED 4" BELOW SURFACE. SEE F.B. 2297-165 & 264 & C.S.B. 2677. F.B.2758-68

FOUND MONUMENT MARKED: FLUSH WITH SURFACE. SEE F.B.2297-264 & C.S.B. 2677. F.B.2758-68

SET SQUARE HEAD SPIKE FLUSH WITH SURFACE, BY INTERSECTION F.B. 2758-68

(1) FOUND SQUARE HEAD SPIKE & TIN, 3" BELOW SURFACE. SEE F.B.2758-60 & ROAD DEPT. 273-92A. F.B.3867-118

(2) FOUND ROAD DEPT. BRASS CAP MONUMENT IN HANDHOLE. SEE F.B.3130-34 & ROAD DEPT. F.B.273-124. F.B.2297-233

(3) FOUND ROAD DEPT. BRASS CAP MONUMENT IN HANDHOLE. SEE F.B.2297-28, F.B.3110-38 & ROAD F.B.273-76. F.B.3867-115

(4) FOUND SPIKE, WASHER & TIN. RESET LARGE BOAT SPIKE & WASHER, FLUSH WITH SURFACE SEE F.B.2297-222. F.B.3867-111

(5) FOUND LARGE BOAT SPIKE, WASHER & TIN, FLUSH WITH SURFACE. SEE F.B.2758-63. F.B.3867-110

(6) FOUND SPIKE & WASHER. RESET LARGE BOAT SPIKE & WASHER, SEE F.B.2297-221. F.B.3867-109

(7) FOUND LEAD & TACK, FLUSH WITH SURFACE. SEE F.B.2758-65. F.B.3867-106

(8) FOUND 2" IRON PIPE, CONC. PLUG & BRASS SHELL IN HANDHOLE. SEE F.B.2297-169, F.B.2595-12 & F.B. 3130-15. F.B.2758-77

(9) FOUND SPIKE & WASHER. RESET SAME FLUSH WITH SURFACE BY INTERSECTION. SEE . F.B.2297-219. F.B.3867-114

(10) FOUND ROUND HEAD SPIKE, FLUSH WITH SURFACE. SEE F.B.2297-215. F.B.3867-112

(11) FOUND SPIKE & WASHER. RESET SAME FLUSH WITH SURFACE BY INTERSECTION. SEE F.B.2297-223. F.B.3867-116

(12) FOUND SQUARE HEAD SPIKE & WASHER, 2" BELOW SURFACE. SEE F.B.2297-234, F.B.3867-117

(13) FOUND L.A. CO. ROAD DEPT. BRASS CAP MONUMENT IN HANDHOLE. SEE F.B.2297-234 & ROAD DEPT. F.B.273-88A. F.B.3867-117

(14) ANGLE POINT FOUND ROAD DEPT. MONUMENT IN HANDHOLE. SEE F.B.3130-15 & ROAD-DEPT. F.B.2512-55. F.B.2758-77

FOUND BOAT SPIKE & WASHER SEE ROAD DEPT. F.B.2512-55. F.B.2758-77

FOUND SQUARE HEAD SPIKE & TIN, FLUSH WITH SURFACE - SEE F.B.2297-227

FOUND SPIKE, WASHER & TIN, FLUSH WITH SURFACE - SEE F.B. 2297-227

FOUND SQUARE HEAD SPIKE & TIN, FLUSH WITH SURFACE - SEE F.B.2297-227

FOUND MONUMENT MARKED: IN HANDHOLE. SEE F.B.3130-112 & F.B.2297-217

FOUND SQUARE HEAD SPIKE & TIN, FLUSH WITH SURFACE - SEE F.B.2297-133 & 217

FOUND LARGE BOAT SPIKE WASHER & TIN, FLUSH WITH SURFACE AT INTERSECTION F.B.3867-112

FOUND MONUMENT MARKED: IN HANDHOLE. SEE F.B.3130-112 & F.B.2297-217

FOUND BOAT SPIKE, WASHER & TIN, FLUSH WITH SURFACE - SEE F.B. 2297-224 & F.B.3130-15, C.S.B. 2677 & ROAD DEPT. F.B.273-92. F.B.3867-108

FOUND ROAD DEPT. BRASS CAP MONUMENT 3" BELOW SURFACE - SEE F.B. 2758-63 & ROAD DEPT. F.B.273-92. F.B.3867-108

FOUND PUNCH MARK ON WASHER, 6" BELOW SURFACE. SEE F.B. 2758-67 & ROAD DEPT. F.B.273-105. F.B.3867-105

ANGLE POINT FOUND ROAD DEPT. BRASS CAP MONUMENT 3" BELOW SURFACE - SEE F.B. 3130-15, C.S.B. 2677 & C.S.B. 2957. F.B.3837-213

FOUND SQUARE HEAD SPIKE & TIN, FLUSH WITH SURFACE - SEE F.B. 3130-15, C.S.B. 2677 & ROAD DEPT. F.B.273-124. F.B.2297-233

FOUND MONUMENT MARKED: IN HANDHOLE. SEE C.S.B.-2677 & ROAD DEPT. F.B.2297-226

INTERSECTION FOUND MONUMENT MARKED: IN HANDHOLE. SEE F.B.3130-113 & ROAD DEPT. - F.B.273-123. F.B.2297-226

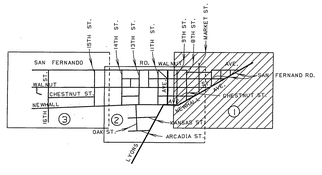

INDEX MAP
NOT TO SCALE

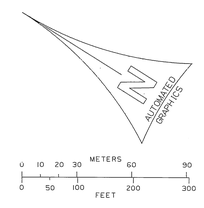

COUNTY OF LOS ANGELES
DEPARTMENT OF
PUBLIC WORKS
T. A. TIDEMANSON - COUNTY ENGINEER
PREPARED BY
MAPPING AND PROPERTY MANAGEMENT
DIVISION
AND
SURVEY DIVISION
SURVEYED BY R.C.DALE; J.L.BROWN
CHECKED BY R.HILARIO
DRAWN BY R.HILARIO; G.MASUDA

MAP OF
CENTRAL NEWHALL AREA STREET CENTER LINES
(NEWHALL AREA)

BASIS OF BEARINGS
THE CENTER LINE OF NEWHALL AVENUE (N34°25'00"W) AS SHOWN ON C.S.B-2957

COUNTY SURVEYOR'S MAP NO
B-5529
SHEET 1 OF 3 SHEETS
FILED: 4/6/1988
ASST. DEPUTY DIRECTOR
SURVEYED
MAY 1966; JUNE 1971
REFERENCE
F.B.2758 F.B.3867
JOB NUMBER M873200I
INDEX MAP NO 62 A-3

C·2·B-2253-1

C.2.B-2253-S

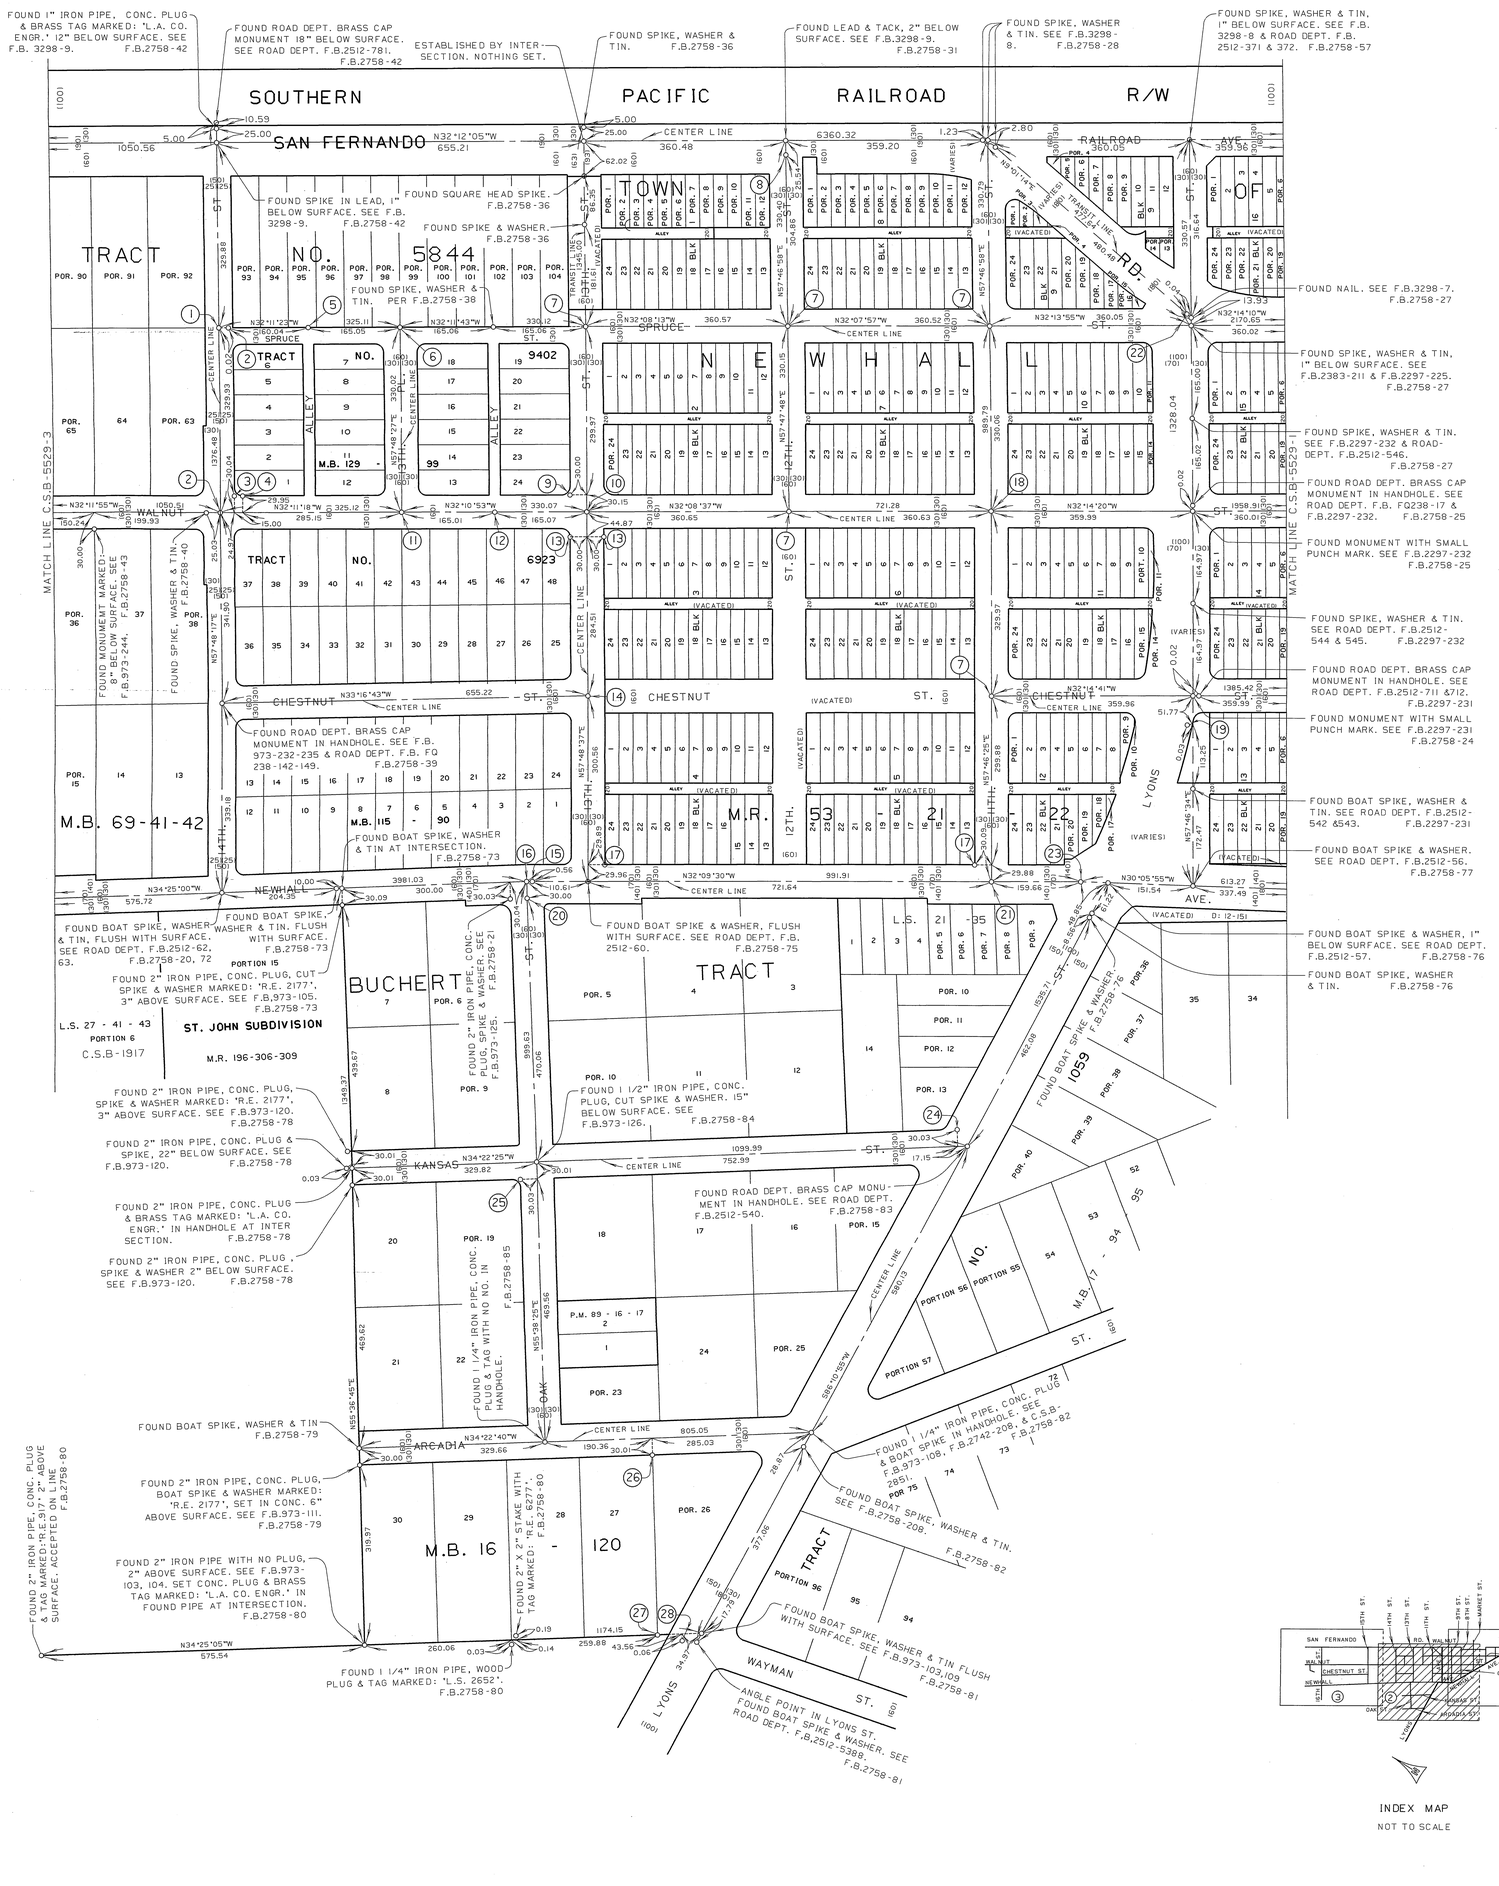

1. FOUND SMALL PUNCH MARK ON FOUND MONUMENT AT INTERSECTION. F.B.2758-41
2. FOUND ROAD DEPT. BRASS CAP MONUMENT IN HANDHOLE. SEE ROAD DEPT. F.B.2512-782. F.B.2758-40 & 41
3. FOUND 1 1/2" IRON PIPE 4" BELOW THE SURFACE. SEE TRACT NO. 9402, M.B. 129-99. F.B.2758-40
4. FOUND 2" IRON PIPE, PLUG & TIN. SEE TRACT NO. 9402, M.B. 129-99. F.B.2758-40
5. FOUND SPIKE, WASHER & TIN. PER F.B.2758-41
6. FOUND ROAD DEPT. BRASS CAP MONUMENT IN HANDHOLE. SEE ROAD DEPT. F.B. F.Q.238-152. F.B.2758-38
7. FOUND ROAD DEPT. BRASS CAP MONUMENT IN HANDHOLE. SEE ROAD DEPT. F.B.2512-723,724. F.B.509-2,2A,4,4A F.B.2758-35,26,29,30
8. FOUND SPIKE & WASHER, FLUSH WITH SURFACE. NO REFERENCE. F.B.2758-36,31
9. FOUND 2" IRON PIPE, WOOD PLUG & TIN. F.B.2758-33
10. FOUND ROAD DEPT. BRASS CAP MONUMENT IN HANDHOLE. SEE ROAD DEPT. F.B.2512-723 & 724. F.B.2758-30,33,34
11. FOUND ROAD DEPT. BRASS CAP MONUMENT IN HANDHOLE. SEE ROAD DEPT. F.B.238-152. F.B.2758-40 & 41
12. FOUND SPIKE, WASHER & TIN. SEE ROAD DEPT. F.B.493-94. F.B.2758-37
13. FOUND 1 1/2" IRON PIPE WITH WOOD PLUG & TACK. F.B.2758-33
14. FOUND SPIKE, WASHER & TIN F.B.2758-32
15. ANGLE POINT FOUND BOAT SPIKE & WASHER. SEE ROAD DEPT. F.B.2512-61. F.B.2758-73
16. FOUND BOAT SPIKE & WASHER FLUSH WITH SURFACE. SEE ROAD DEPT. F.B.2512-61. F.B.2758-73
17. FOUND LEAD & TACK. SEE F.B. 943-8. F.B.2758-74,75
18. ANGLE POINT FOUND ROAD DEPT. BRASS CAP MONUMENT IN HANDHOLE. SEE ROAD DEPT. F.B.2512-716. F.B.2578-25
19. FOUND COUNTY ENGINEER BRASS CAP MONUMENT IN HANDHOLE. SEE R.O.F.B. 593-65, F.B.3130-32 F.B.2297-231
20. FOUND 2" IRON PIPE, CONC. PLUG WITH CUT SPIKE & WASHER. 15 BELOW SURFACE. SEEF.B.073-125. F.B.2758-73
21. FOUND BOAT SPIKE & WASHER MARKED: 'L.A. CO. ENGR.' .02 WEST OF LINE. REMOVED SAME. REPLACED WITH BOAT SPIKE & WASHER STAMPED L.A. CO. ENGINEER F.B.2758-74
22. FOUND SPIKE & WASHER. SEE F.B.2297-225 & F.B.3298-7. F.B.2758-27
23. ANGLE POINT FOUND BOAT SPIKE & WASHER. 1" BELOW SURFACE. SEE ROAD DEPT. F.B.2512-57. F.B.2758-76
24. FOUND 2" IRON PIPE, CONC. PLUG, BOAT SPIKE & WASHER MARKED: 'R.E. 2177'. SEE F.B.973-108. F.B.2758-83
25. FOUND 1 1/2" IRON PIPE, CONC. PLUG & BOAT SPIKE 4" BELOW SURFACE. SEE F.B.973-126. F.B.2758-84
26. FOUND 2" IRON PIPE WITH NO PLUG, 6" ABOVE SURFACE. USED CENTER. SEE F.B.973-110. F.B.2758-82
27. FOUND 2" IRON PIPE WITH NO PLUG. SET CONC. PLUG & BRASS TAG MARKED: 'L.A. CO. ENGR.' AT RECORD DIST. 178.53) FROM THE C/L OF LYONS AVE. PER C.S.B-1917. F.B.2758-81
28. FOUND 3" IRON PIPE, CONC. PLUG & COPPER TUBE. SEE F.B.973-103 &109. F.B.2758-81

INDEX MAP
NOT TO SCALE

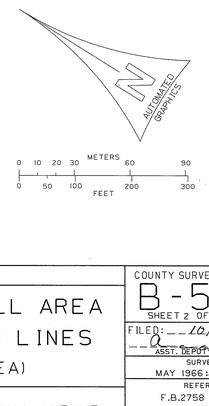

COUNTY OF LOS ANGELES
DEPARTMENT OF PUBLIC WORKS
T. A. TIDEMANSON - COUNTY ENGINEER
PREPARED BY MAPPING AND PROPERTY MANAGEMENT DIVISION AND SURVEY DIVISION
SURVEYED BY R.C.DALE ; L.L.BROWN
CHECKED BY B.HILARIO
DRAWN BY B.HILARIO; G.MASUDA

MAP OF
CENTRAL NEWHALL AREA STREET CENTER LINES
(NEWHALL AREA)

BASIS OF BEARINGS
THE CENTER LINE OF NEWHALL AVENUE (N34°25'00"W) AS SHOWN ON C.S.B-2957

COUNTY SURVEYOR'S MAP NO
B-5529
SHEET 2 OF 3 SHEETS

FILED: 10/8/ 19 88
ASST. DEPUTY DIRECTOR

SURVEYED MAY 1966-JUNE 1971
REFERENCE F.B.2758 F.B.3867

JOB NUMBER	INDEX MAP NO
M8732001	62 A-3

C.2.B-2253-S

C·2·B-2258-3

CURVE DATA				
NO	Δ	R	T	L
(1)	70°17'53"	50.00	35.20	61.35

(1) FOUND SPIKE WASHER & TIN MARKED: 'R.C.E. 10533', FLUSH WITH SURFACE. SEE F.B.3073-85. F.B.2758-51

(2) B.C. FOUND SPIKE WASHER & TIN MARKED: 'R.C.E.10533', FLUSH WITH SURFACE. SEE F.B.3073-84. F.B.2758-52

(3) P.I. FOUND #8 NAIL. F.B.2758-52

(4) FOUND SPIKE, WASHER & TIN MARKED: 'R.C.E. 10533', FLUSH WITH SURFACE. SEE F.B.3073-84. F.B.2758-52

(5) FOUND SPIKE, WASHER & TIN MARKED: 'R.C.E. 10533', FLUSH WITH SURFACE. SEE F.B.3073-83. F.B.2758-52

(6) FOUND LEAD & TAG MARKED: 'R.C.E. 10533', SEE F.B.3073-83. F.B.2758-52

FOUND SPIKE & WASHER 2" BELOW SURFACE. SEE F.B.402-15-18, F.B.1455-115 & F.B. 3298-11. F.B.2758-54

FOUND SPIKE, WASHER & TIN, 2" BELOW SURFACE. SEE F.B. 3298-11. F.B.2758-50

FOUND SPIKE IN LEAD, 1" BELOW SURFACE. SEE F.B.3298-10. F.B.2758-46

SOUTHERN PACIFIC RAILROAD R/W

SAN FERNANDO RD.

FOUND MONUMENT MARKED: 12" BELOW THE SURFACE. SEE F.B.1455-115. F.B.2758-54

FOUND 2" X 2" STAKE & TAG MARKED: "L.A. CO. F.C.D.". F.B.2758-54

COUNTY SURVEYOR 1/4 BRASS PLUG IN BOX

R.S. 89 - 59 -69

TRACT NO. 24800 M.B. 744 - 29 - 30

TRACT NO. 29796 M.B. 739 - 18 - 19

TRACT NO. 12255 M.B. 258 - 20 - 21

TRACT NO. 31221 M.B. 885 - 46 - 47

TRACT NO. 29794 M.B. 739 - 18 - 19

M.B. 69 - 41 - 42

P.M. 54 - 2 - 1

P.M. 90 - 25 - 1

P.M. 121 - 56 - 2 & 3

M.B. 258 - 20 - 21

M. B. 69 - 41 - 42

L. S. 27 - 41

L. S. 27 - 43

C.S.B-1917

C.S.B-5529-2

MATCH LINE

FOUND ROAD DEPT. BRASS CAP MONUMENT, 24" BELOW SURFACE. SEE ROAD DEPT. F.B. 2512-768, 774, & 775. F.B.2758-53

FOUND ROAD DEPT. BRASS CAP MONUMENT IN HANDHOLE. SEE F.B.2512-754-775. F.B.2758-49

FOUND SMALL PUNCH MARK IN FOUND MONUMENT AT INTERSECTION. F.B.2758-49

FOUND SPIKE. SEE F.B.2229-6,7 F.B.2758-46

FOUND ROAD DEPT. BRASS CAP MONUMENT IN HANDHOLE. SEE ROAD DEPT. F.B.493-35-36 & F.B.2229-7. F.B.2758-45

FOUND SPIKE, WASHER & TIN. F.B.2758-43

FOUND MONUMENT MARKED: , FLUSH WITH SURFACE. SEE F.B.973-244. F.B.2758-43

FOUND ROAD DEPT. BRASS CAP MONUMENT IN HANDHOLE. SEE R.D.F.B.238-139 F.B.2758-44

FOUND BOAT SPIKE & WASHER, FLUSH WITH SURFACE. SEE ROAD DEPT. F.B.2512-64-65. F.B.2758-71

FOUND CONCRETE NAIL F.B.2758-48

FOUND I 1/2" IRON PIPE, CONCRETE PLUG & TAG MARKED: 'L.S. 1872', FLUSH WITH SURFACE. SEE TRACT NO. 12255, M.B. 258-20-21. F.B.2758-48

FOUND SPIKE, WASHER & TIN F.B.2758-47

FOUND MONUMENT MARKED: IN HANDHOLE. SEE F.B.3130-22. F.B.2758-17

INTERSECTION NOTHING SET & NOTHING FOUND F.B.2758-17

FOUND MONUMENT MARKED: IN HANDHOLE. SEE F.B.3120-20. F.B.2758-18

FOUND NAIL & TAG MARKED: 'HNB & L.S. 2350'. NO REFERENCE. F.B.2758-19

COUNTY SURVEYOR BRASS CAP IN BOX

COUNTY SURVEYOR BRASS CAP IN BOX

WALNUT

CHESTNUT

NEWHALL AVE. (VACATED)

NEWHALL AVE.

CENTER LINE

HILSE LN.

16TH ST.

15TH ST.

DALBEY DR.

N32°12'05"W 625.28

N32°11'35"W 440.27

N33°16'45"W 833.22

N34°25'00"W 625.78

N 32°12'05" W 6360.32 1050.56

N 32°11'55" W 1050.51 625.29

N 34°25'00" W 3981.03 674.61 475.37 575.72

S57°48'18"E 814.16

S57°48'12"W 395.00

S57°48'00"W 361.59

1758.35 1449.73 659.80 1472.89 535.28 1758.32 394.93 2383.69 1759.20 625.52 300.05 299.83 1085.16 1381.59 634.32 361.59 360.10 150.24

INDEX MAP

NOT TO SCALE

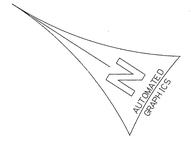

COUNTY OF LOS ANGELES DEPARTMENT OF PUBLIC WORKS T. A. TIDEMANSON - COUNTY ENGINEER PREPARED BY MAPPING AND PROPERTY MANAGEMENT DIVISION AND SURVEY DIVISION	MAP OF CENTRAL NEWHALL AREA STREET CENTER LINES (NEWHALL AREA)	COUNTY SURVEYOR'S MAP NO B-5529 SHEET 3 OF 3 SHEETS
SURVEYED BY R.C.DALE; L.L.BROWN	BASIS OF BEARINGS THE CENTER LINE OF NEWHALL AVENUE (N34°25'00"W) AS SHOWN ON C.S.B-2957	FILED: JULY 19, 1988 ASST. DEPUTY DIRECTOR
CHECKED BY R.HILARIO		SURVEYED MAY 1966; JUNE 1971
DRAWN BY R.HILARIO; G.MASUDA		REFERENCE F.B.2758 F.B.3867
		JOB NUMBER M8732001 / INDEX MAP NO 62 A-3

C·2·B-2258-3