DEEDS IL

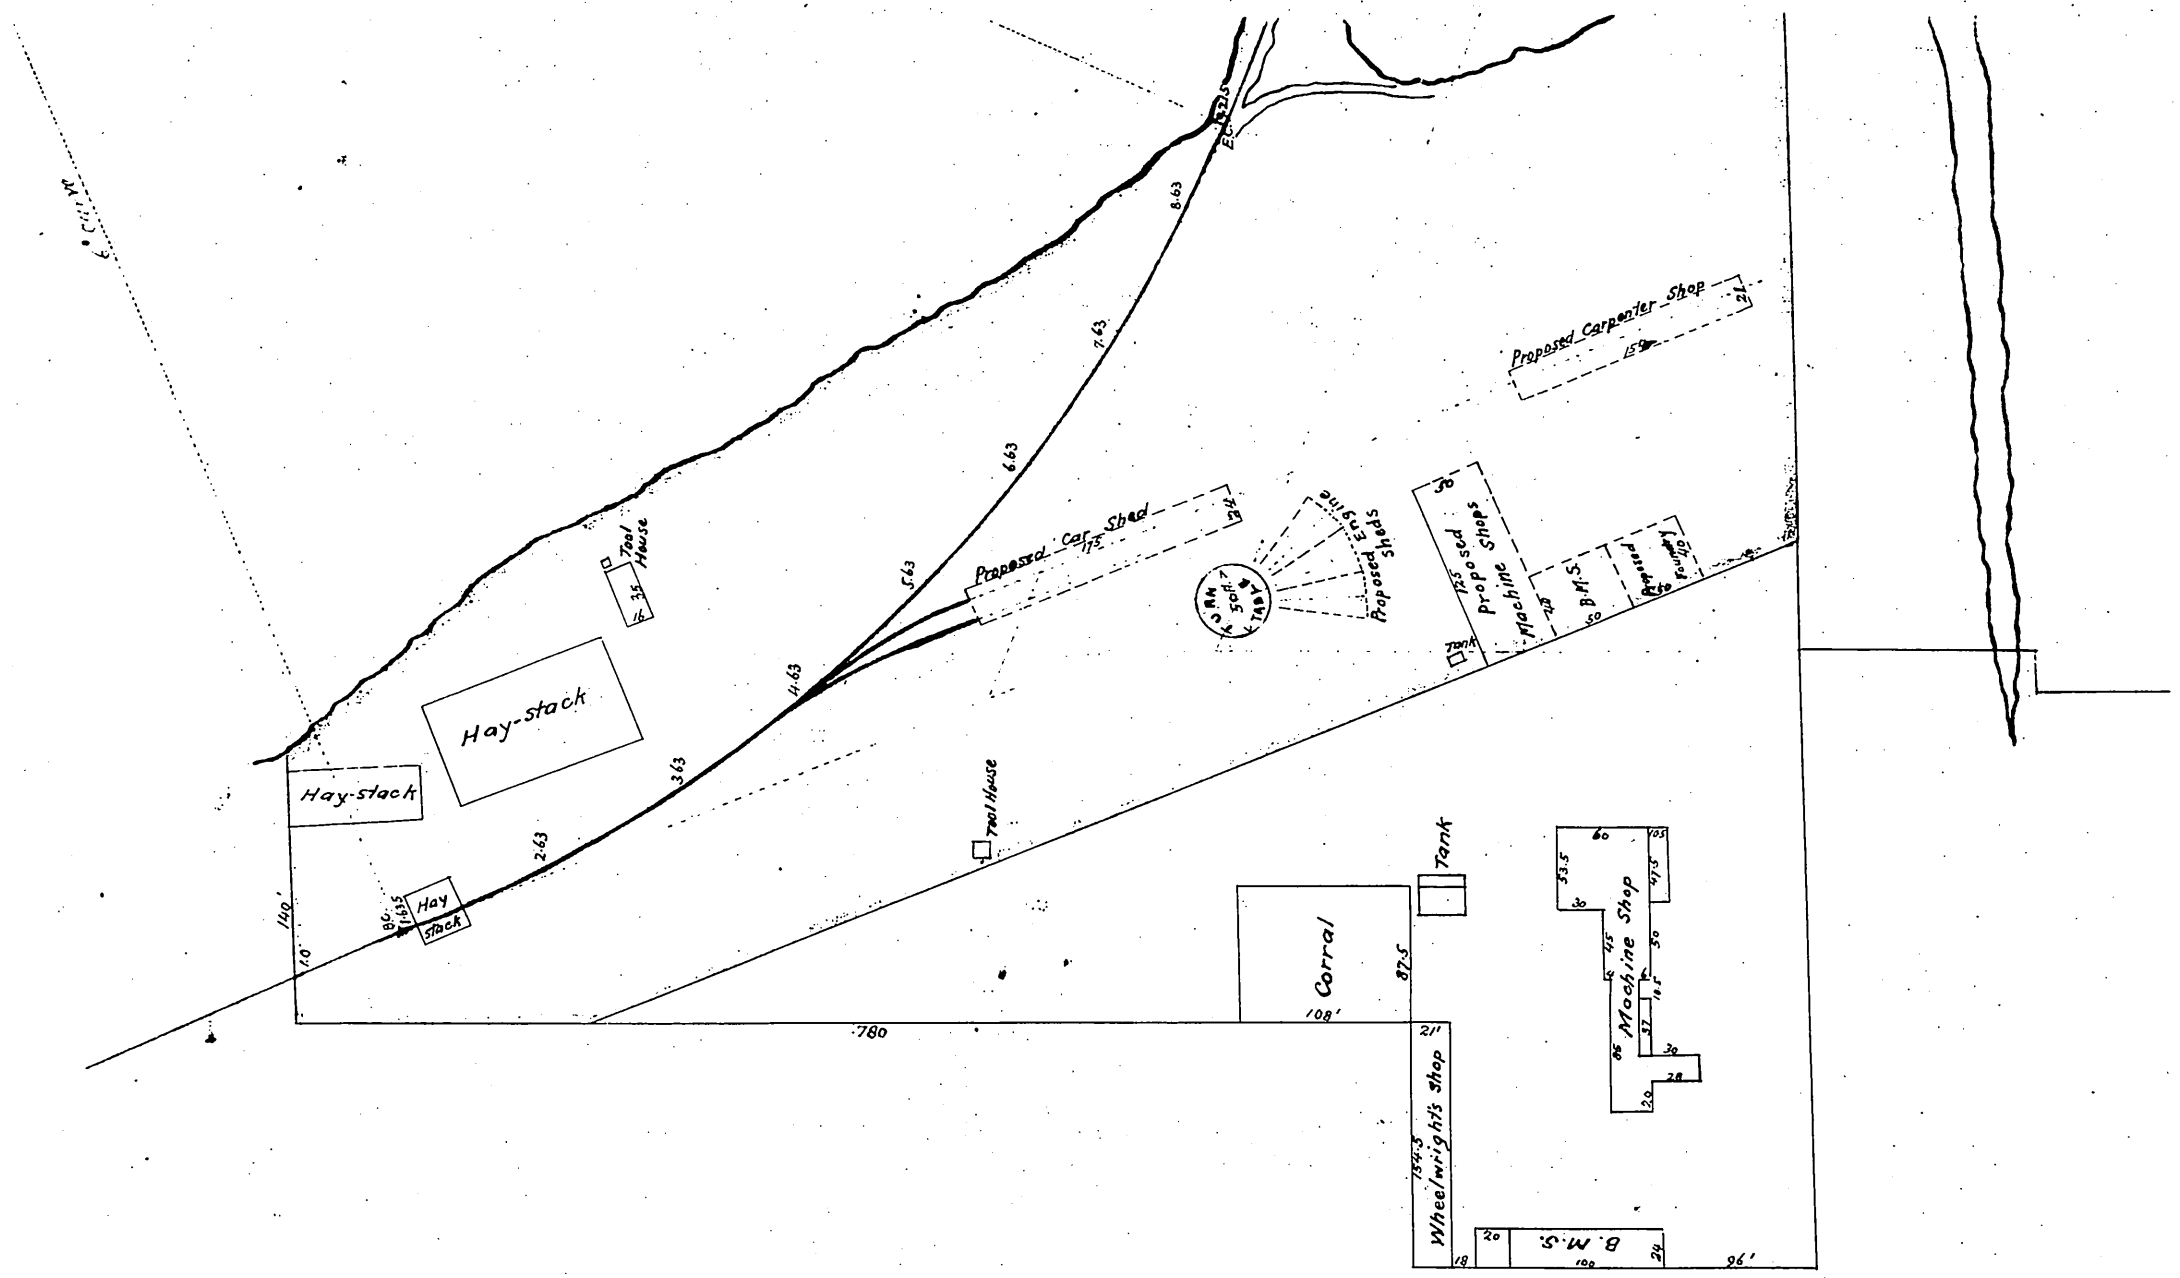
Hay-stack
Hay-stack
Hay stack
Tool House
Tool House
Proposed Car Shed
Proposed Stables
Proposed Carpenter Shop
Proposed Shops
Machine
Tank
Corral
Tank
Machine Shop
Wheelwright's Shop
B.M.S.
780
108'
96'
217
194.5
87.5
53.5
47.5
100
120'
10'
2.63
3.63
4.63
5.63
6.63
7.63
8.63

57