2 2

The Atchison, Topeka and Santa Fe Railway Company
to
City of Los Angeles

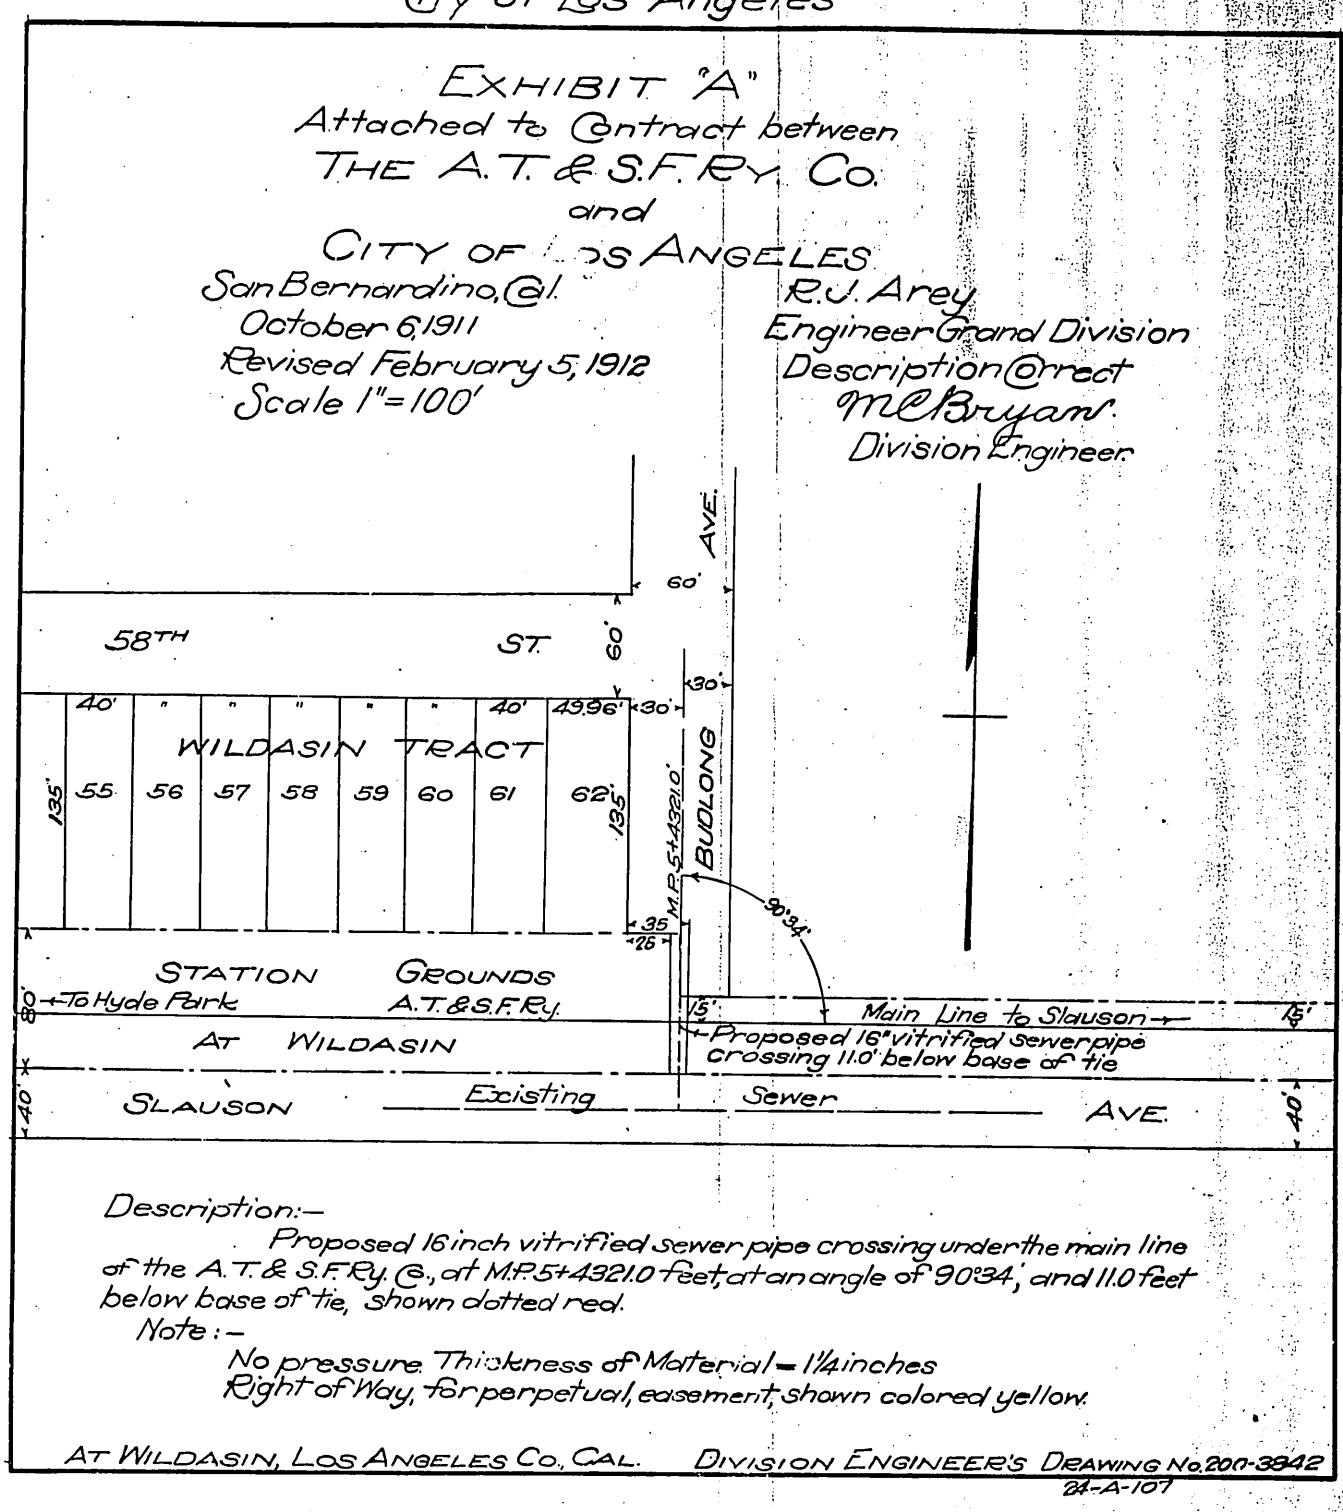

Description:—

Proposed 16 inch vitrified sewer pipe crossing under the main line of the A.T. & S.F. Ry. Co., at M.P. 5+4321.0 feet, at an angle of 90°34', and 11.0 feet below base of tie, shown dotted red.

Note:—

No pressure. Thickness of Material — 1¼ inches
Right of Way, for perpetual, easement, shown colored yellow.

AT WILDASIN, LOS ANGELES CO., CAL. DIVISION ENGINEER'S DRAWING No. 200-3942
24-A-107

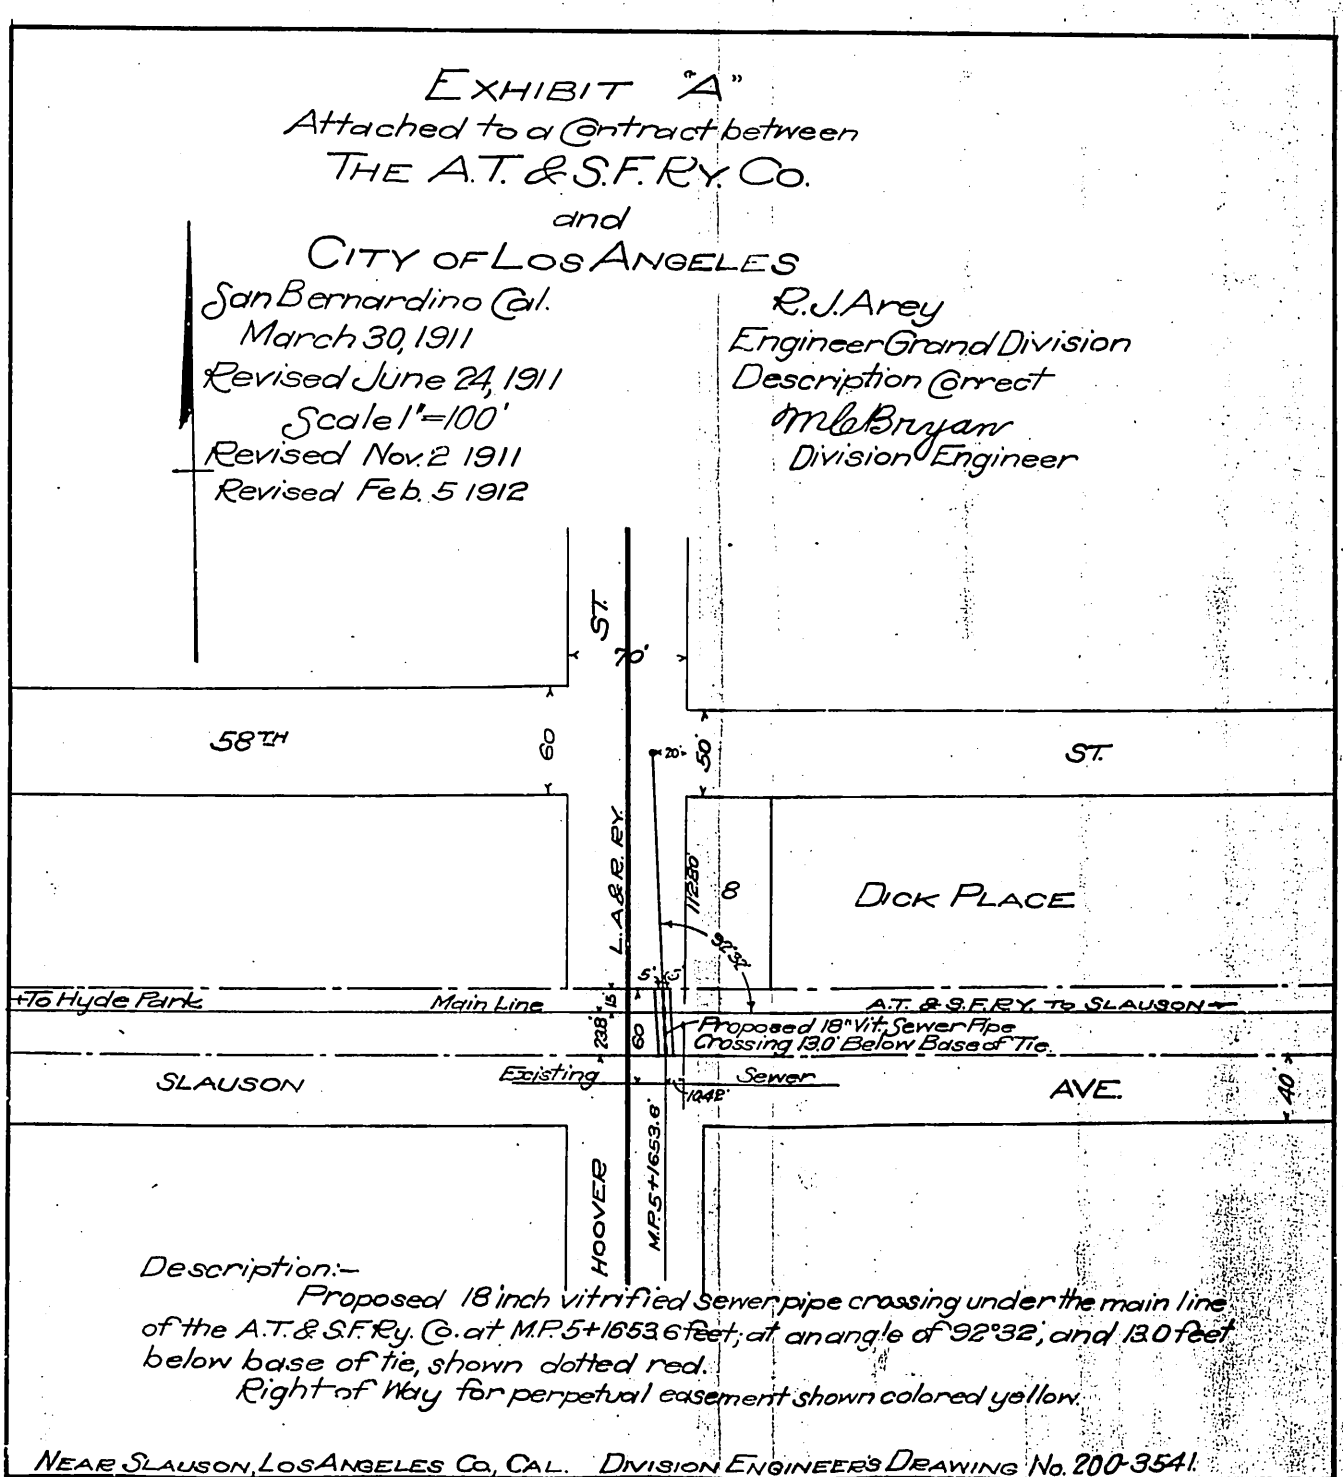

Description:—

Proposed 18 inch vitrified sewer pipe crossing under the main line of the A.T. & S.F. Ry. Co. at M.P. 5+1653.6 feet, at an angle of 92°32', and 13.0 feet below base of tie, shown dotted red.

Right of Way for perpetual easement shown colored yellow.

NEAR SLAUSON, LOS ANGELES CO., CAL. DIVISION ENGINEER'S DRAWING No. 200-3541
24-A-93

Recorded Jun. 13, 1912.

5082

D-5082