DM 5503-20

39

20

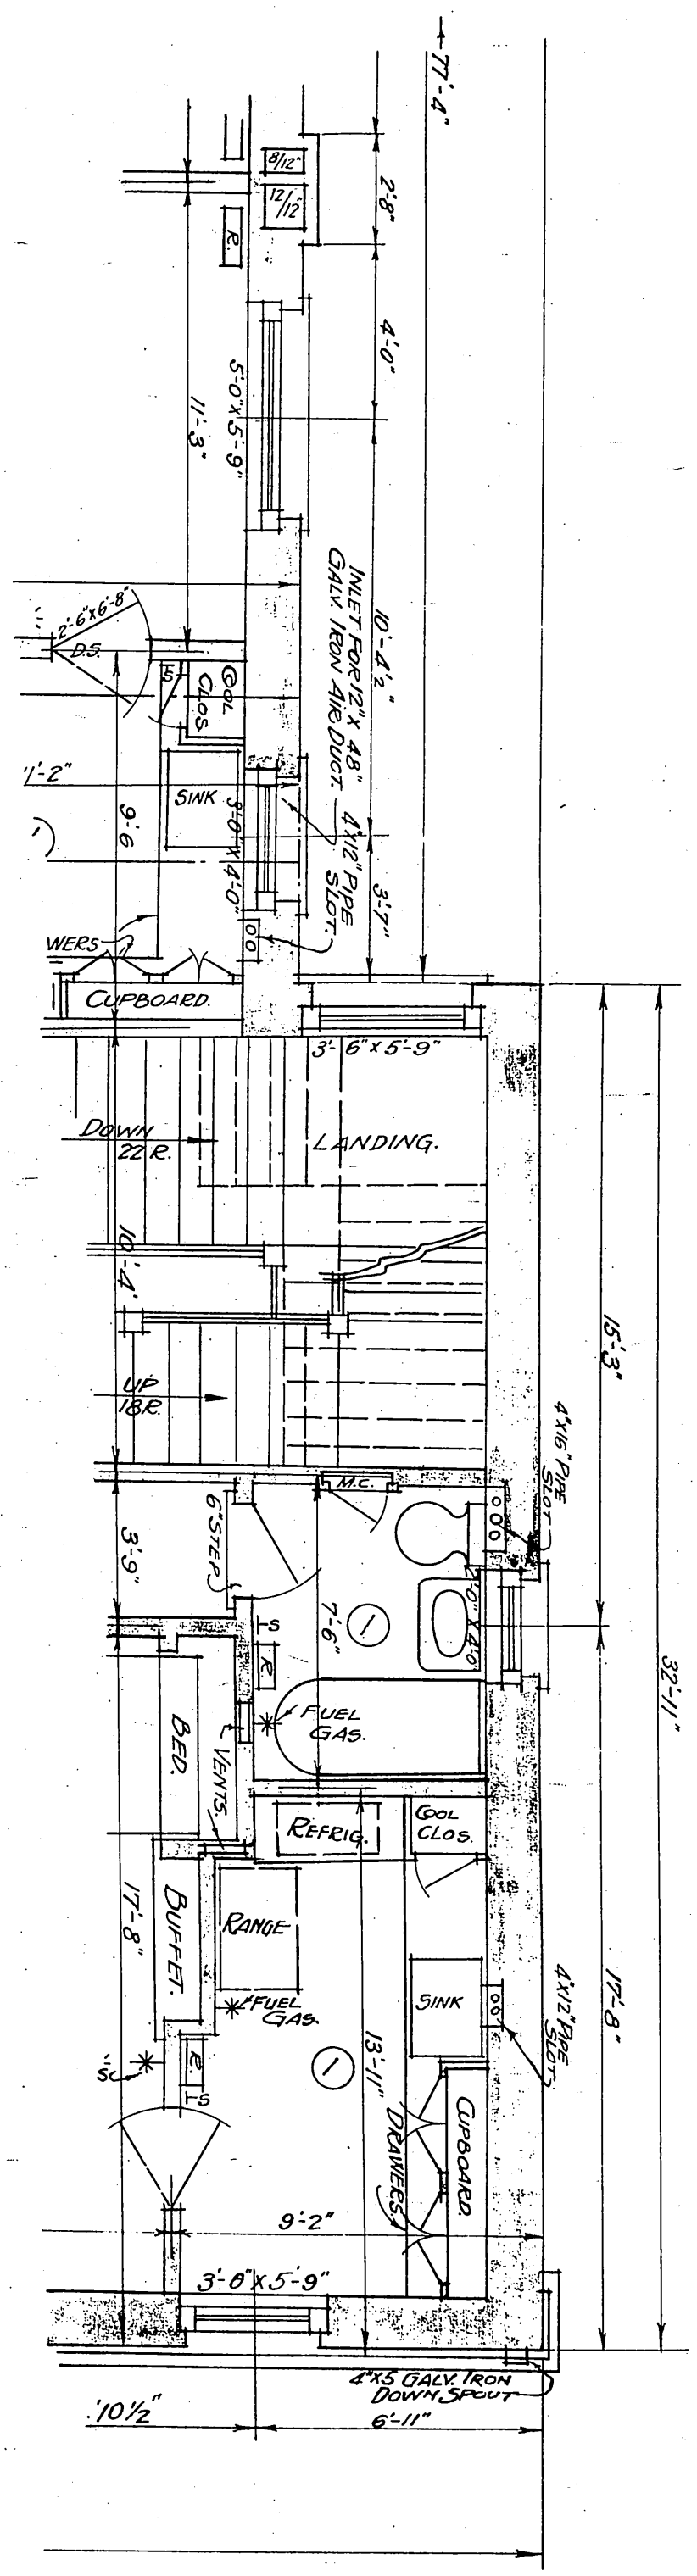

BUILDING TO BE ERECTED AT
W. 3RD & CINNABAR STS. L. A.
R. W. POINDEXTER.

RICHARDS-NEUSTADT.
CONSTRUCTION CO.

APPROVED BY
Luke Haughton ARCHT.
2-16-11

Recorded Apr. 10-1913

D:5503