20

DM 5623-20
13

Pacific Electric Railway Co.
to
City of Los Angeles

WTK-6-19-13

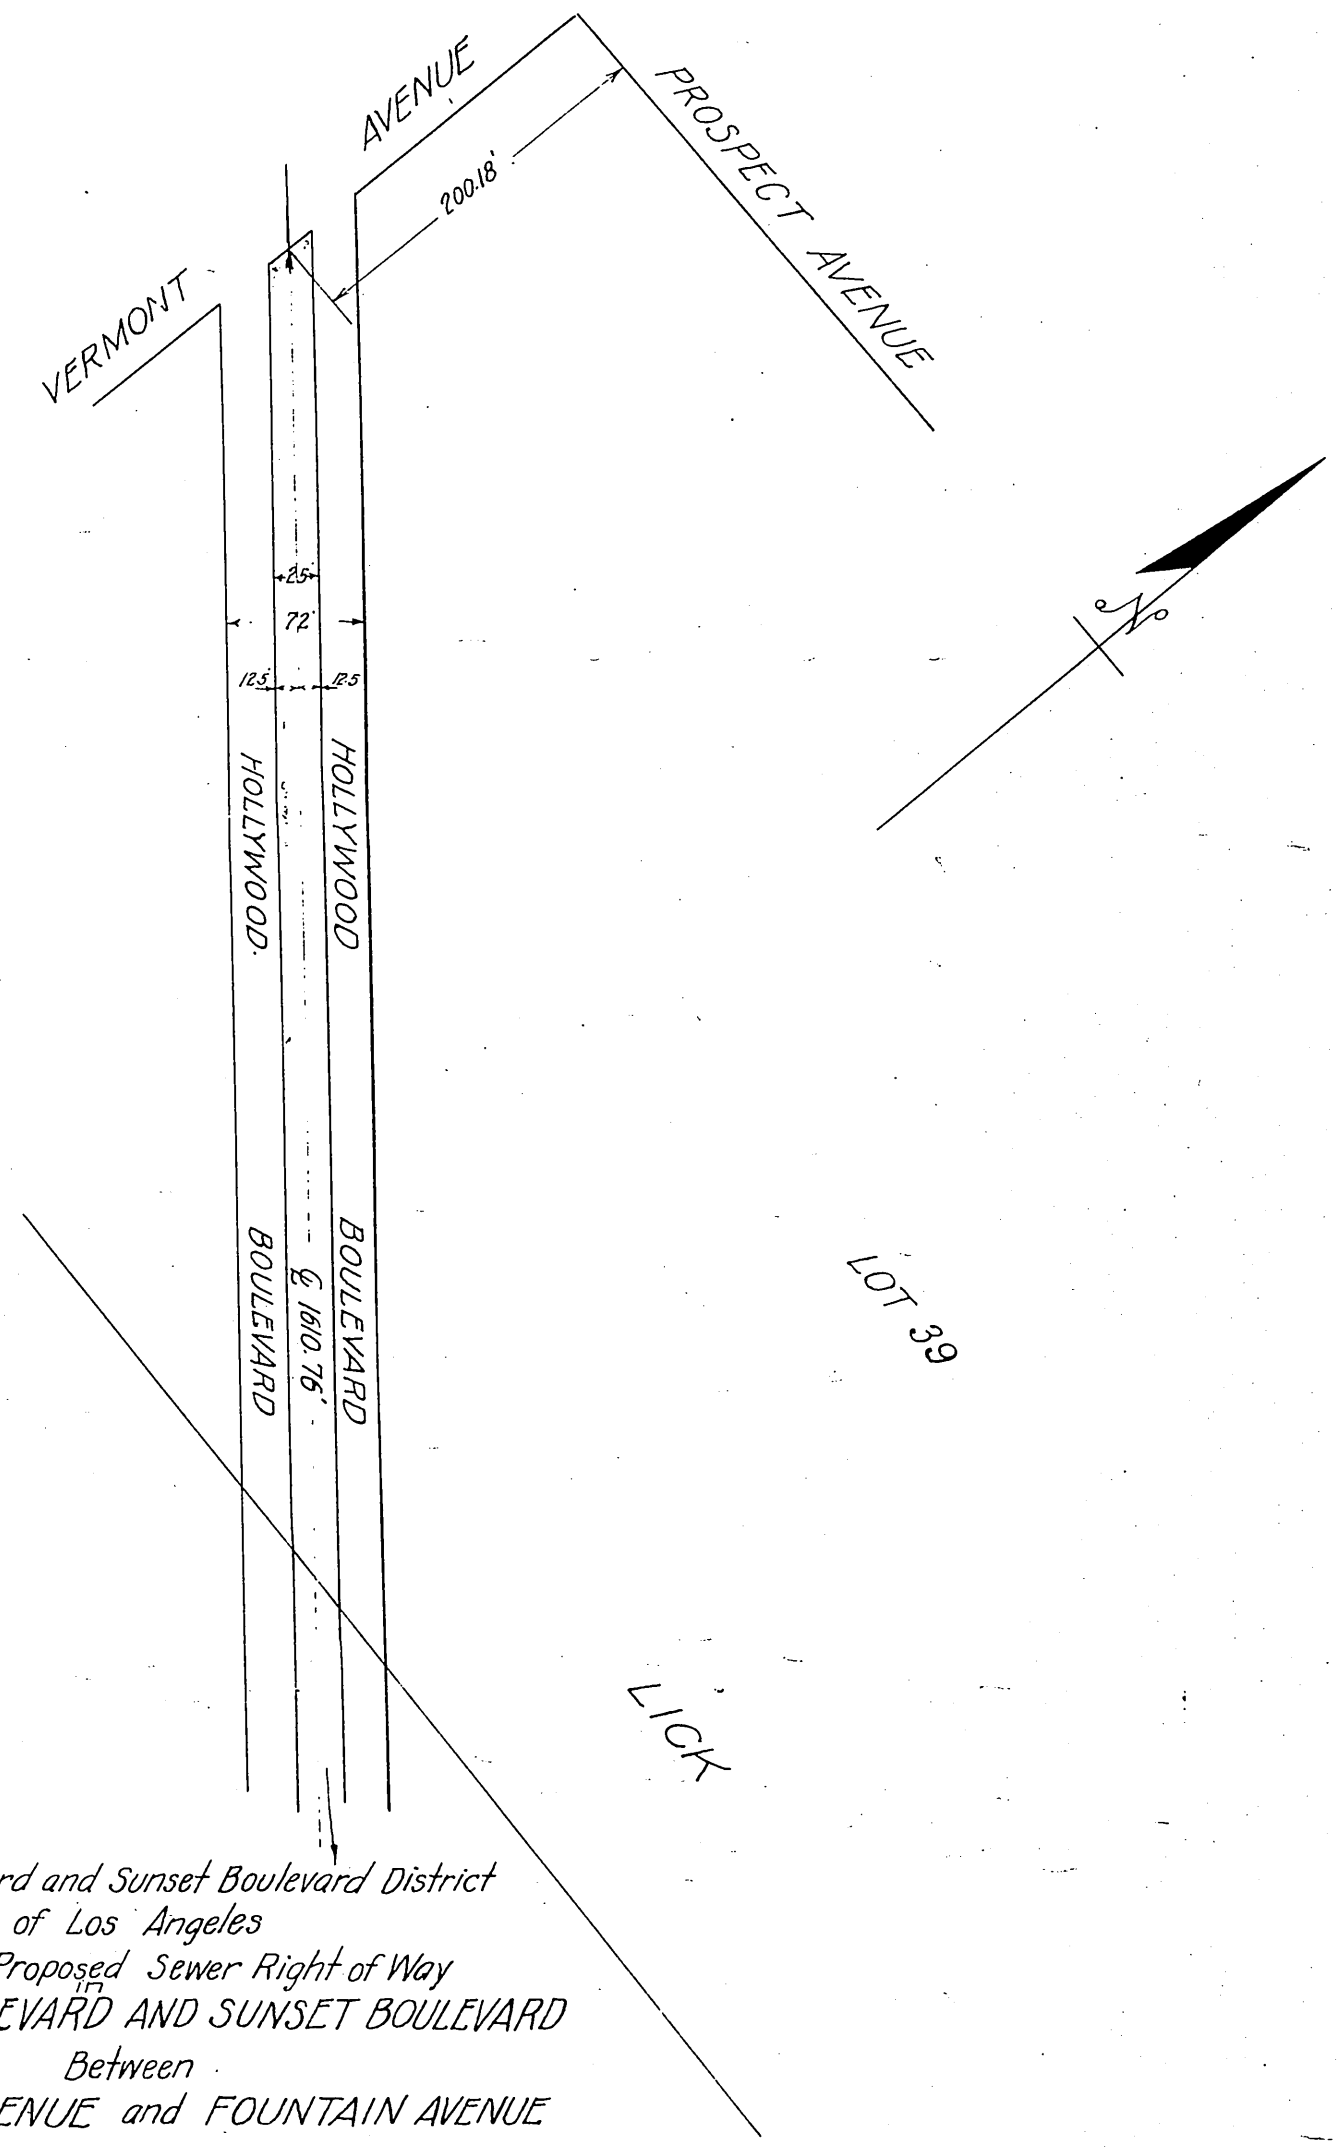

Hollywood Boulevard and Sunset Boulevard District
City of Los Angeles
Plan showing Proposed Sewer Right of Way
in
HOLLYWOOD BOULEVARD AND SUNSET BOULEVARD
Between
VERMONT AVENUE and FOUNTAIN AVENUE

Drawn by A. Richmond — June 2-1913
Checked by [illegible] 6/5/13 — Scale 1" = 100'
Homer Hamlin — City Engineer.
APPROVED 6-9-13
Homer Hamlin
CITY ENGINEER
by James W. Johnson

Note:-Right of Way for proposed house connection sewers indicated by red tint.

D:5623.