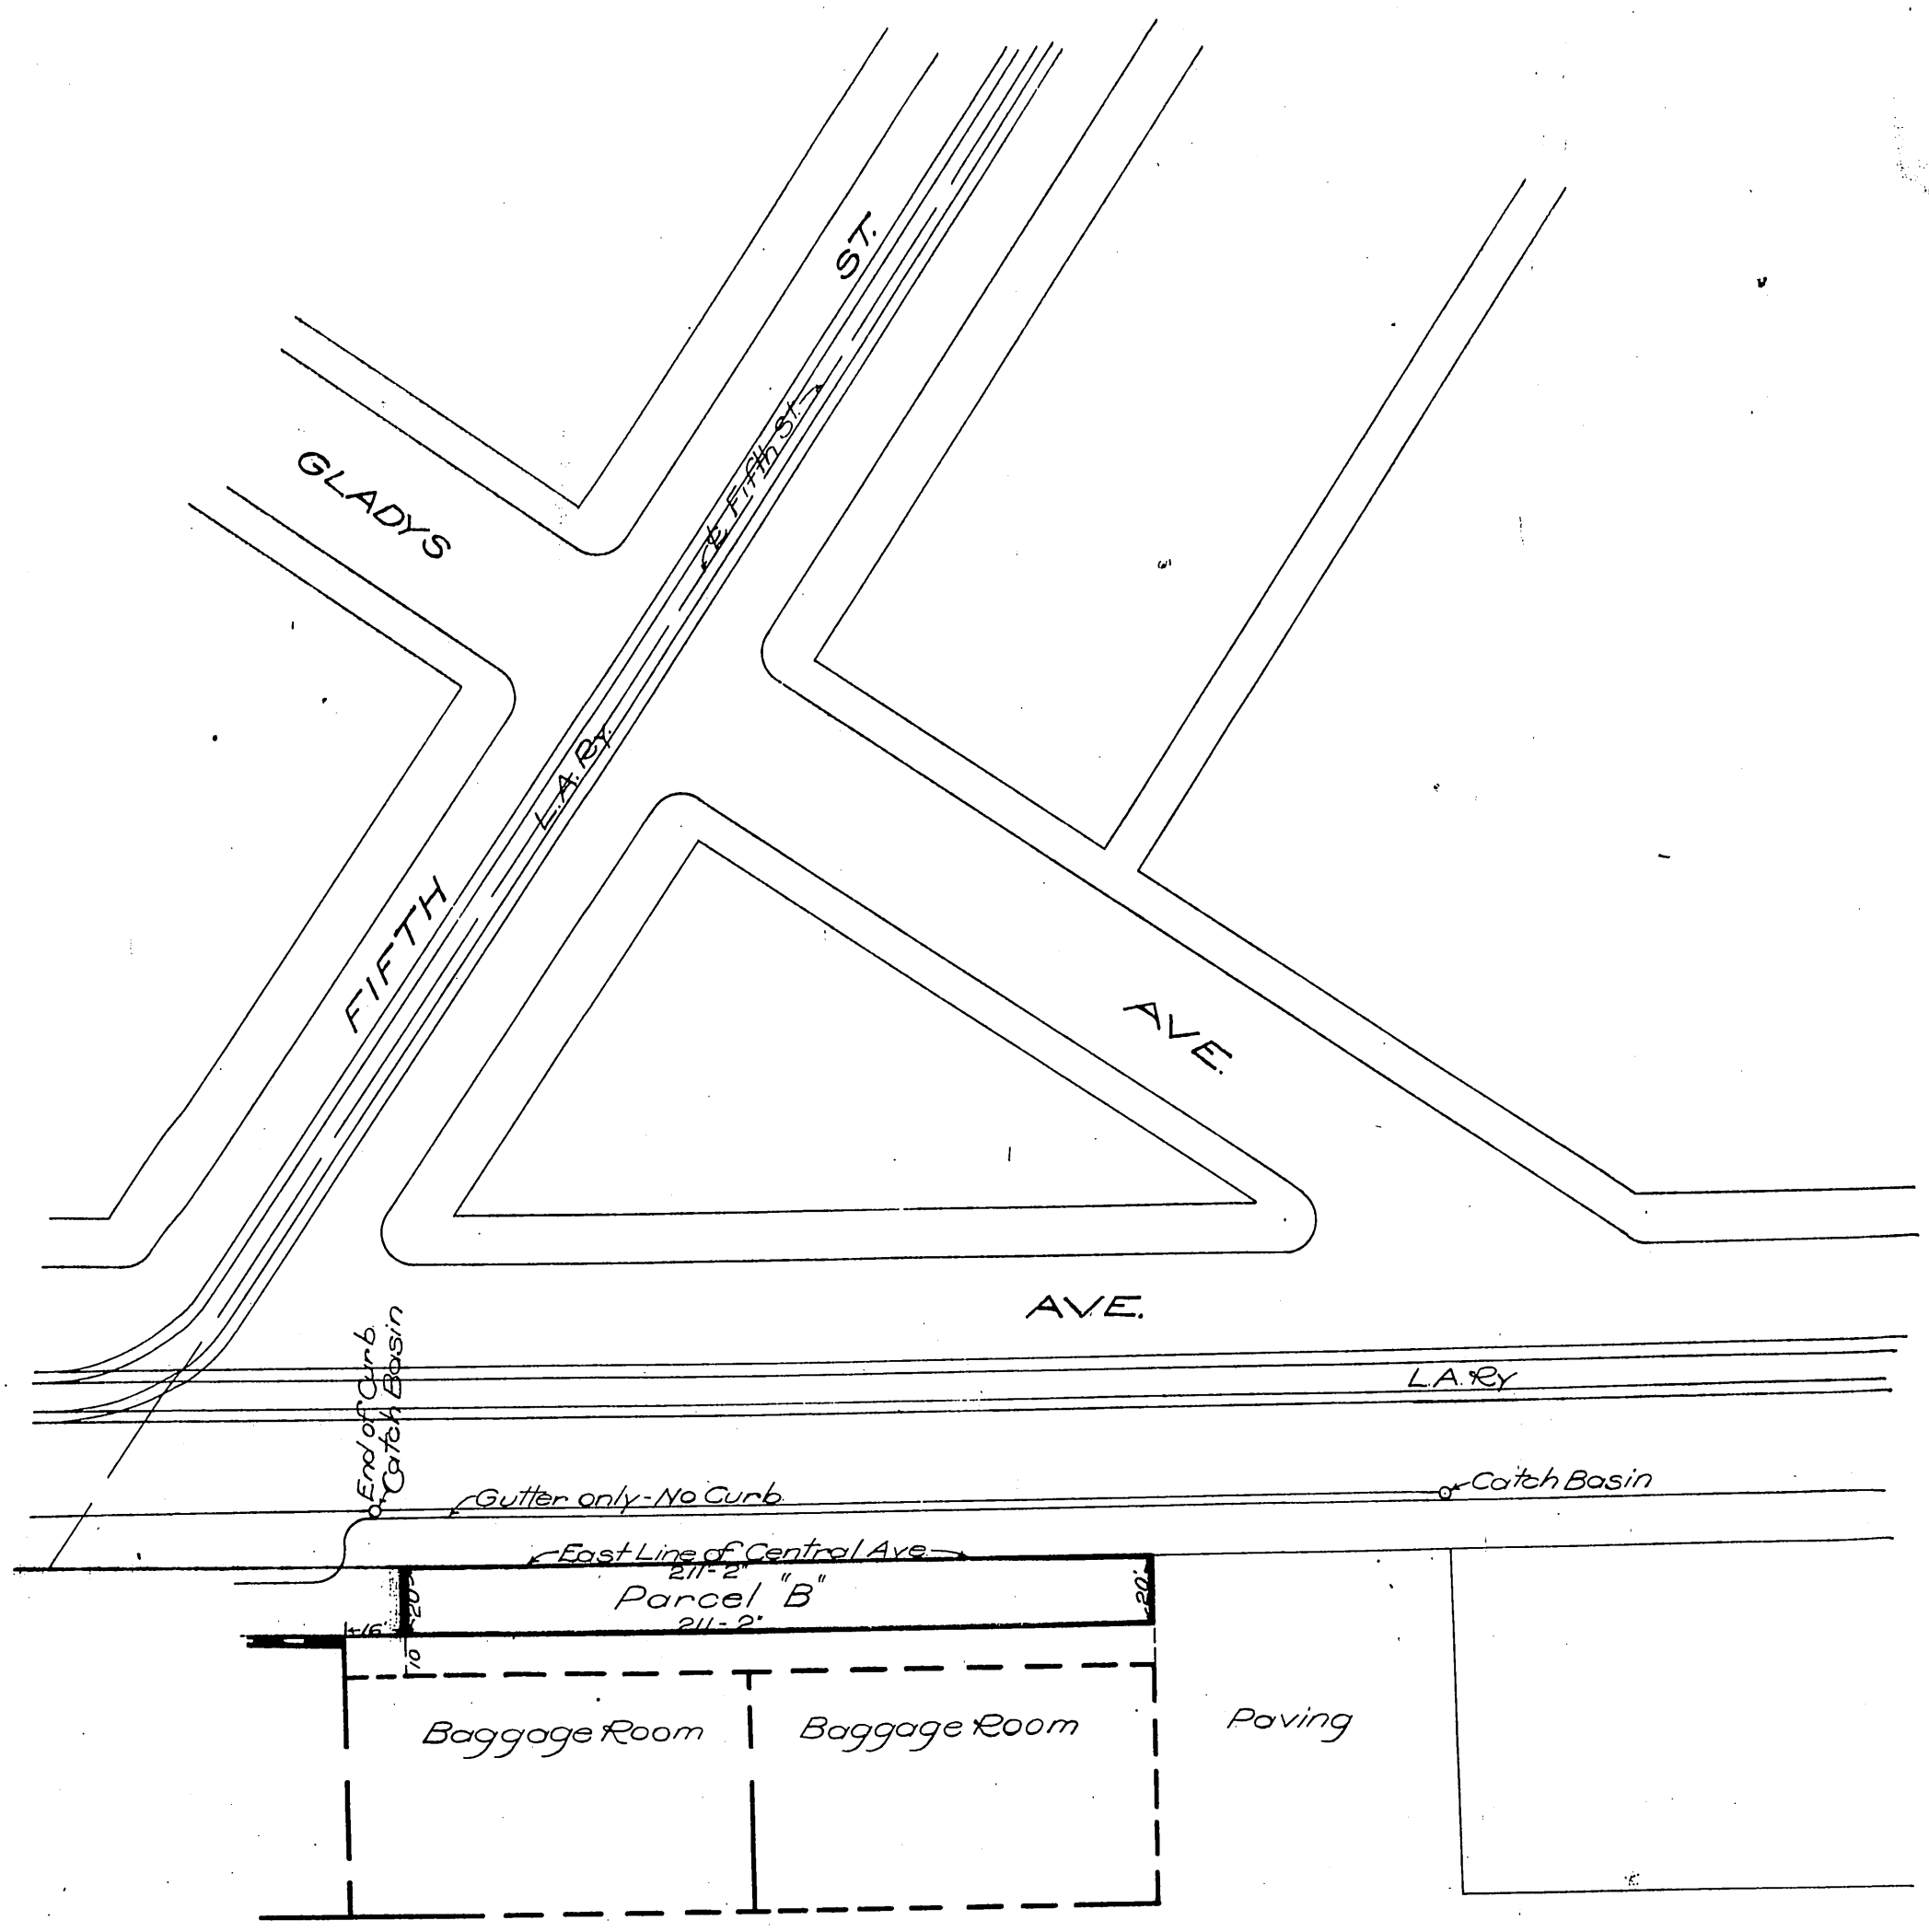

PROPOSED
TRACK LAYOUT
AT
ARCADE DEPOT
LOS ANGELES CAL.
SCALE 1"=50' SEPT 1913

Exhibit "A"

So. Dist.
M.W.
13-15

Recorded June 3 1914