The Atchison, Topeka & Santa Fe Ry. Co.
-to-
City of Los Angeles

EXHIBIT "A"

Attached to contract between
The Atchison Topeka and Santa Fe Railway Company
and
City of Los Angeles

G.W. Harris
Chief Engineer.
R.B. Ball
Eng'r Grand Div'n.

Los Angeles Cal.
February 9, 1914

Scale: 1 in. to 40 Ft.

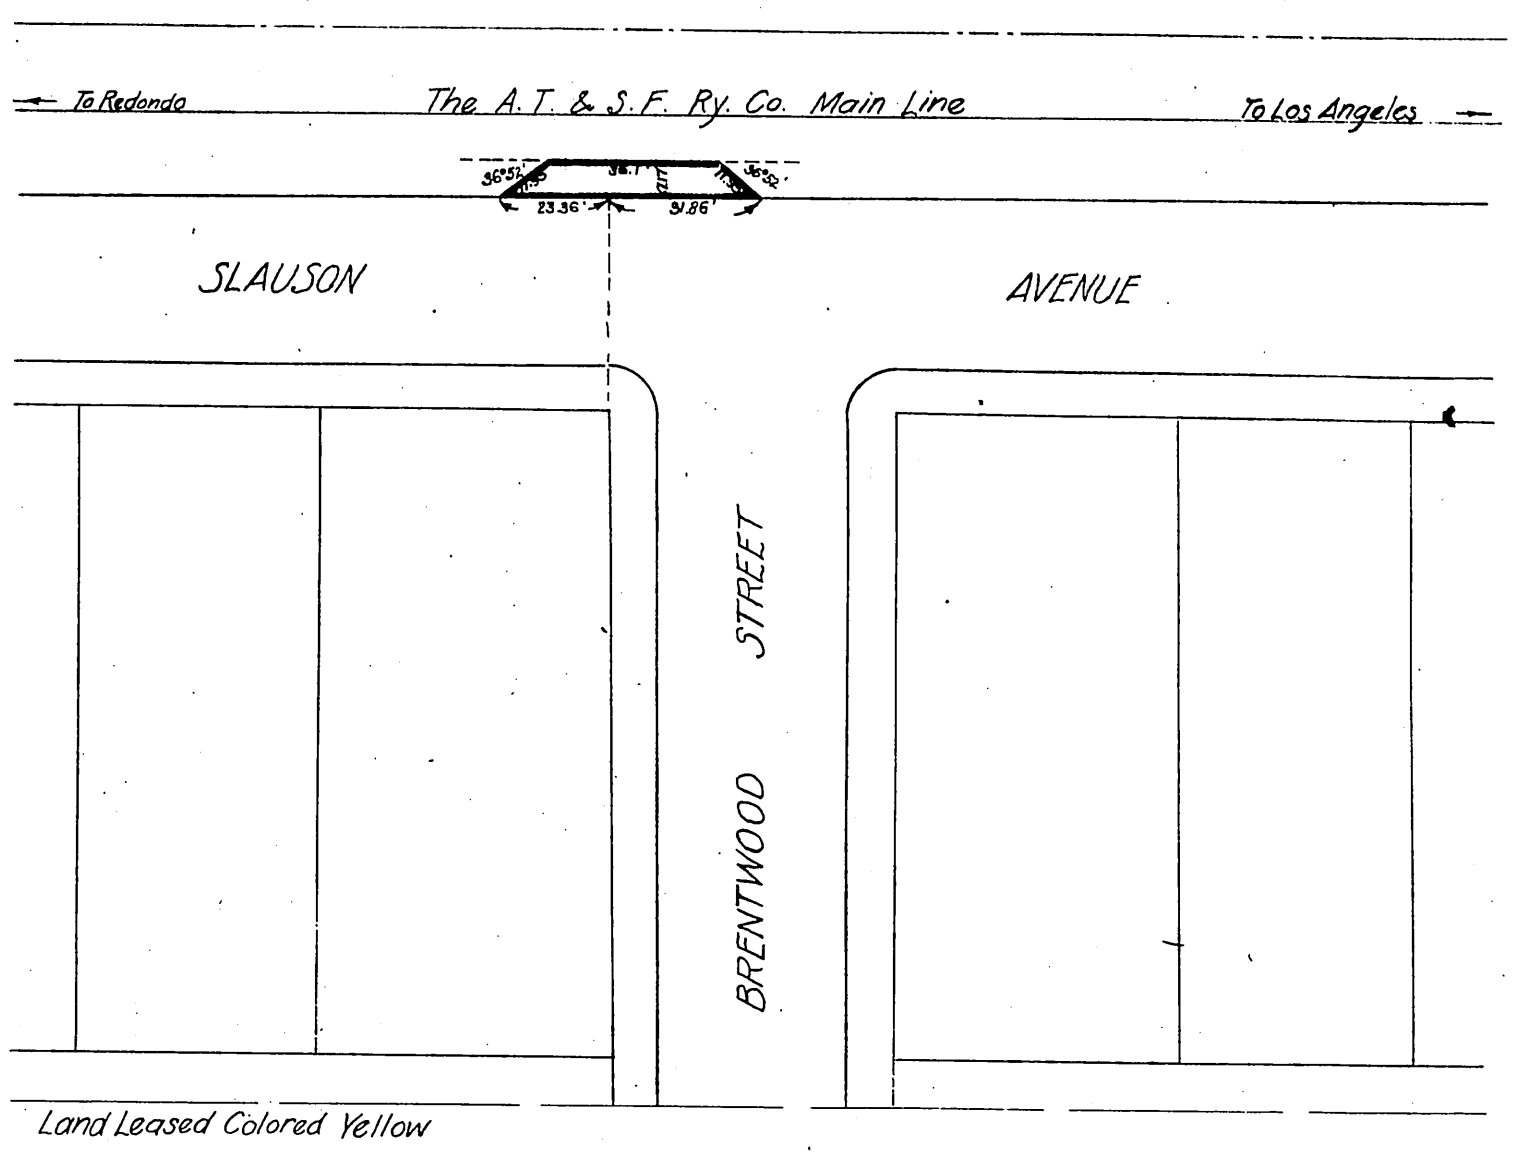

At Los Angeles, Los Angeles Co., Cal.

Drawing Number 76-10797

Recorded June 27, 1914