Julia E. Bunnell
~to~
City of Los Angeles

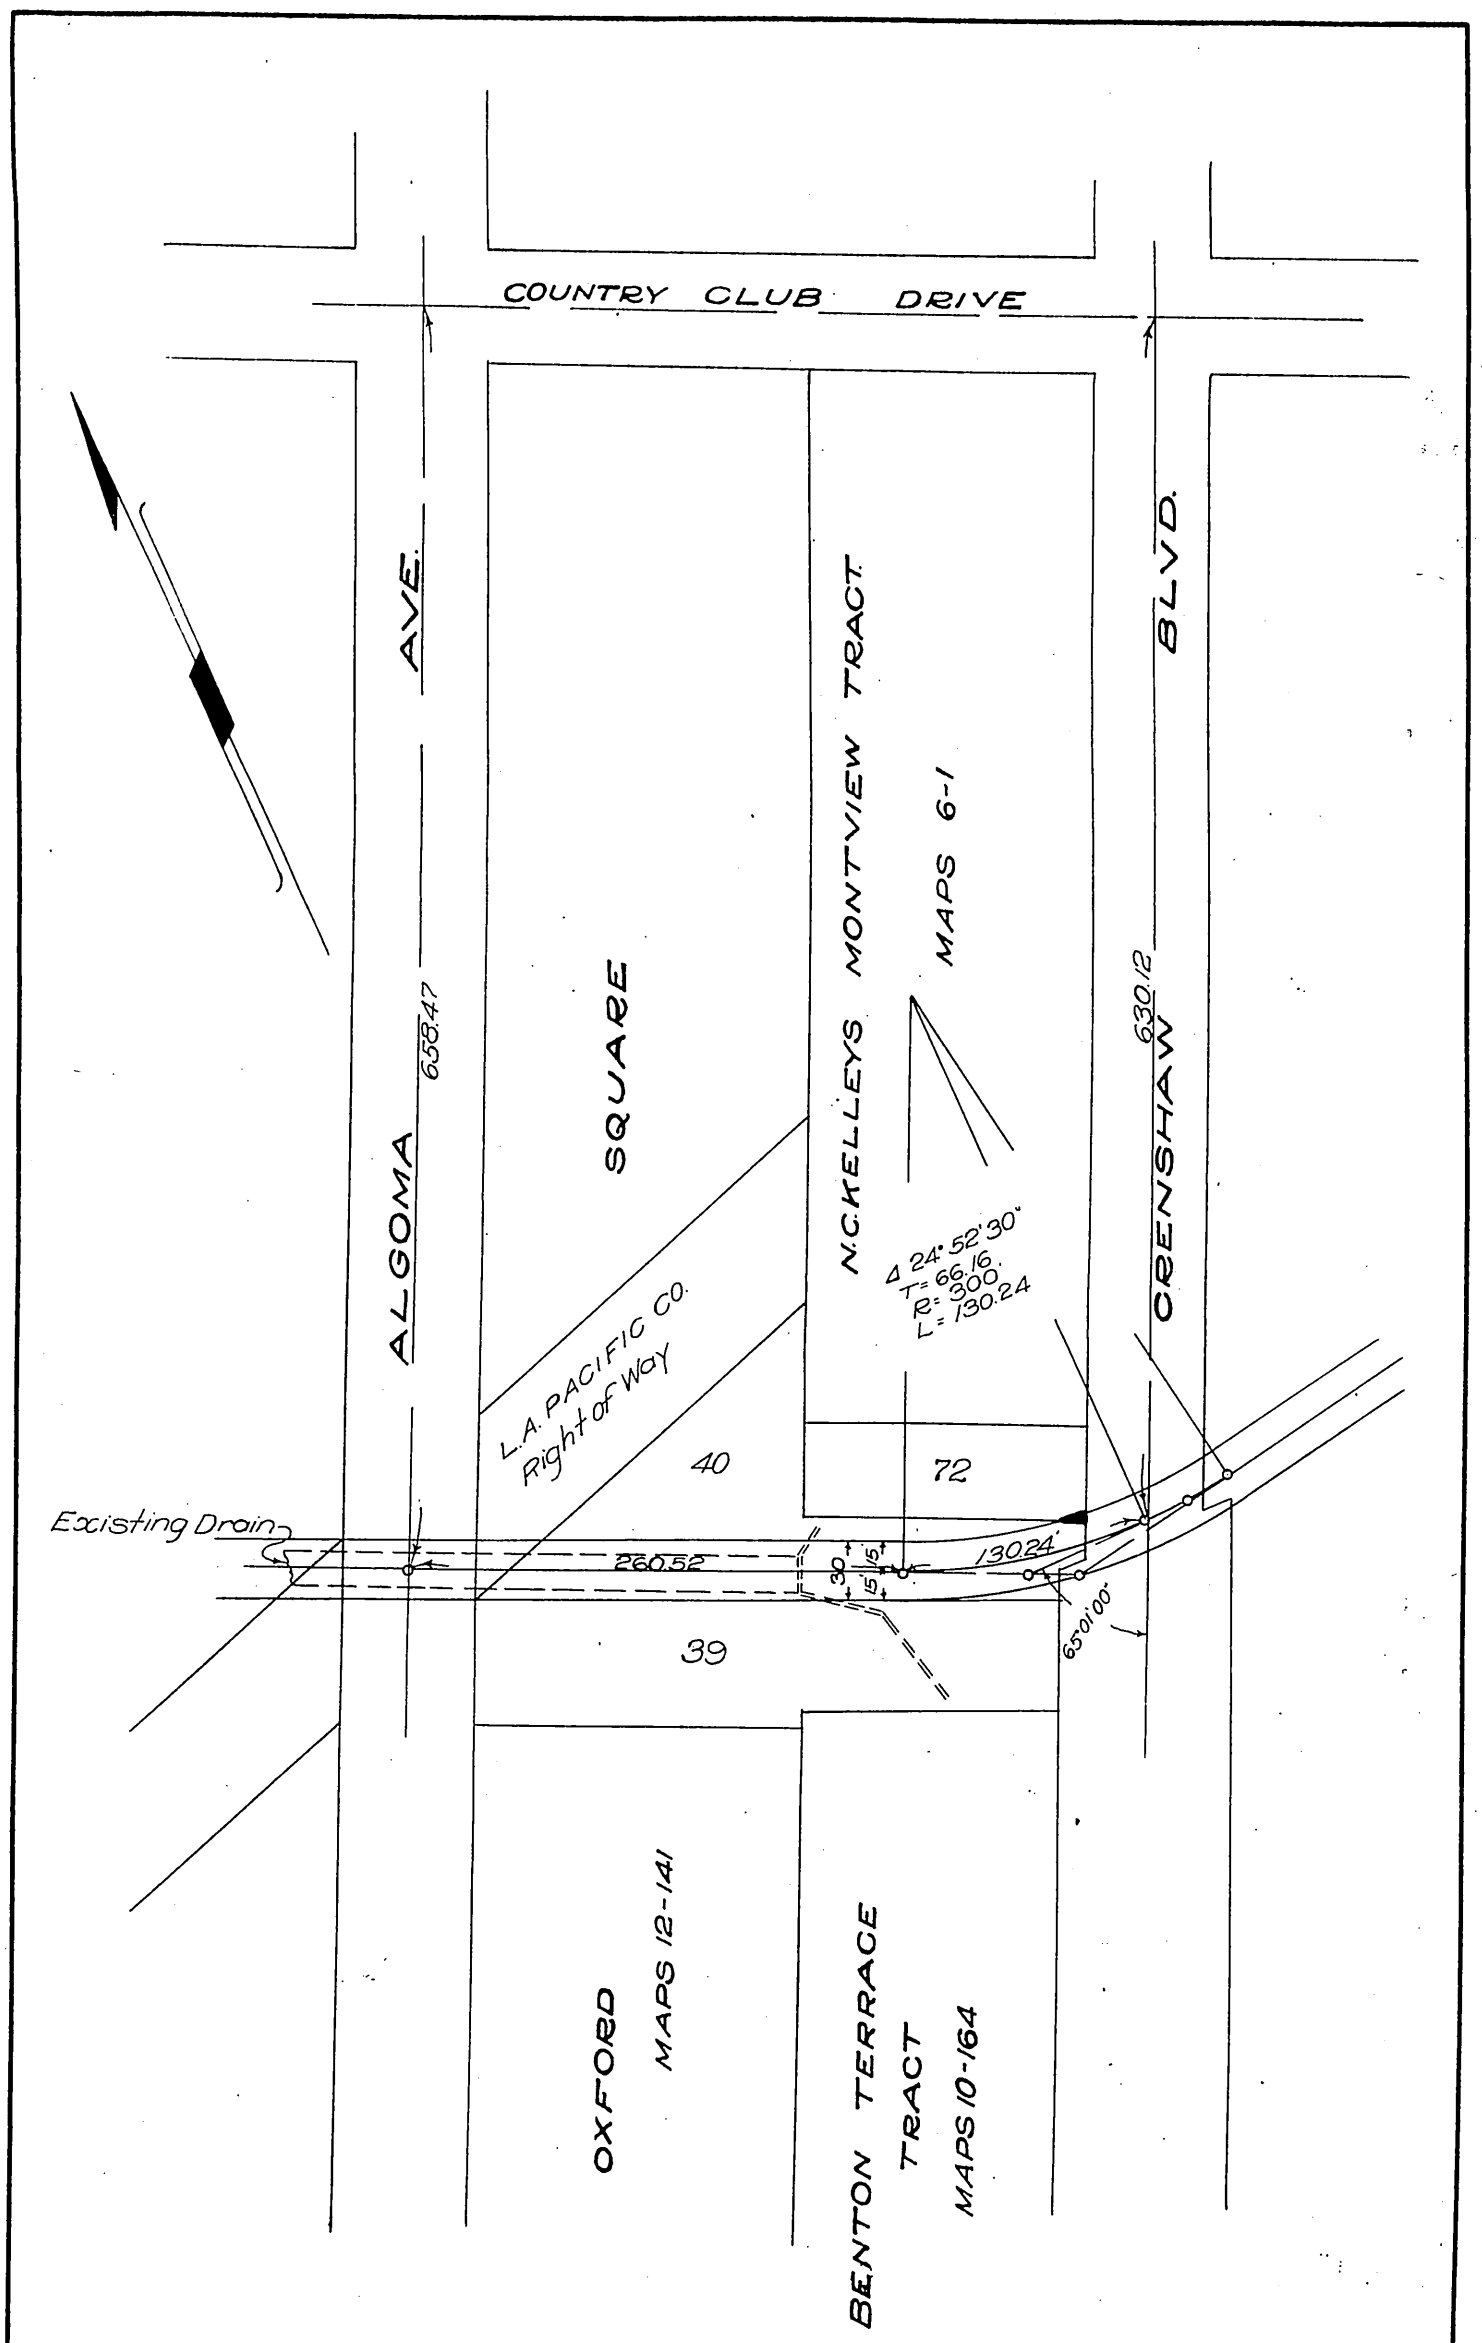

Right of Way
for
Arroyo de la Sacatela Storm Sewer.
Scale 1" = 100'

Recorded Sept. 30, 1914