DM 5956-315
75

Huntington Land & Improvement Co.
Factory Site Company } to Atchison Topeka and Santa Fe Ry. Co.

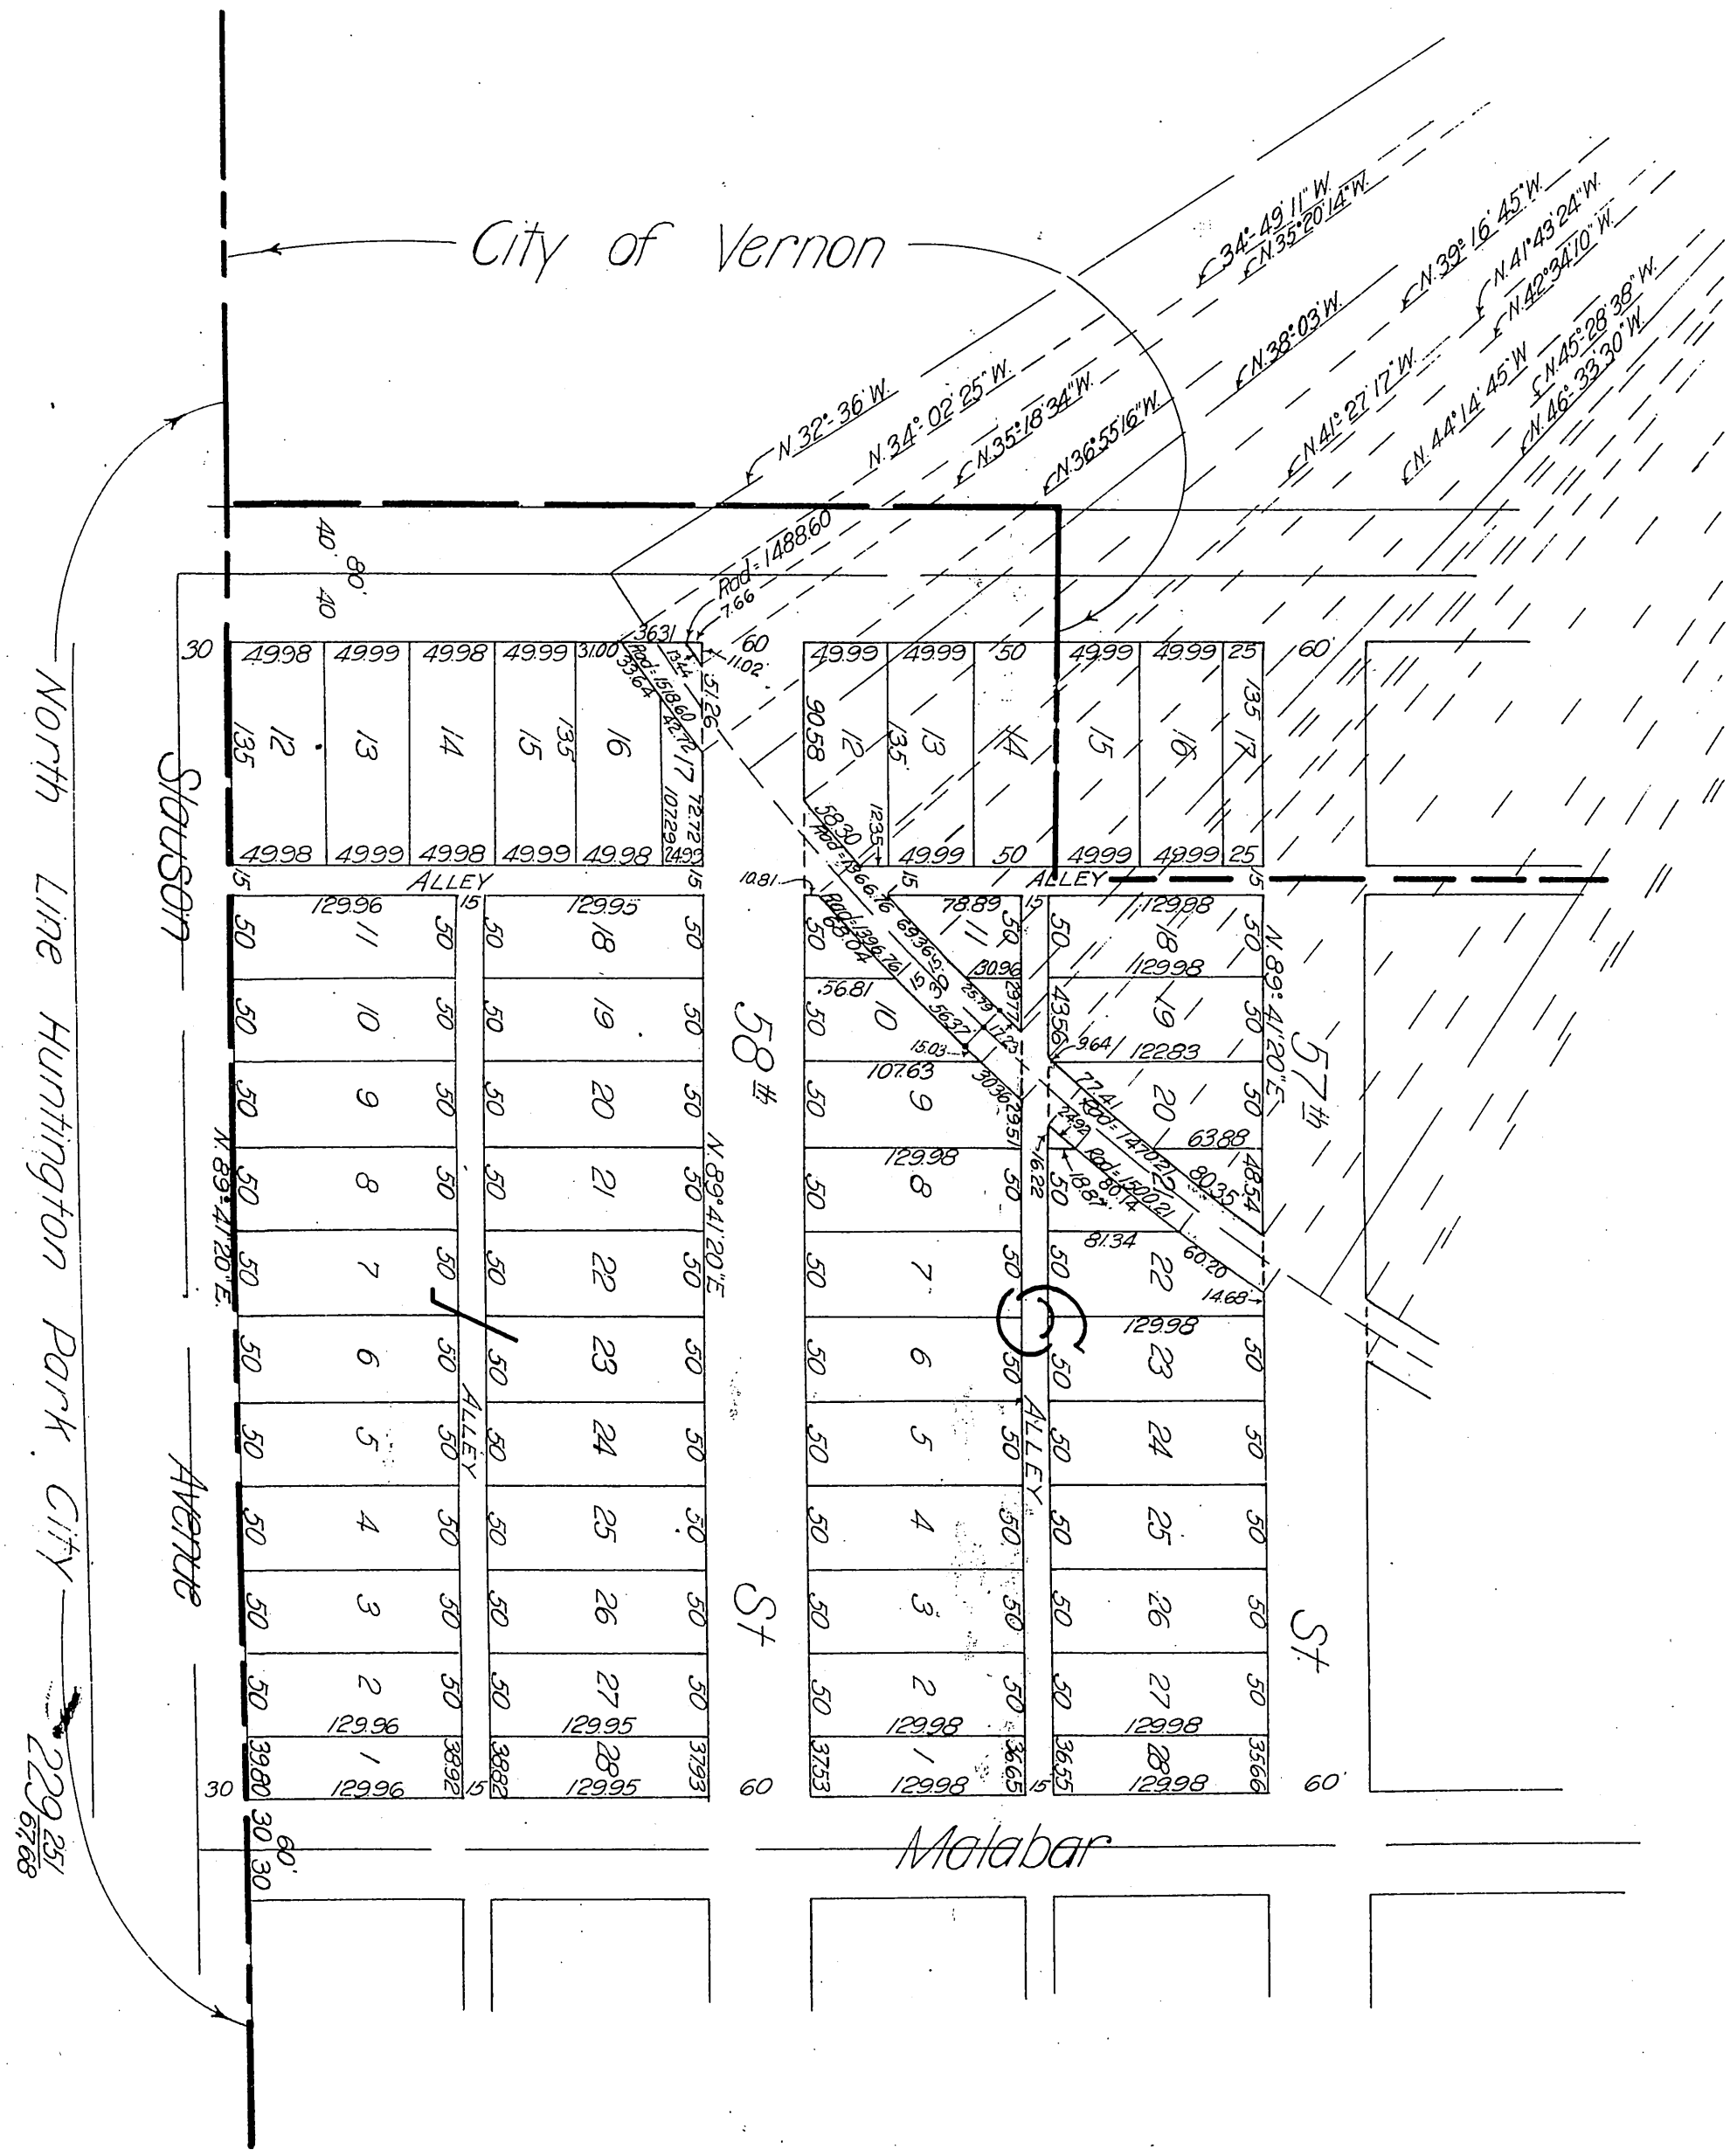

D-5956

Sh 135