Board of Education of the City of Los Angeles
~to~
City of Los Angeles

DM 5957-269

85

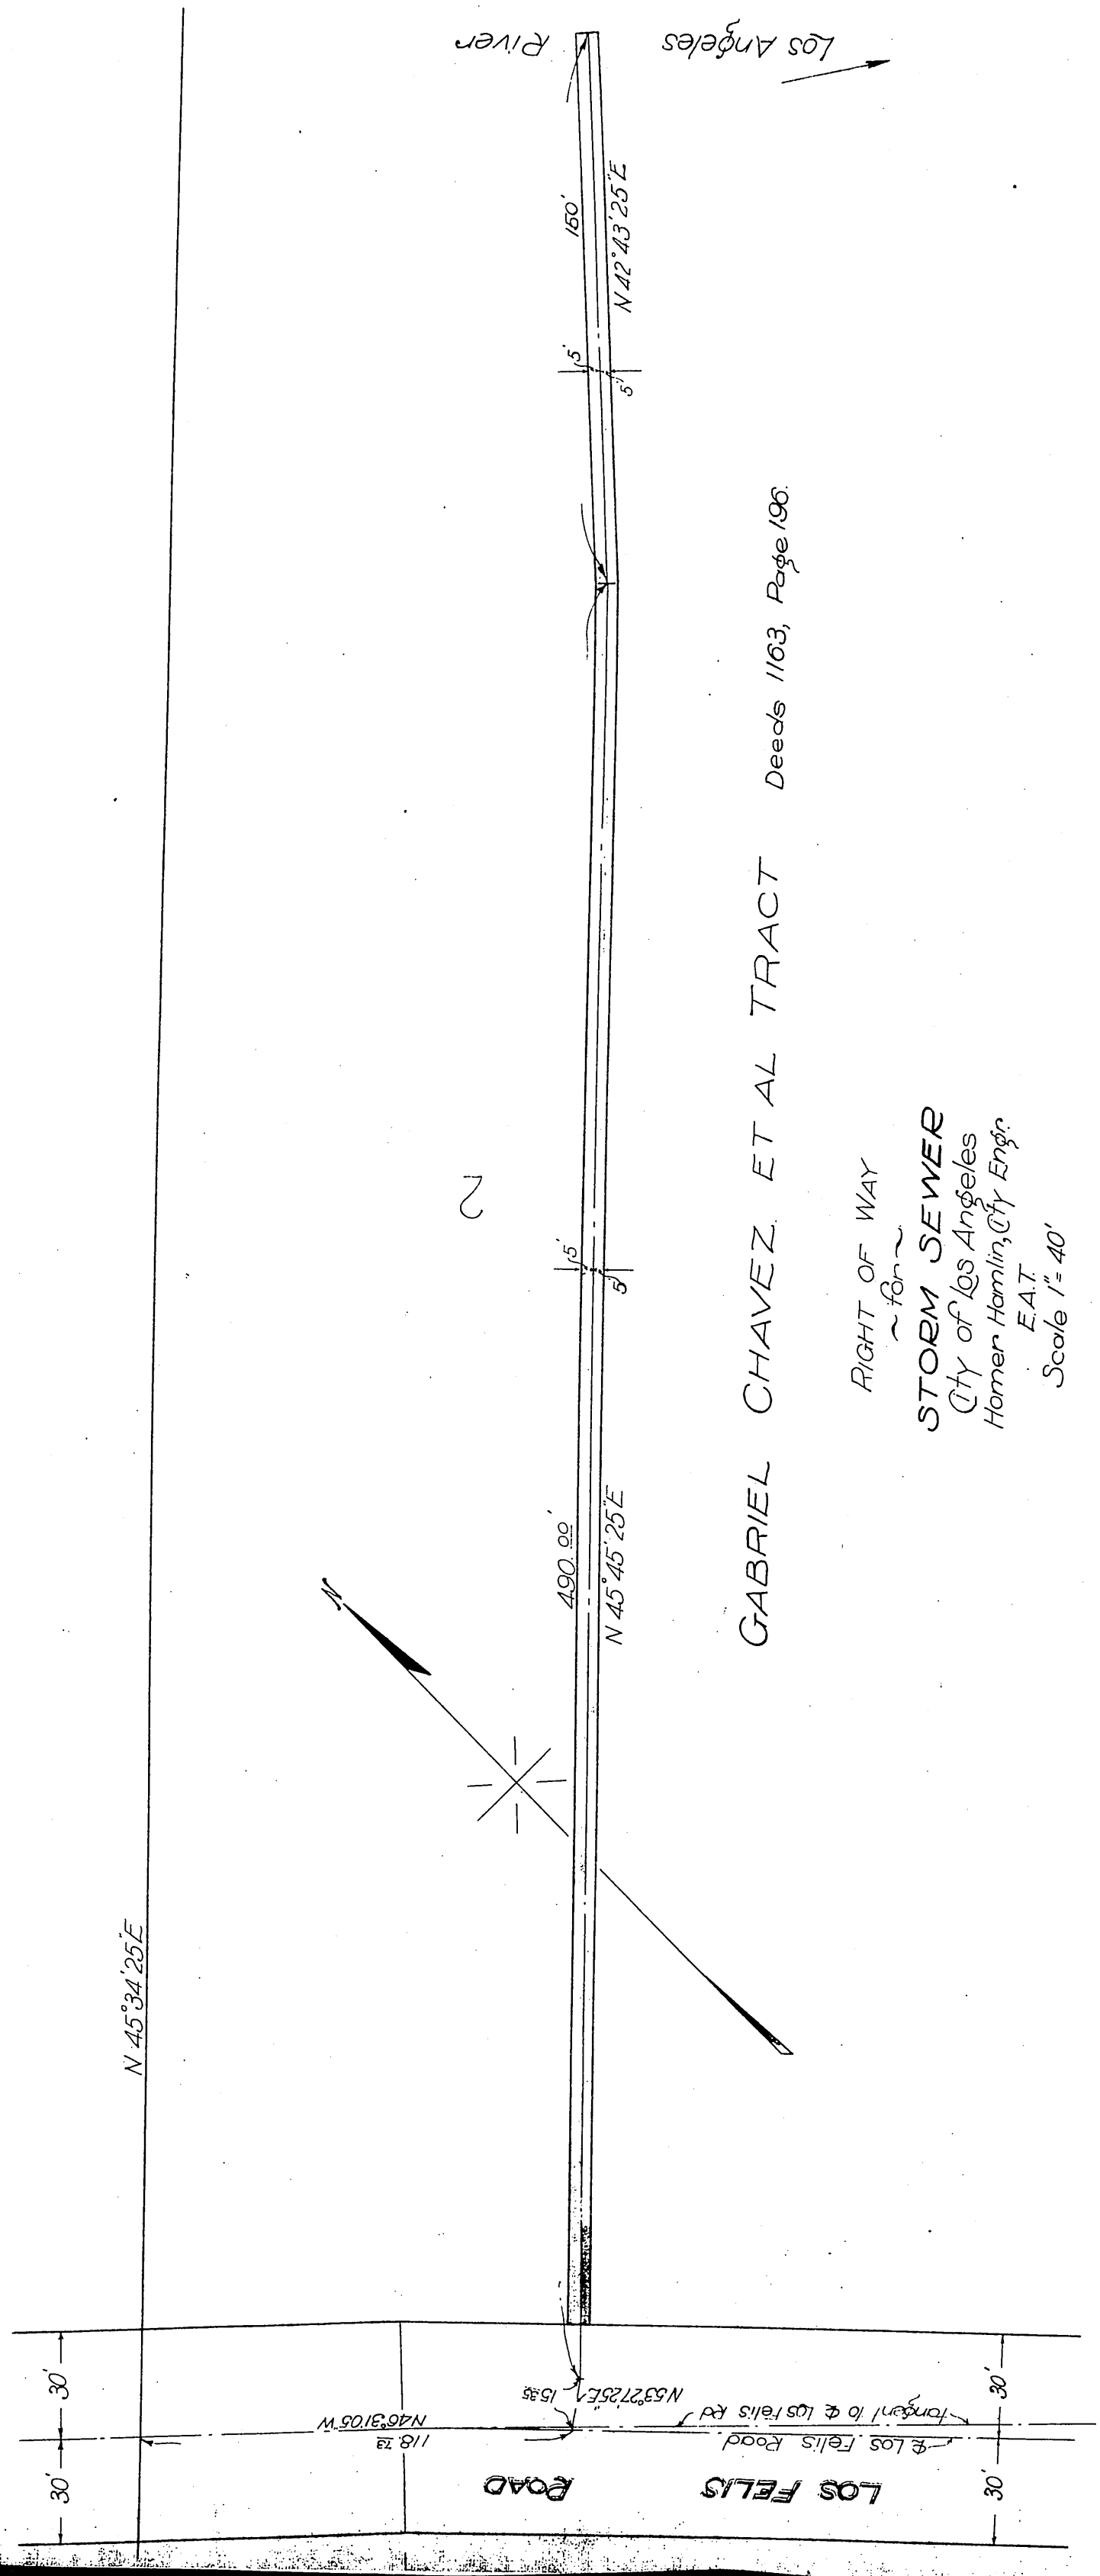

GABRIEL CHAVEZ ET AL TRACT

Deeds 1163, Page 196

RIGHT OF WAY
~for~
STORM SEWER
City of Los Angeles
Homer Hamlin, City Engr.
E.A.T.
Scale 1" = 40'

D.5957

SHEET A OF